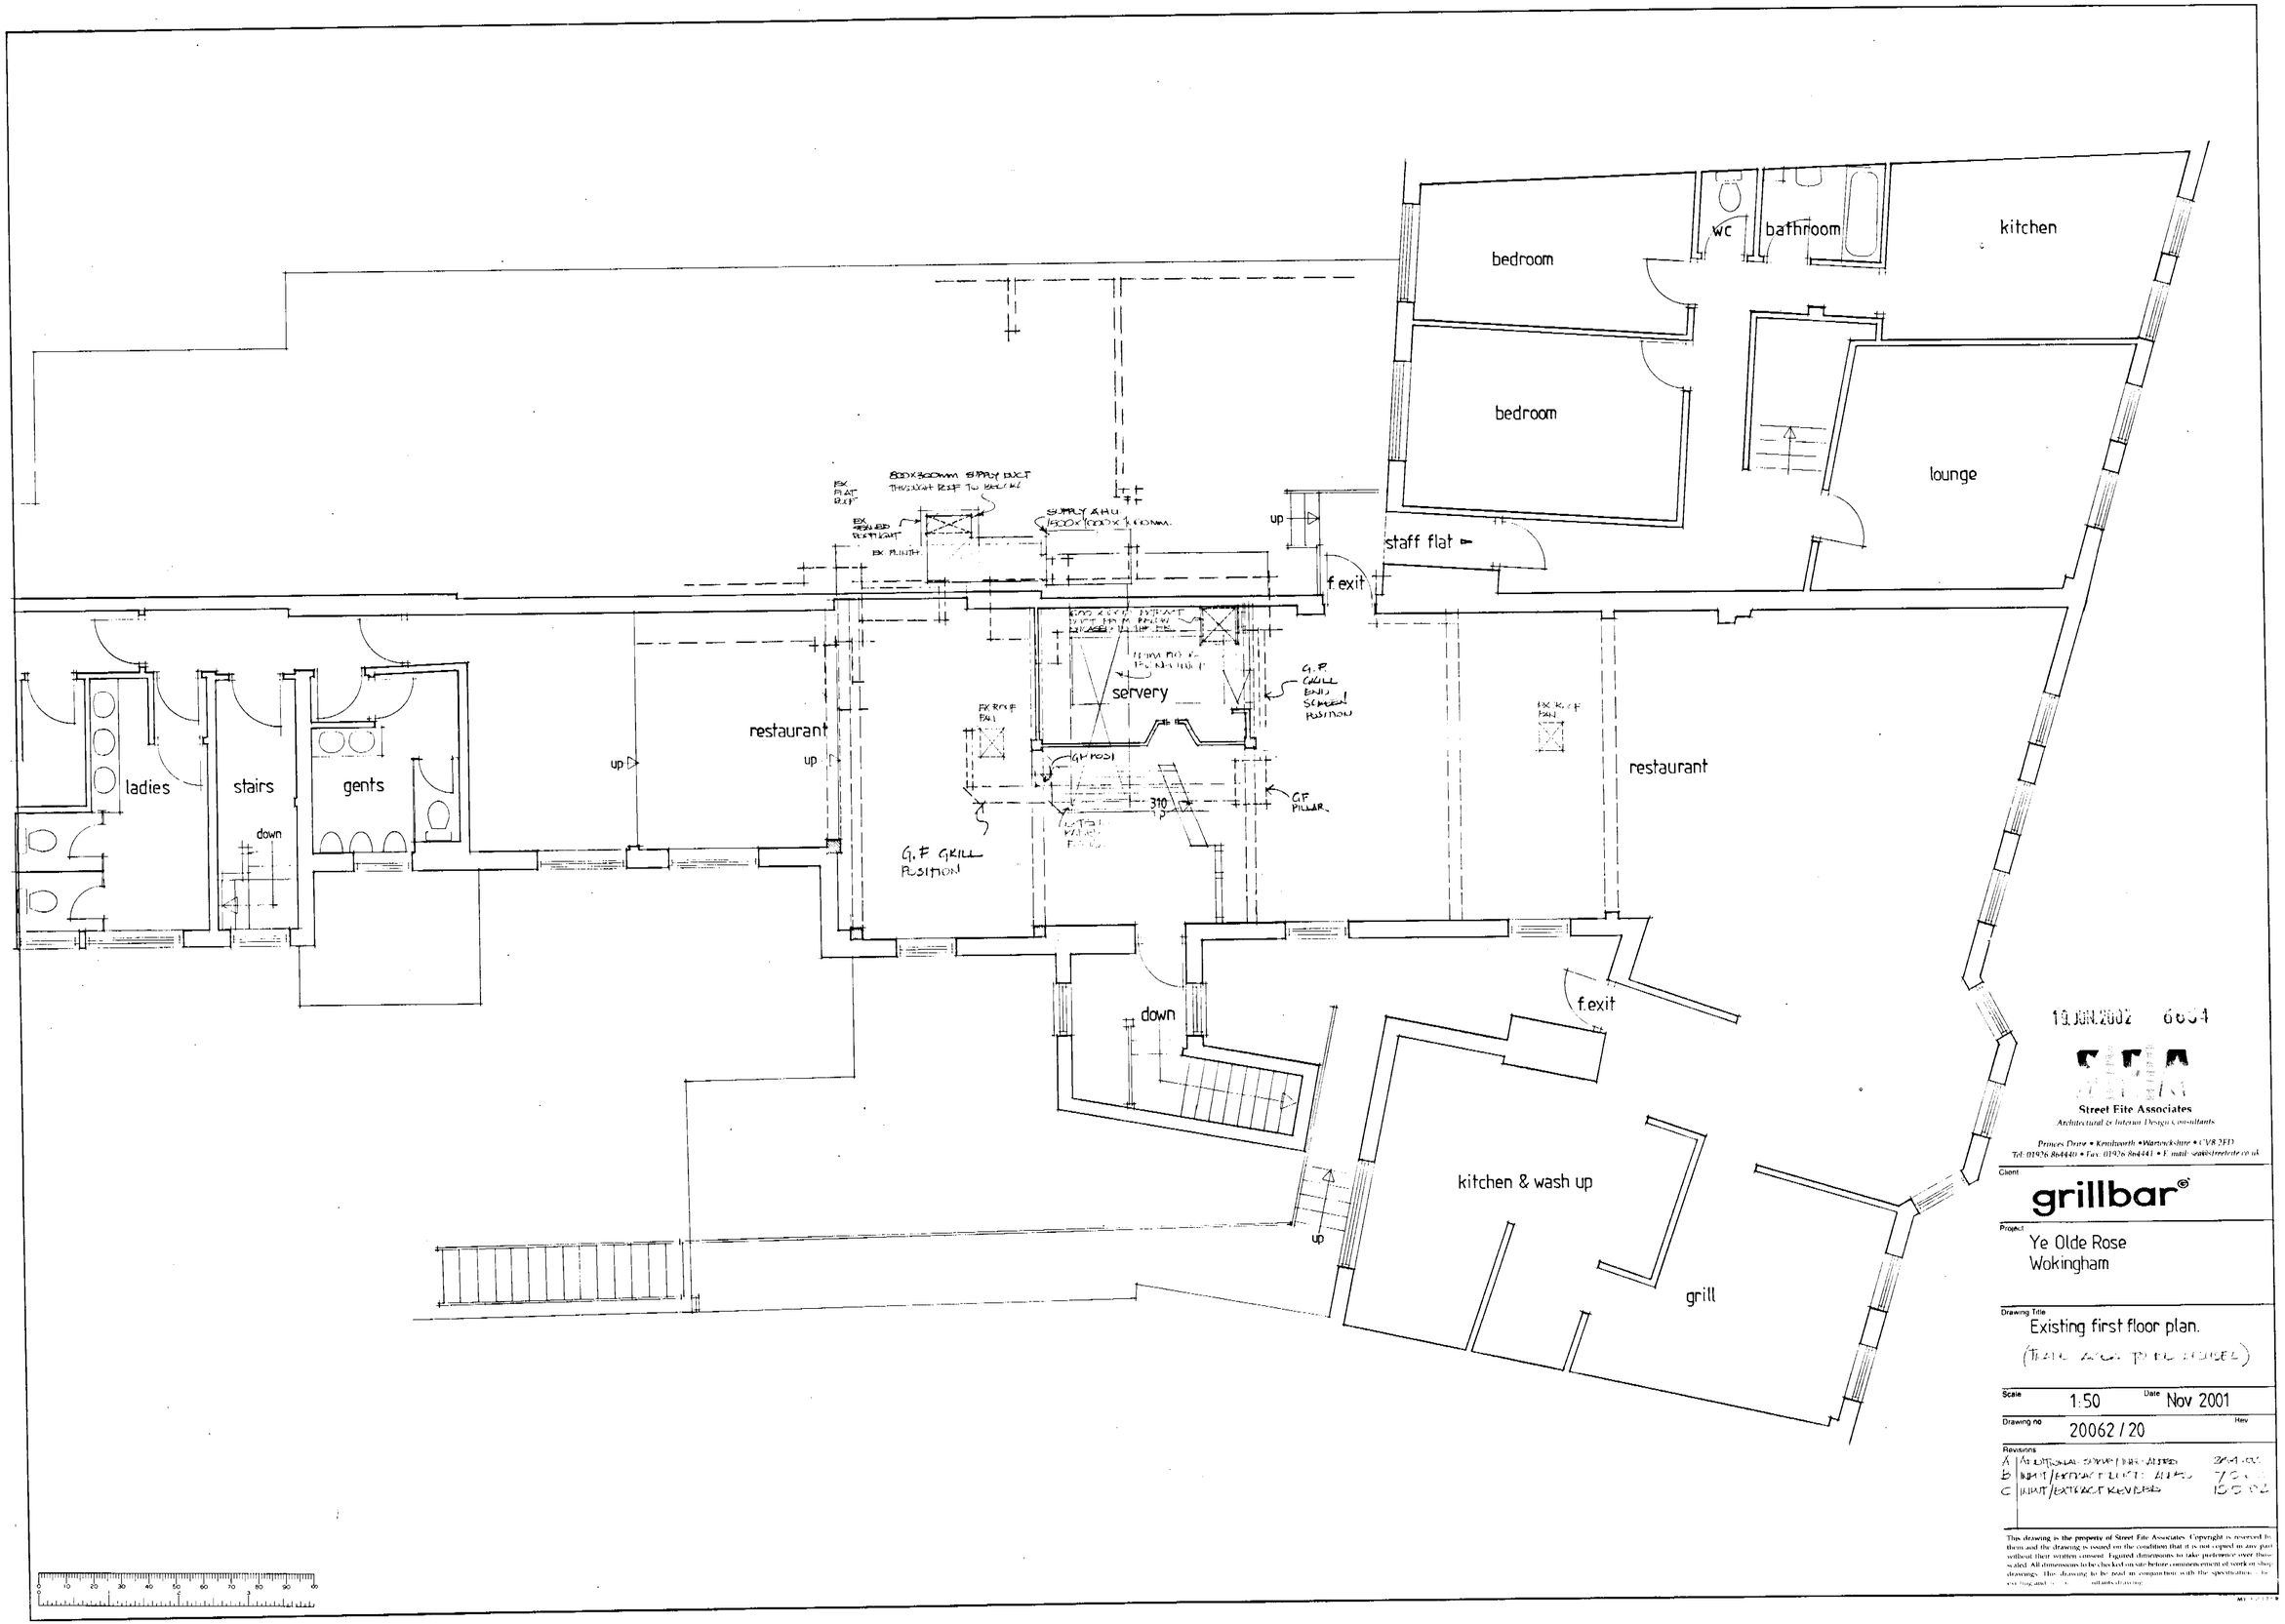
bedroom
wc
bathroom
kitchen
bedroom
lounge
staff flat
f.exit
up
servery
restaurant
up
up
ladies
stairs
gents
down
G.F. GRILL POSITION
G.F. GRILL END SCREEN POSITION
GF POST
GF PILLAR
310
restaurant
f.exit
down
kitchen & wash up
up
grill
19.JUN.2002 6634
Street Fite Associates
Architectural & Interior Design Consultants
Princes Drive • Kenilworth • Warwickshire • CV8 2FD
Tel: 01926 864440 • Fax: 01926 864441 • E-mail: sea@streetfite.co.uk
Client
grillbar
Project
Ye Olde Rose
Wokingham
Drawing Title
Existing first floor plan.
Scale
1:50
Date
Nov 2001
Drawing no
20062 / 20
Rev
Revisions
A ADDITIONAL SURVEY INFO ADDED
B INPUT/EXTRACT DUCTS ADDED
C INPUT/EXTRACT REVISED
This drawing is the property of Street Fite Associates. Copyright is reserved by them and the drawing is issued on the condition that it is not copied in any part without their written consent. Figured dimensions to take preference over those scaled. All dimensions to be checked on site before commencement of work on shop drawings. This drawing to be read in conjunction with the specification

EXTG. CANOPY AND EXTRACT REMOVED AND ROOF MADE GOOD

EX. CANOPY AND EXTRACT REMOVED AND ROOF MADES GOOD

EXISTING AIR INLET DUCTING ETC REMOVED.

HANDRAIL

← EXTG. FIRE EXIT DOORS

HANDRAIL

HANDRAILS

EXTG. FIRE EXIT STAIRCASE

EX. ROOF LIGHT REMOVED & ROOF LEVELLED

INLET GRILL

TEMPERED INLET AIR UNIT POSITIONED WITH FLEX. AND LOUVRED OUTLET THRU WALL

EX. FLAT ROOF

EX. SEALED ROOFLIGHT

EX. PLINTH

800X300mm SUPPLY DUCT THROUGH ROOF TO BELOW

SUPPLY A.H.U. 1800X600X700mm.

EX. ROOF FAN

EX. ROOF FAN

(GH POD)

310

LATERAL FEED TIMBER

G.F. GRILL POSITION

G.F. GRILL AND SCREEN POSITION

G.F. PILLAR

bedroom

bedroom

wc

bathroom

kitchen

lounge

staff flat

f.exit

up

servery

restaurant

up

restaurant

ladies

stairs

down

gents

down

f.exit

kitchen & wash up

grill

up

0 10 20 30 40 50 60 70 80 90 m

Street Fite Associates
Architectural & Interior Design Consultants

Prince's Drive • Kenilworth • Warwickshire • CV8 2FD
Tel: 01926 864441 • Fax: 01926 864421 • E-mail: sea@streetfite.co.uk

Client
grillbar

Project
Ye Olde Rose
Wokingham

APPROVED

Drawing Title
Existing first floor plan.
(TRADE AREA TO BE DISUSED)

Scale 1:50 Date Nov 2001

Drawing no. 20062 / 20 Rev D

Revisions
A ADDITIONAL SERVERY DETAILS ADDED 26.11.02
B INLET/EXTRACT DUCT... ALTERED 7.12.02
C INLET/EXTRACT REVISED 15.12.02
D TEMPERED INLET AIR AND VERTICAL OF EX EXTRACTS ADDED 22.1.03

This drawing is the property of Street Fite Associates. Copyright is reserved by them and the drawing is issued on the condition that it is not copied in any part without their written consent. Figured dimensions to take preference over those scaled. All dimensions to be checked on site before commencement of work or shop drawings. This drawing to be read in conjunction with the specification, other existing and all other consultants drawings.

MT 4661338

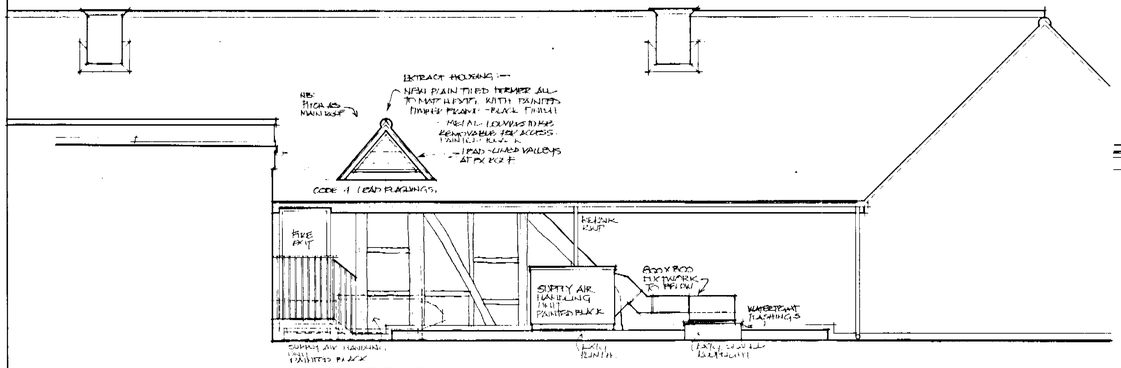

PROPOSED ELEVATION.

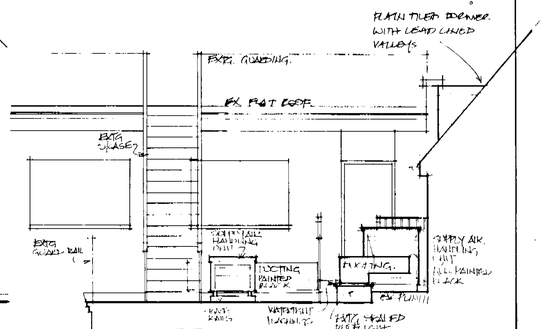

END VIEW.

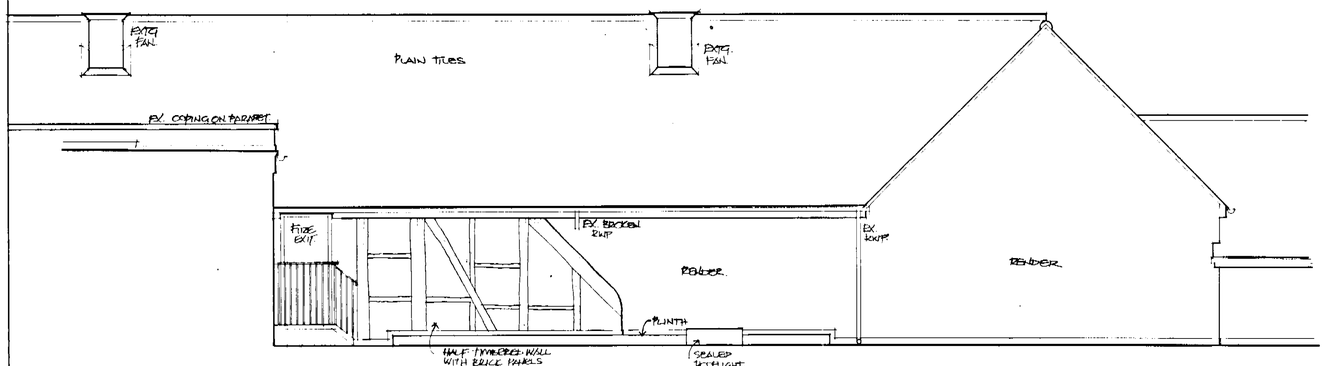

EXISTING ELEVATION.

APPROVED

Street Eite Associates
Architectural & Interior Design Consultants

Princes Drive • Kenilworth •Warwickshire • CV8 2FD
Tel: 01926 864440 • Fax: 01926 864441 • E-mail: sea@streeteite.co.uk

Client
grillbar®

Project
Ye Olde Rose
Wokingham

Drawing Title
Side elevation
existing & proposed

Scale 1:50 Date Apr 02

Drawing no. 20062 / 29 Rev. D

Revisions
A. EXTRACT - DORMER ADDED MAY 02
B. END VIEW ADDED JUNE 02
C. PAINTED TO TIMBERS, DRG'S. JULY 02
D. GENERAL REVISIONS ADD. & DESIGN INFORMATION 22-7-02

This drawing is the property of Street Eite Associates. Copyright is reserved by them and the drawing is issued on the condition that it is not copied in any part without their written consent. Figured dimensions to take preference over those scaled. All dimensions to be checked on site before commencement of work or shop drawings. This drawing to be read in conjunction with the specification when existing and all other consultants drawings.

MY 466133 R