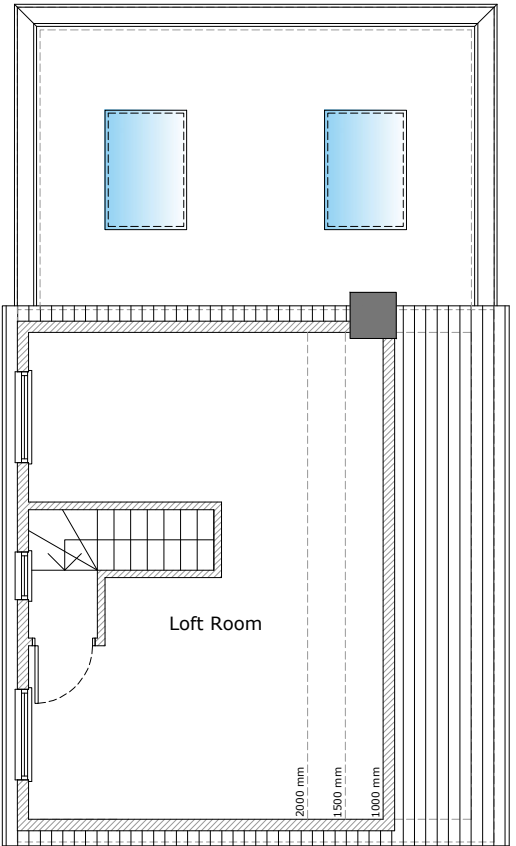
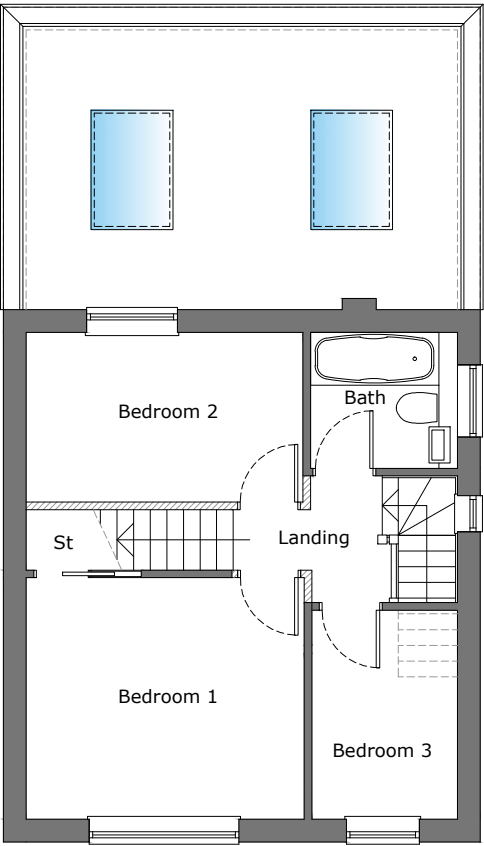
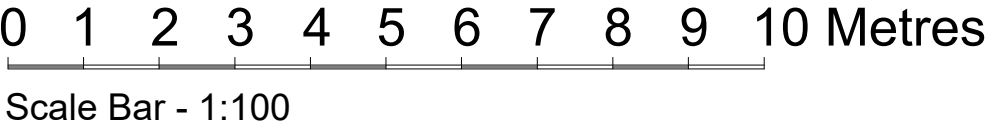
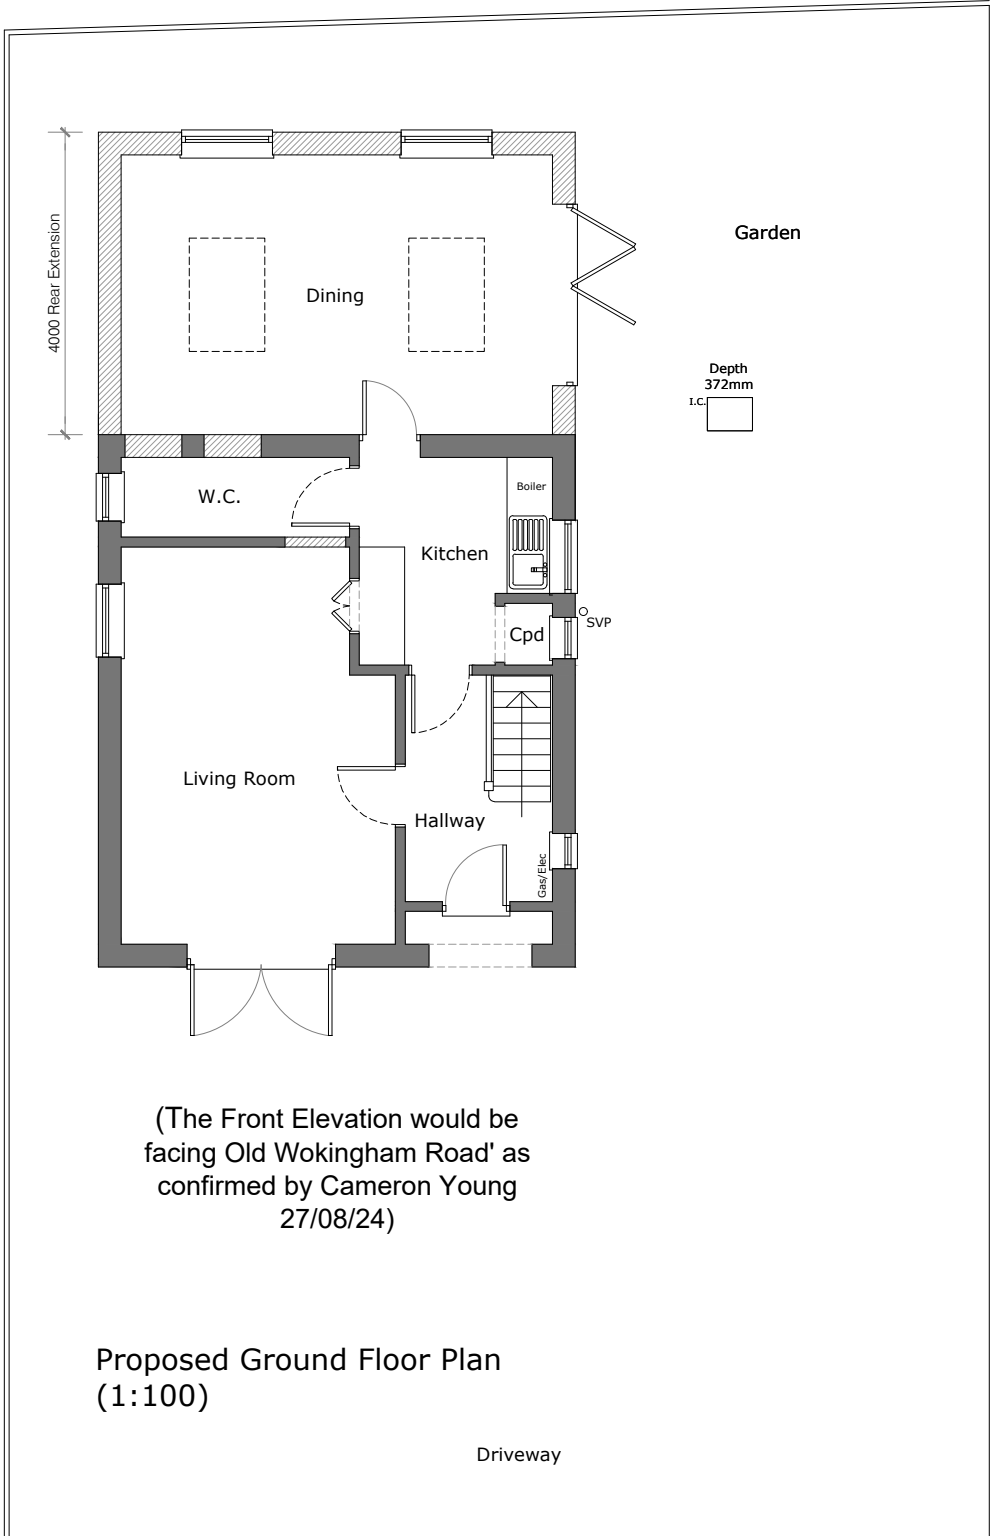


5 Ellis Road Crowthorne RG45 6PS	
Proposed Plans	
1:100 @ A3	October 24
Drawn: MDT	03
	
Aspects Architectural Services Ltd. St Stephens House, Arthur Road, Windsor, SL4 1RU www.aspects-as.co.uk	