



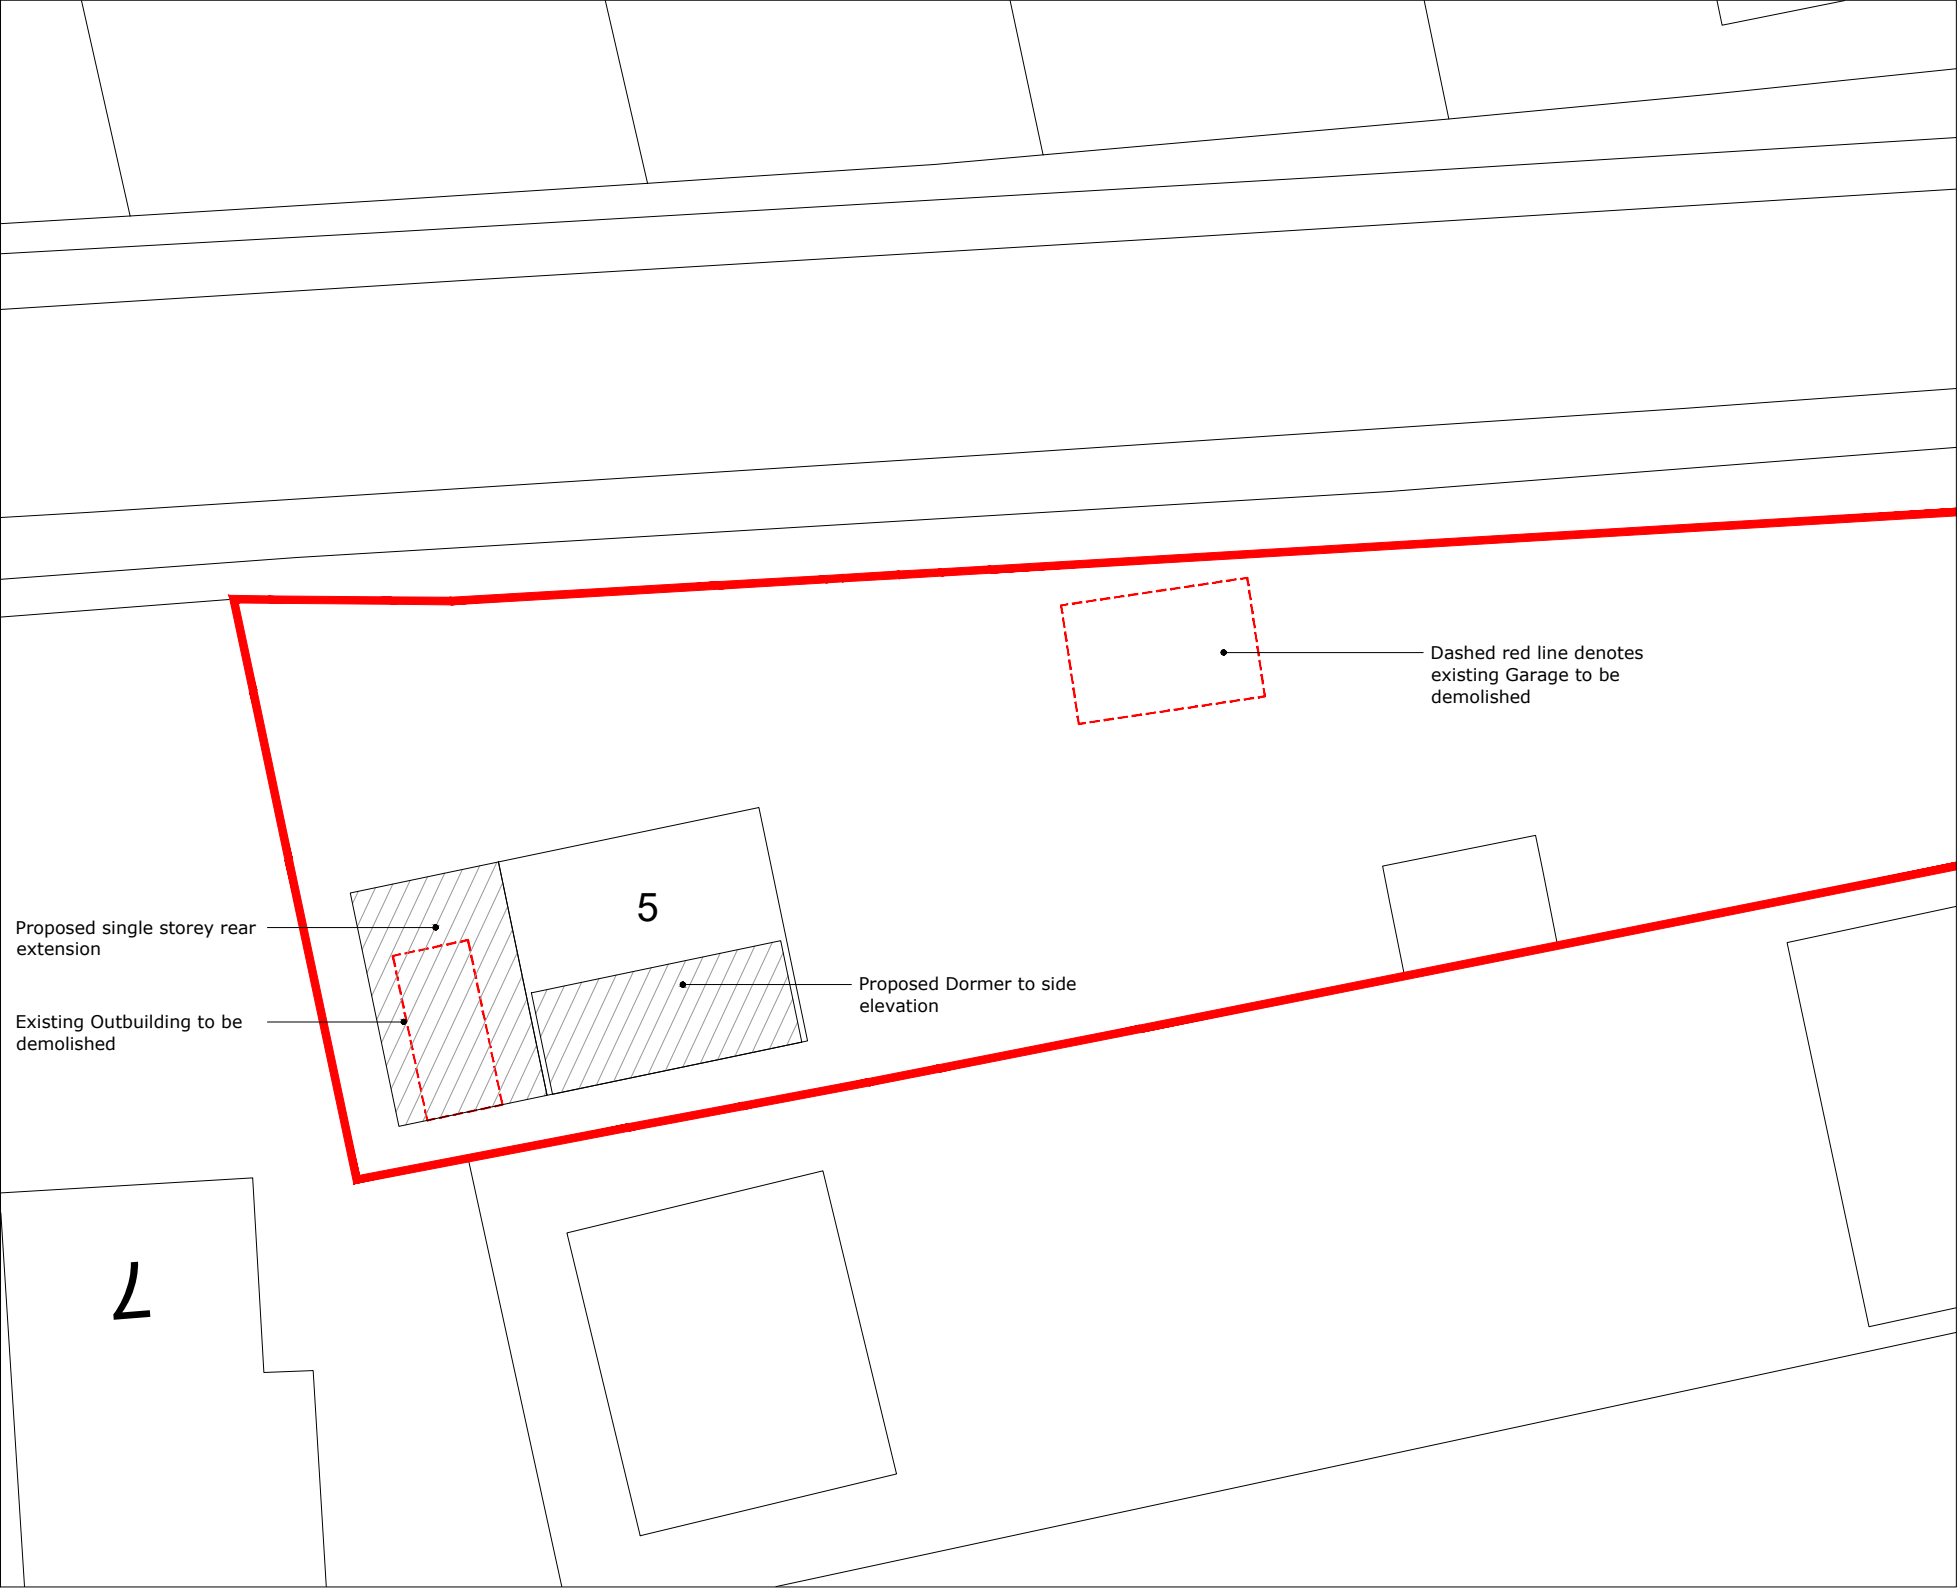

Block Plan (1:200)

0 2 4 6 8 10 Metres

Scale Bar - 1:200

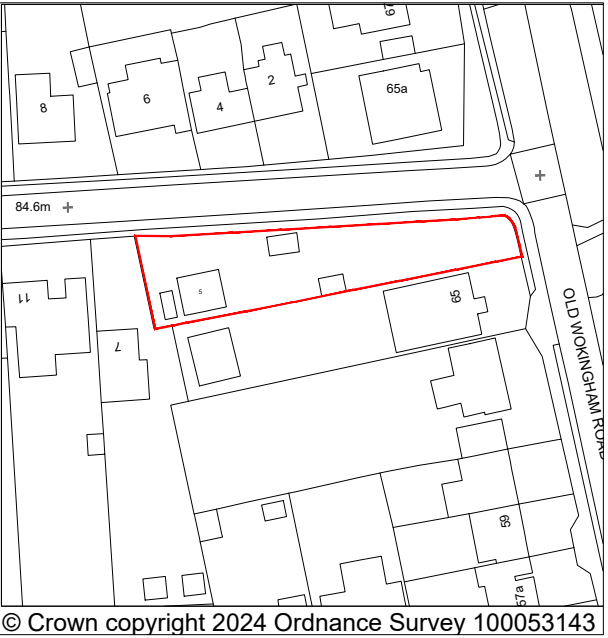

Location Plan (1:1250)

0 10 20 30 40

Scale Bar - 1:1250

Legend

- Extent of proposed development
- Plot boundary

5 Ellis Road
Crowthorne
RG45 6PS

Location & Block Plans

As Shown @ A3	October 24
Drawn: MDT	05



Aspects Architectural Services Ltd.
St Stephens House, Arthur Road, Windsor, SL4 1RU
www.aspects-as.co.uk