



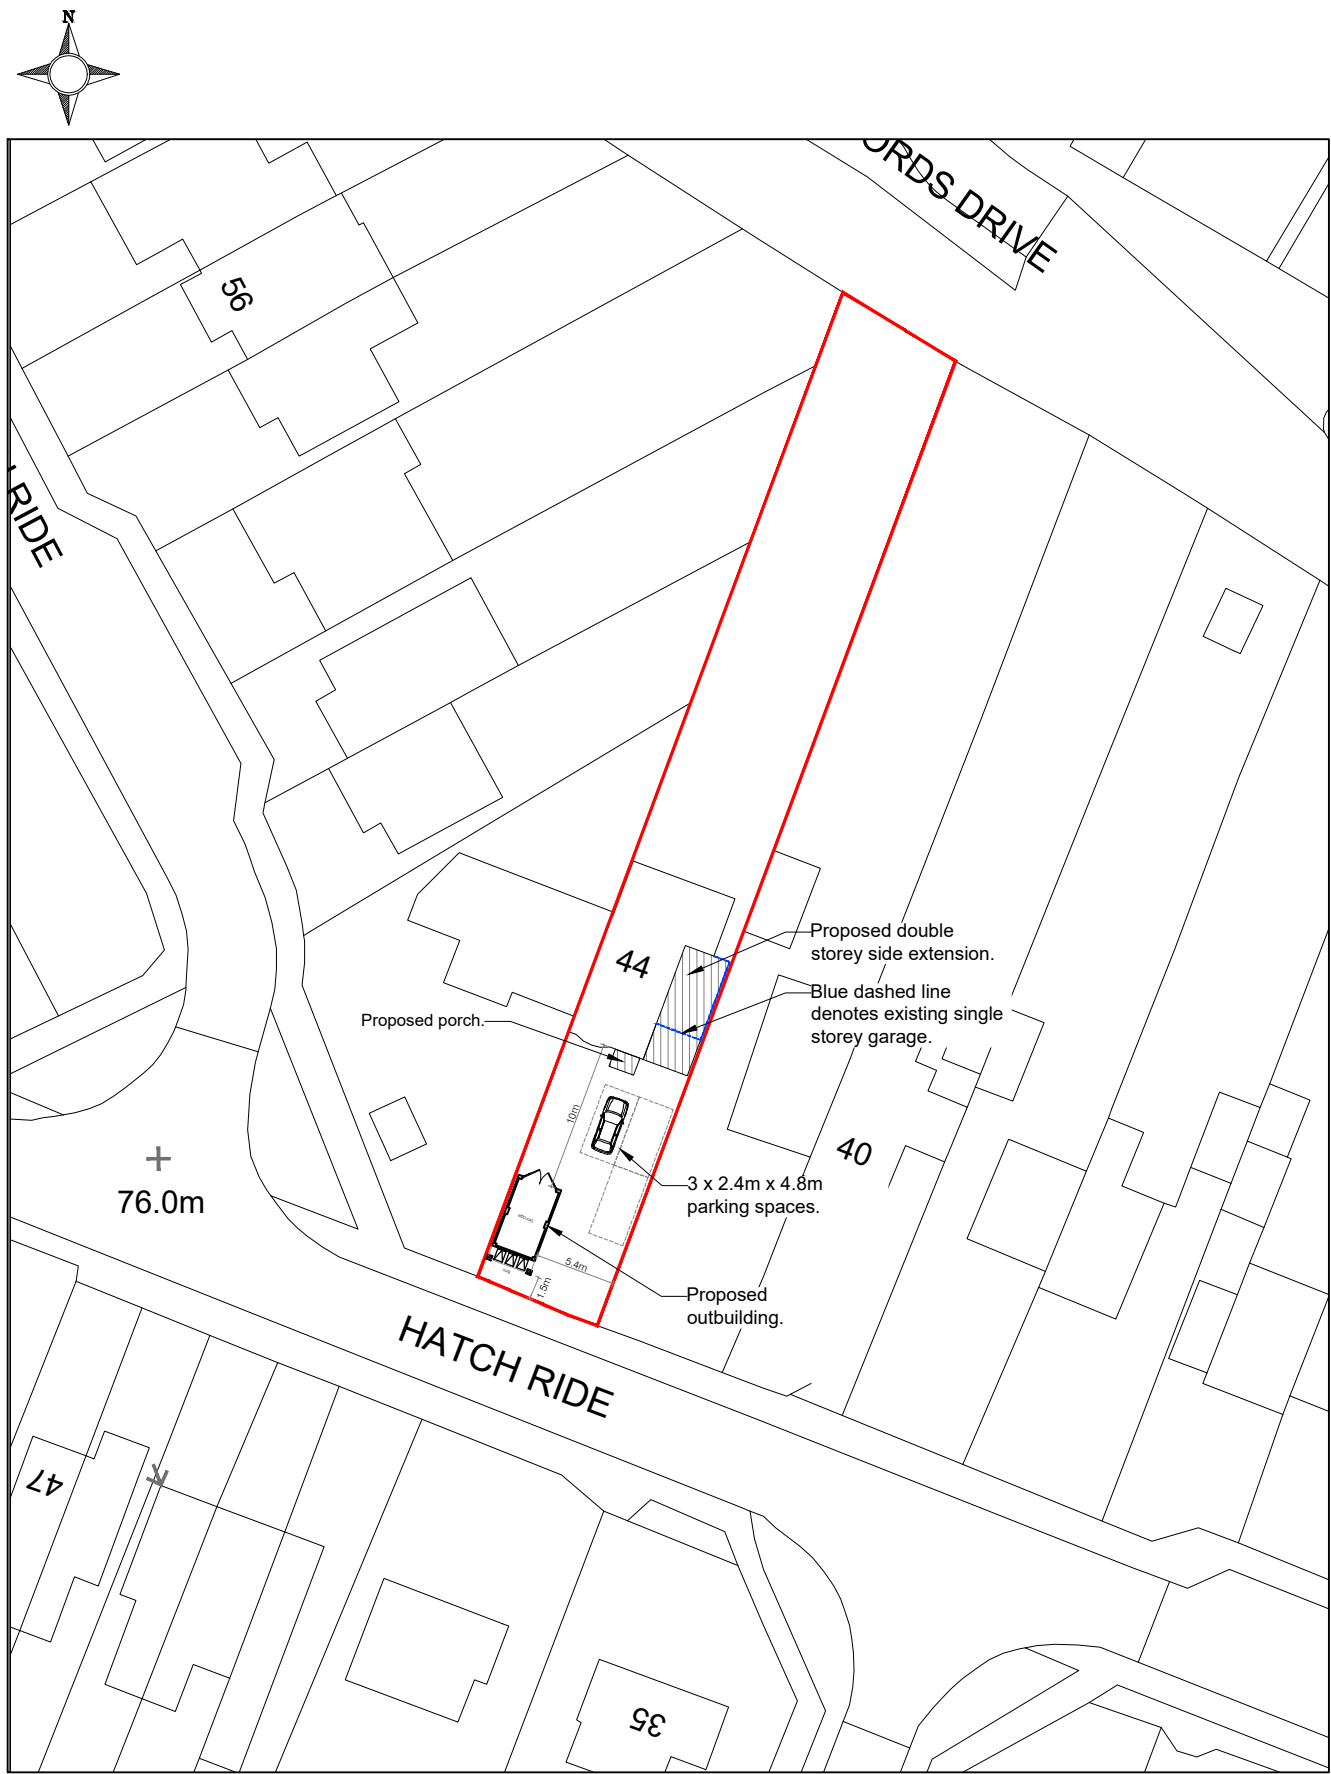

Block Plan 1:200 Scale
0 5 10 15 20 Metres
Scale Bar - 1:500

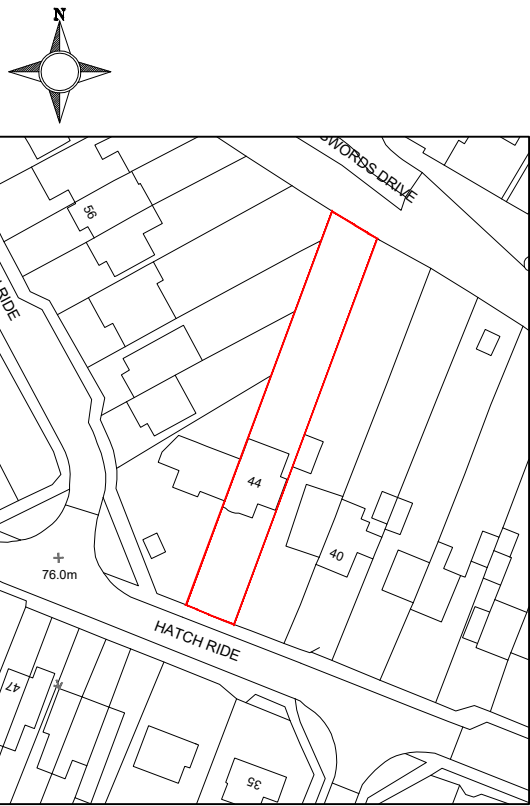

Location Plan 1:1250 Scale
0 10 20 30 40
Scale Bar - 1:1250

No.		Date	Revisions	
 JAYSON PARSONS DESIGN			Project Address	
			Mr & Mrs Billen 44 Hatch Ride Crowthorne Wokingham RG45 6LB	
Drawing Title		Date	Drawn by	Drawing No.
Location & Block Plans		15/05/2025	JP	JP-24-01
		Scale	Checked by	Stage
		As shown @ A3	JP	PROPOSED
Company Address		135 Owlsmoor Road, Sandhurst, Bracknell Forest, GU47 0ST M: 07850 765491, E: jayson.e.parsons@gmail.com		