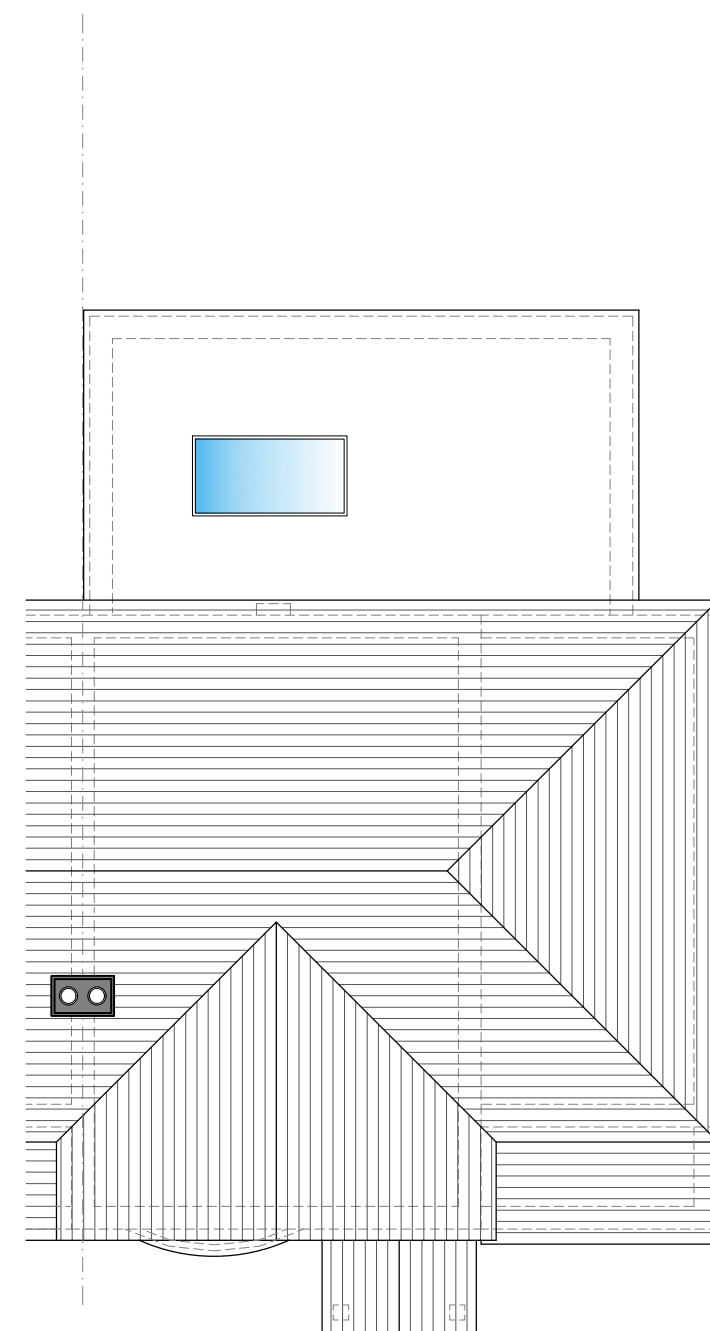
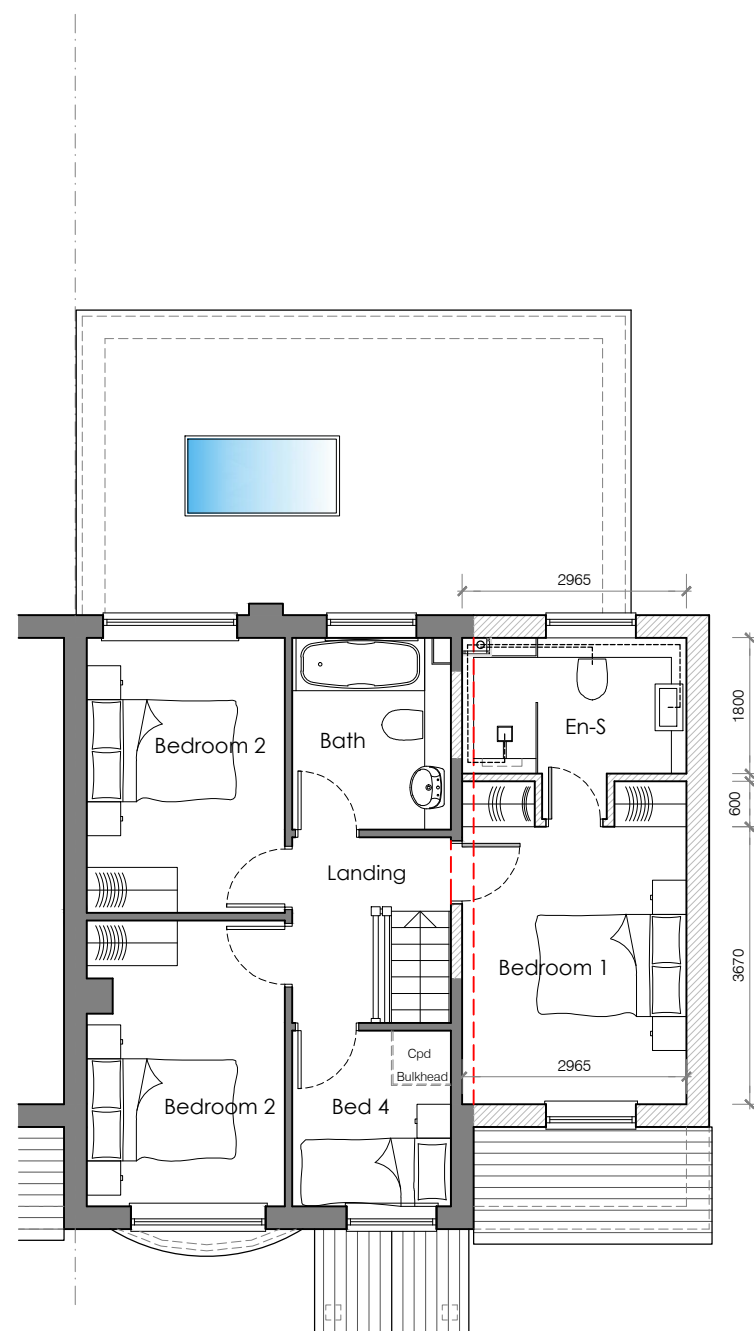
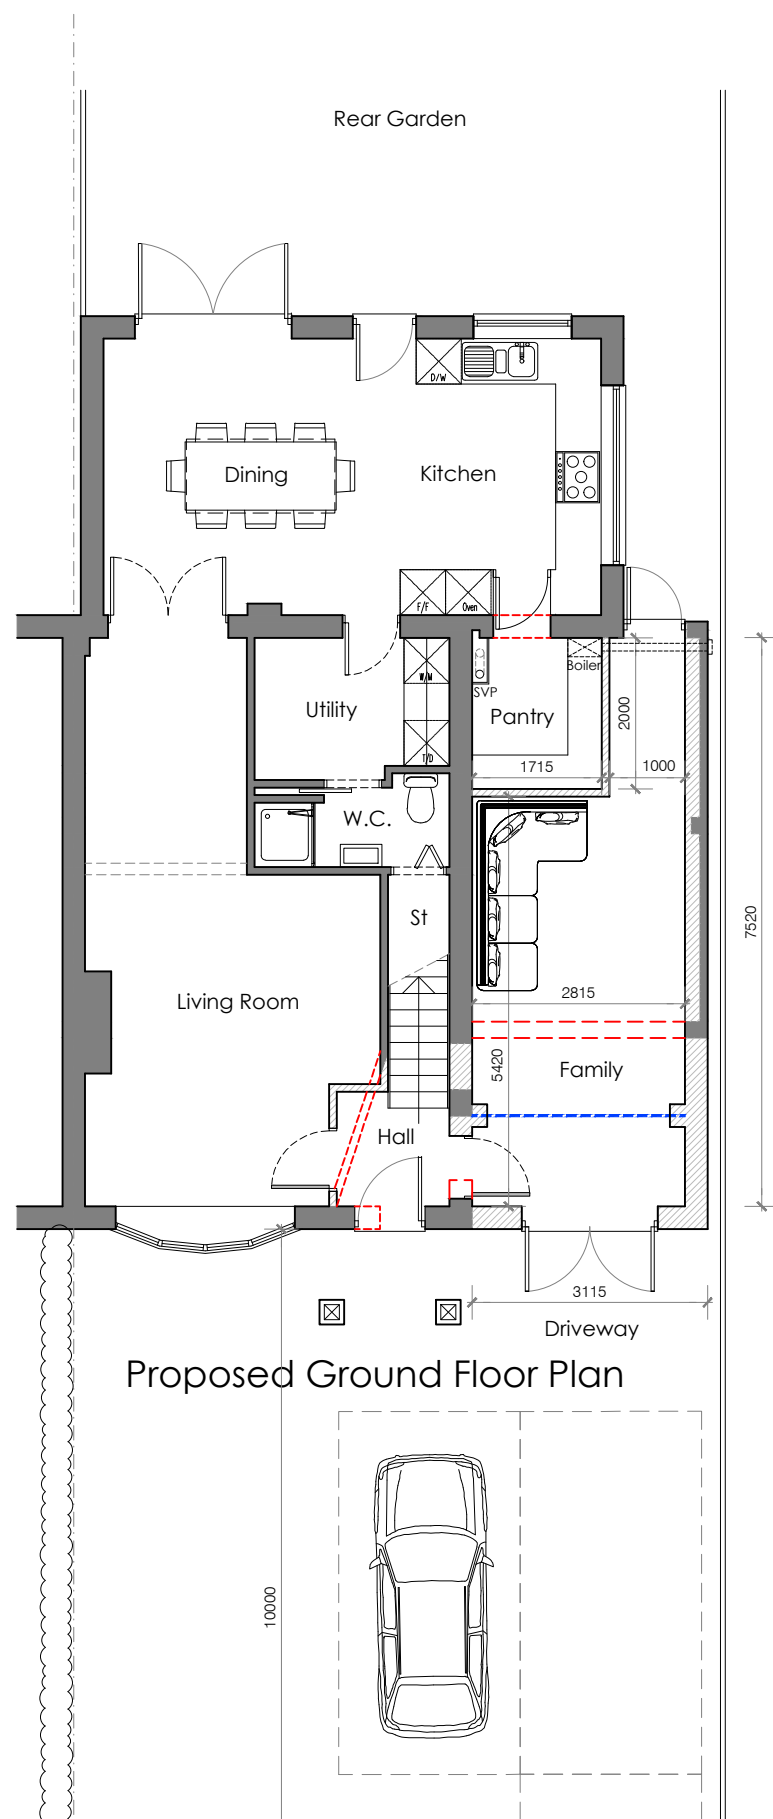


No.		Date	Revisions	
 JAYSON PARSONS DESIGN			Project Address	
			Mr & Mrs Billen 44 Hatch Ride Crowthorne Wokingham RG45 6LB	
Drawing Title		Date	Drawn by	Drawing No.
Proposed Plans		28/05/2024	JP	JP-24-04
Scale		1:100 @ A3	Checked by	Stage
			JP	PROPOSED
Company Address		135 Owlsmoor Road, Sandhurst, Bracknell Forest, GU47 0ST M: 07850 765491, E: jayson.e.parsons@gmail.com		