


DRAWING NO. KG.008

Crown Copyright and database rights 2025.
OS AC0000814278 National Map Centre.
Purchased 29/10/2025 1 year licence.

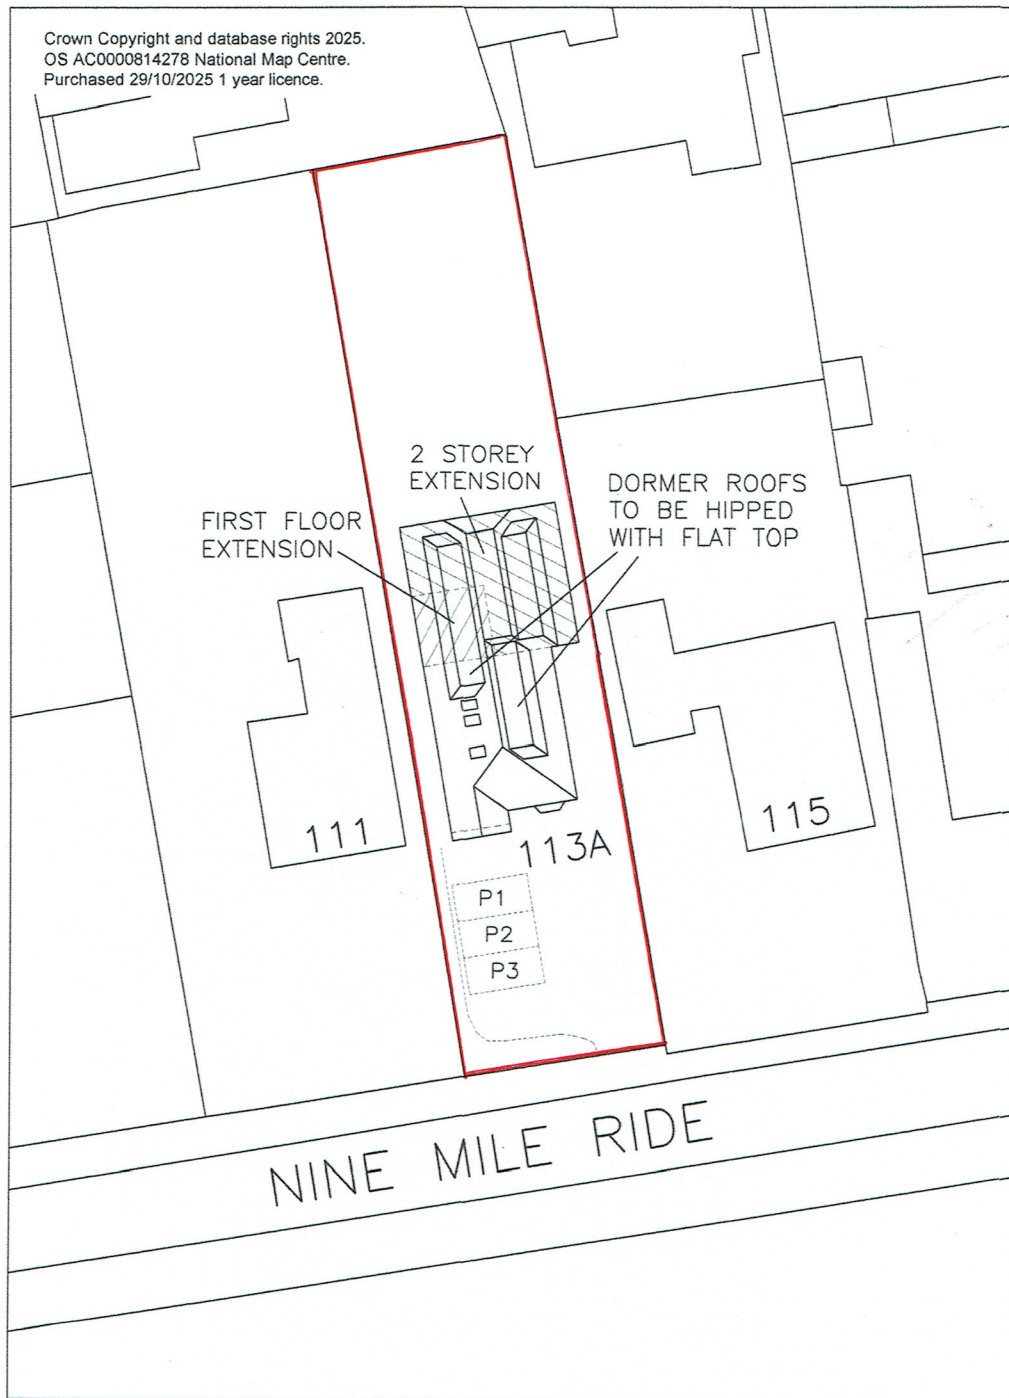

113A NINE MILE RIDE
FINCHAMPSTEAD BERKS RG40 4HX
SCALE 1:500

