


1. All materials to match existing unless otherwise stated
2. Do not scale from this drawing (other than for Planning purposes).
3. The Contractor is to verify all dimensions & levels before setting out, commencing work or placing orders.
4. Any discrepancies to be reported to M3 Architectural Design Ltd.
5. Drawings & design are the intellectual property of M3 Architectural Design Ltd, must not be used or reproduced without consent.
6. Issued drawings must be read in conjunction with entire contract set.
7. Ensure all work is undertaken using the most recent issue of documents (refer to revision issue & date)
8. Comply with all applicable building code/ regulations.


1:100

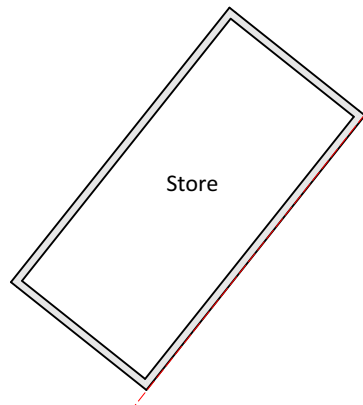



1:100




1:100

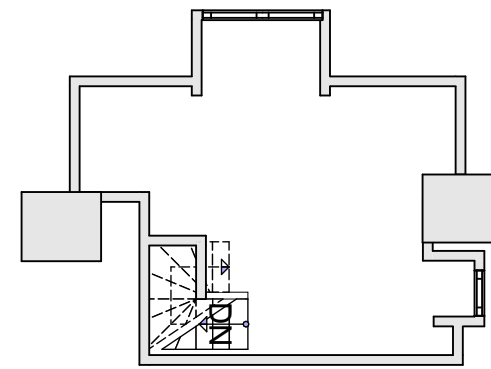



1:100

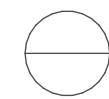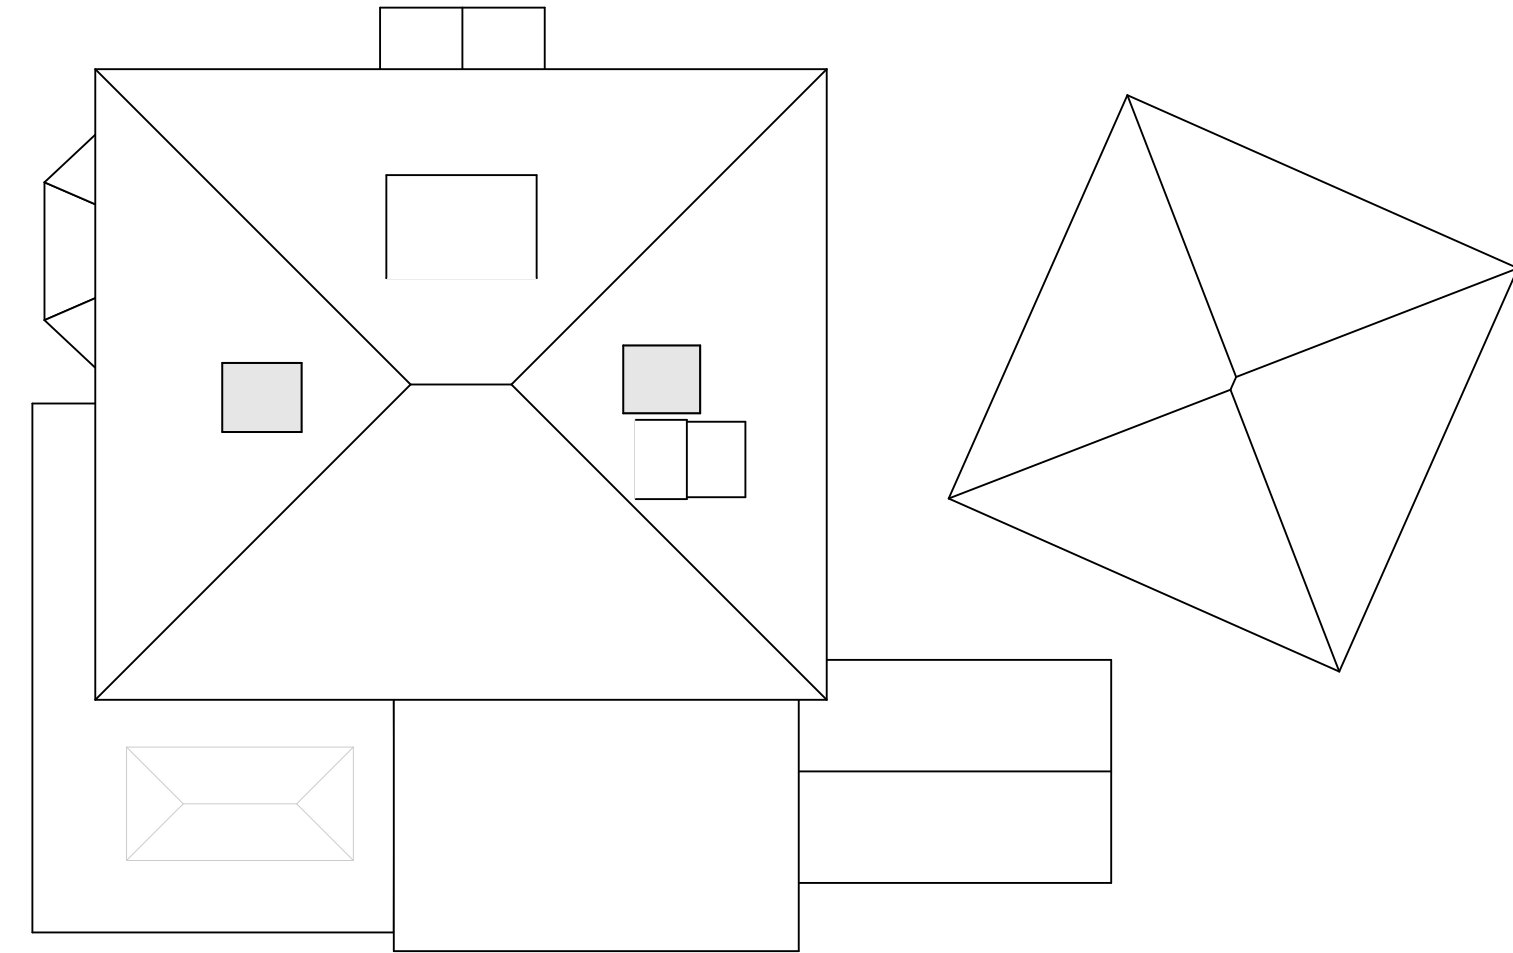


1:100

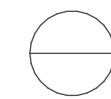


1:100

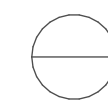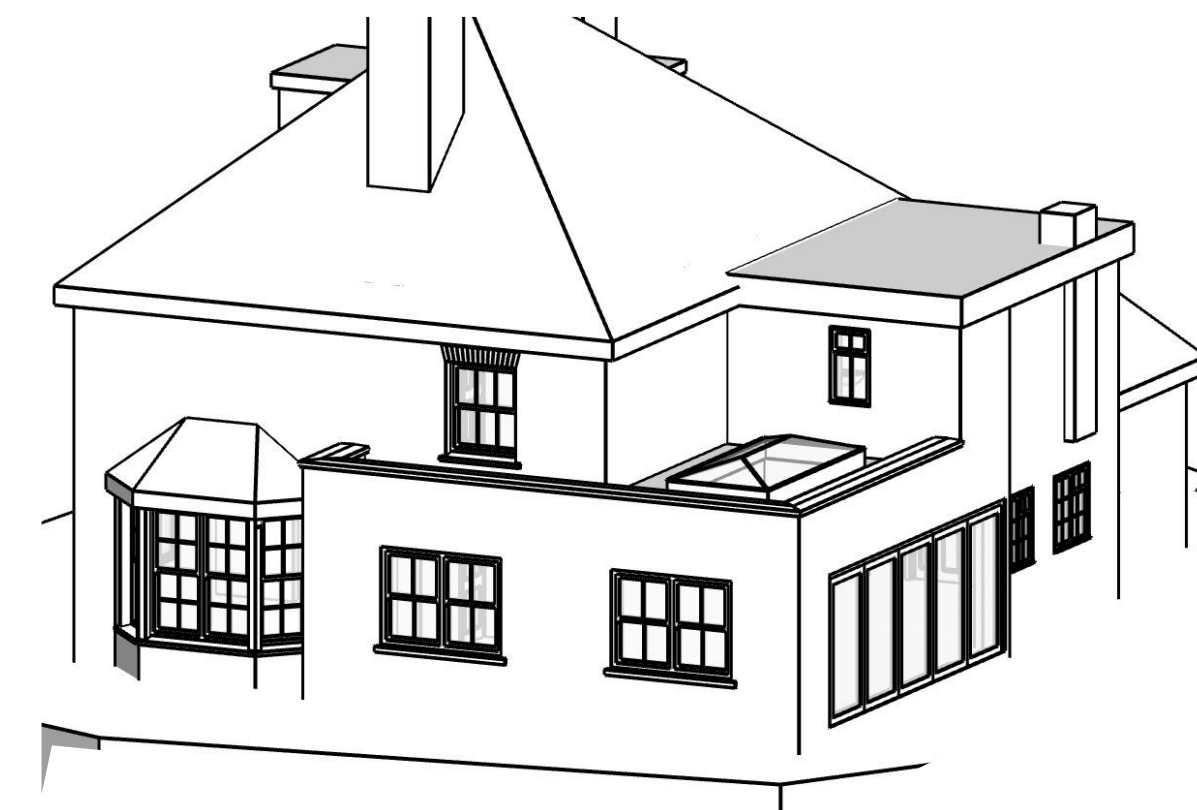

1:100

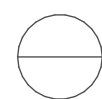

1:100

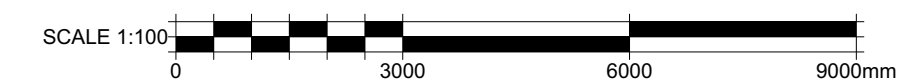[illegible]

Proposed single storey rear and side extension and alterations

China Cottage, 16 Longwater Lane
Finchampstead RG40 4NR

Client

Proposed Plans And Elevations

Project Ref	Layout Id	Rev.
4101	A.02	05
Date 26-11-2025		Scales @ A1 1:100

M3 Architectural Design Ltd
Basepoint Centres Limited
377-399 London Road
Camberley GU15 3HL
t: 01276 300024
info@m3architecturaldesign.co.uk
www.m3architecturaldesign.co.uk