

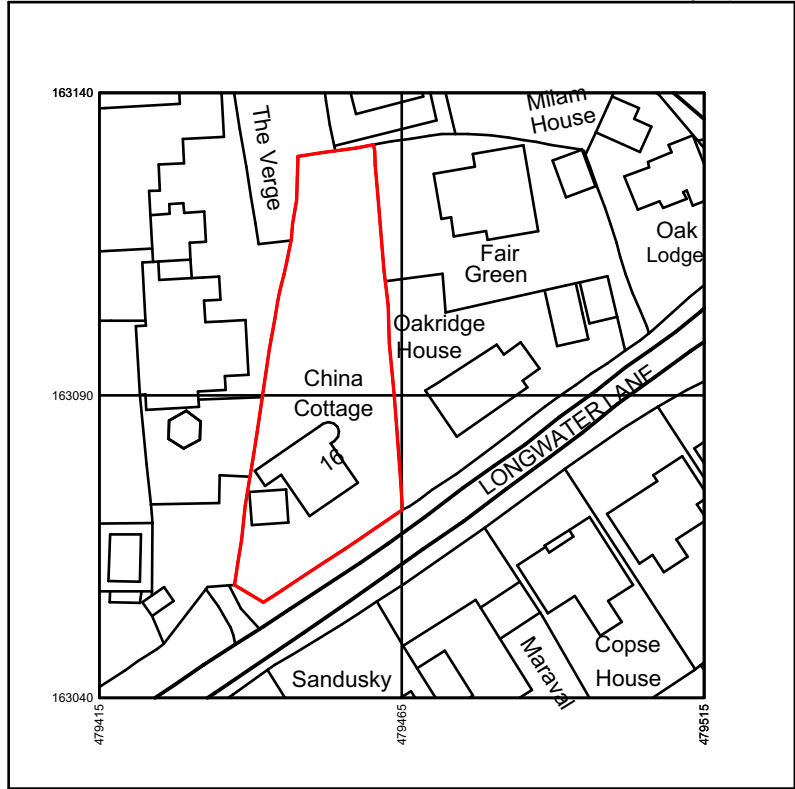


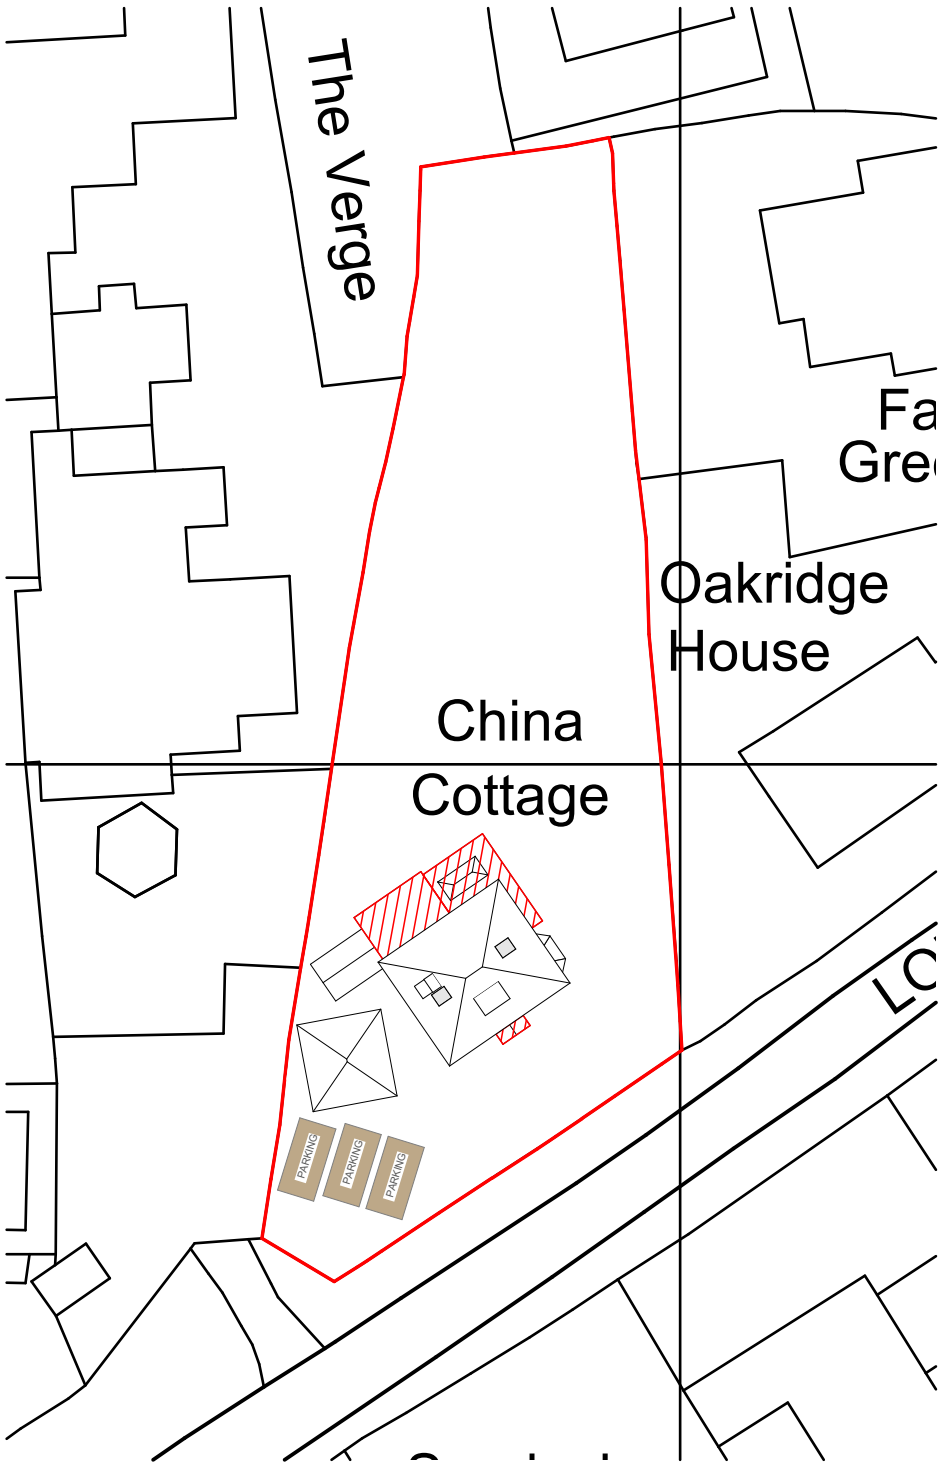

Produced on 26 November 2025 from the Ordnance Survey National Geographic Database and incorporating surveyed revision available at this date.
This map shows the area bounded by 479415 163040, 479515 163040, 479515 163140, 479415 163140, 479415 163040
Crown copyright and database rights 2025 OS 100054135. Supplied by copla ltd trading as UKPlanningMaps.com a licensed Ordnance Survey partner (OS 100054135).
Data licence expires 26 November 2026. Unique plan reference: v1f/1345728/1803870

1
-

Location Plan 1:1250
1:1250

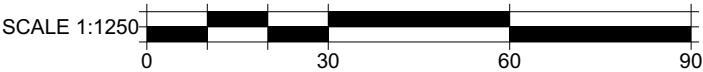

3
-

Block Plan 1:500
1:500



RevID	Revision	Date
01	Transmittal Set	26-11-2025

1. All materials to match existing unless otherwise stated
2. Do not scale from this drawing (other than for Planning purposes).
3. The Contractor is to verify all dimensions & levels before setting out, commencing work or placing orders.
4. Any discrepancies to be reported to M3 Architectural Design Ltd.
5. Drawings & design are the intellectual property of M3 Architectural Design Ltd, must not be used or reproduced without consent.
6. Issued drawings must be read in conjunction with entire contract set.
7. Ensure all work is undertaken using the most recent issue of documentation (refer to revision issue & date)
8. Comply with all applicable building code/ regulations.

Client	Project	Project Ref	Layout Id	Rev.
	Proposed single storey rear and side extension and alterations	4101	A.04	01
China Cottage, 16 Longwater Lane Finchampstead RG40 4NR	Drawing Title			
	Location And Block Plan	Date		Scales @ A3
		26-11-2025		1:1250, 1:500



M3 Architectural Design Ltd
Basepoint Centres Limited
377-399 London Road
Camberley GU15 3HL

t: 01276 300024
e: info@m3architecturaldesign.co.uk
w: www.m3architecturaldesign.co.uk

©2025 M3 Architectural Design Ltd