


Location Plan

Site Address: St Crispins Sports Centre, London Road, Wokingham, RG40 1SR

Date Produced: 27-Feb-2026

Scale: 1:2500 @A4

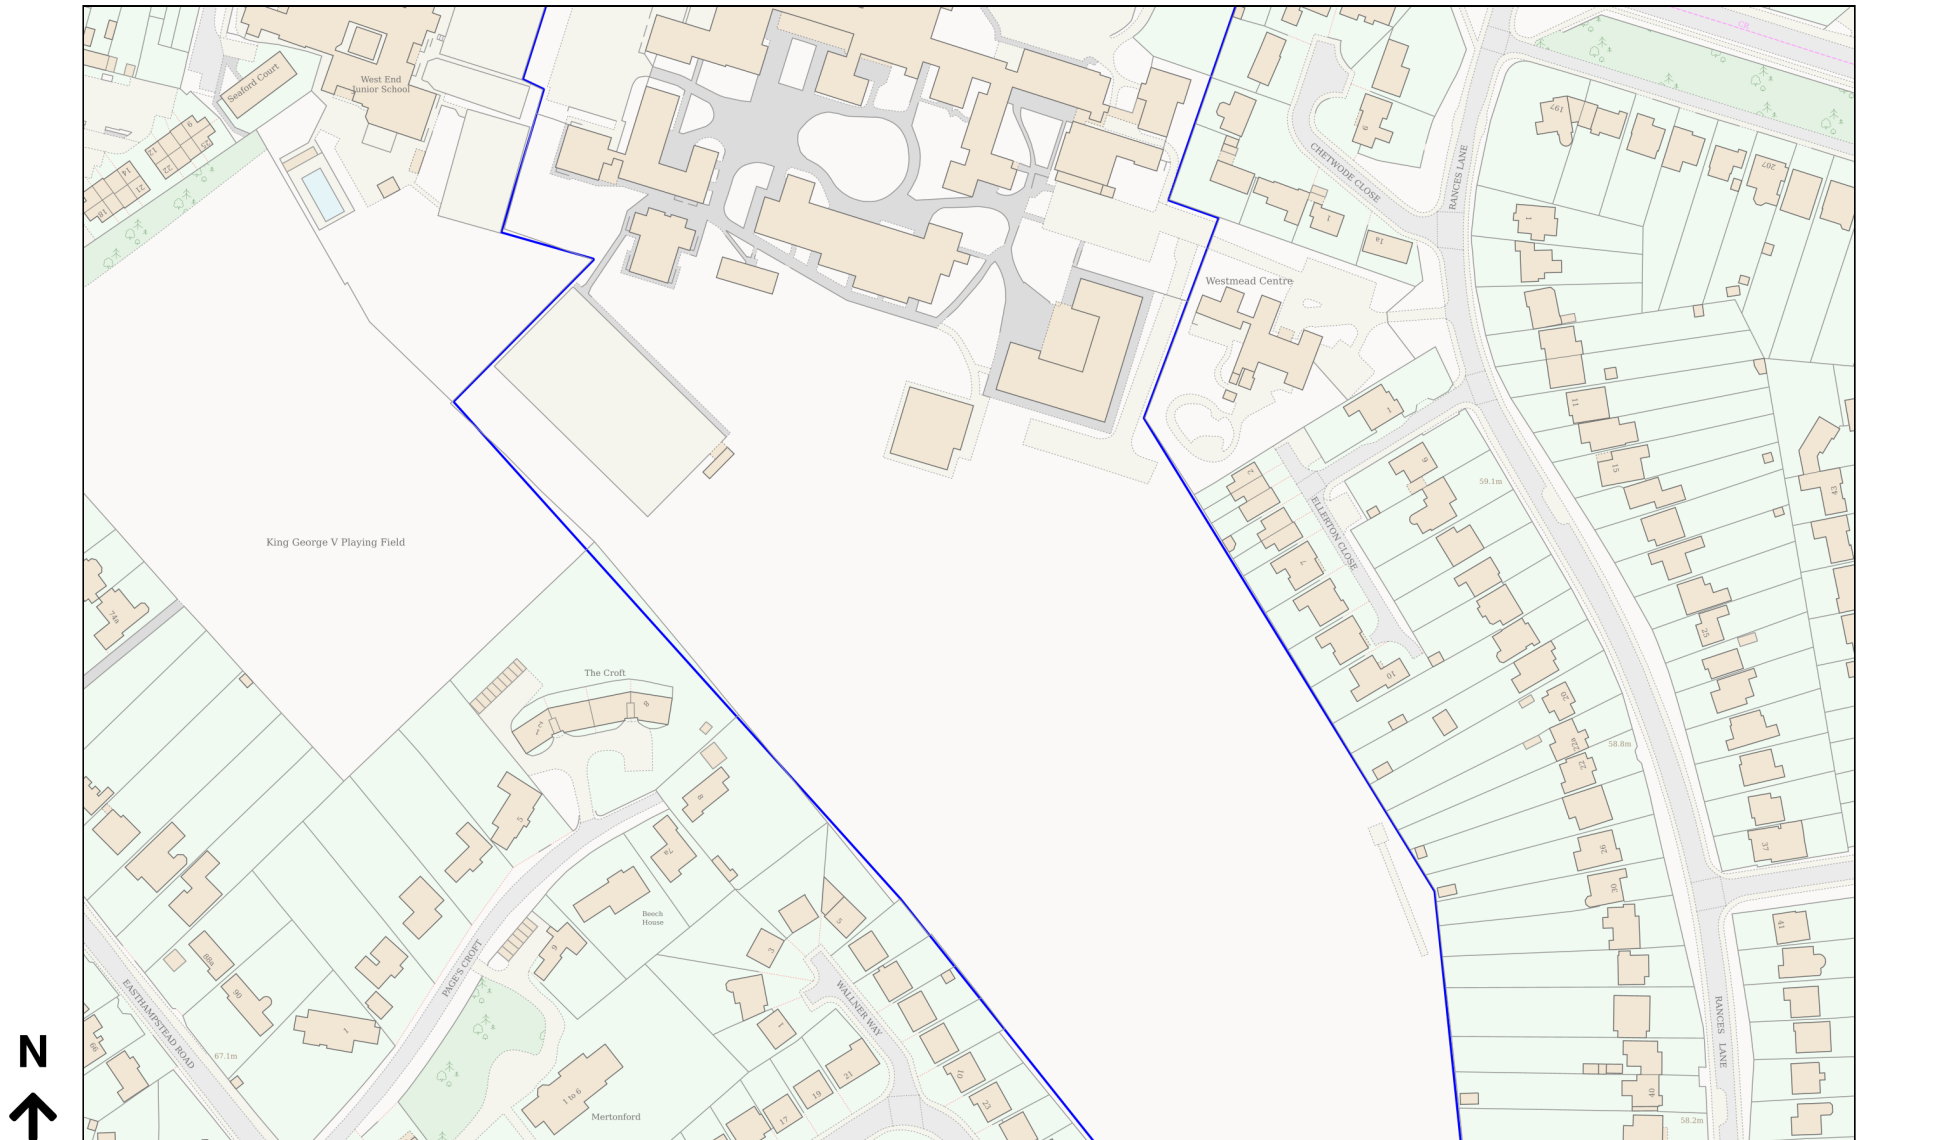

Planning Portal Reference: PP-14740062v1