


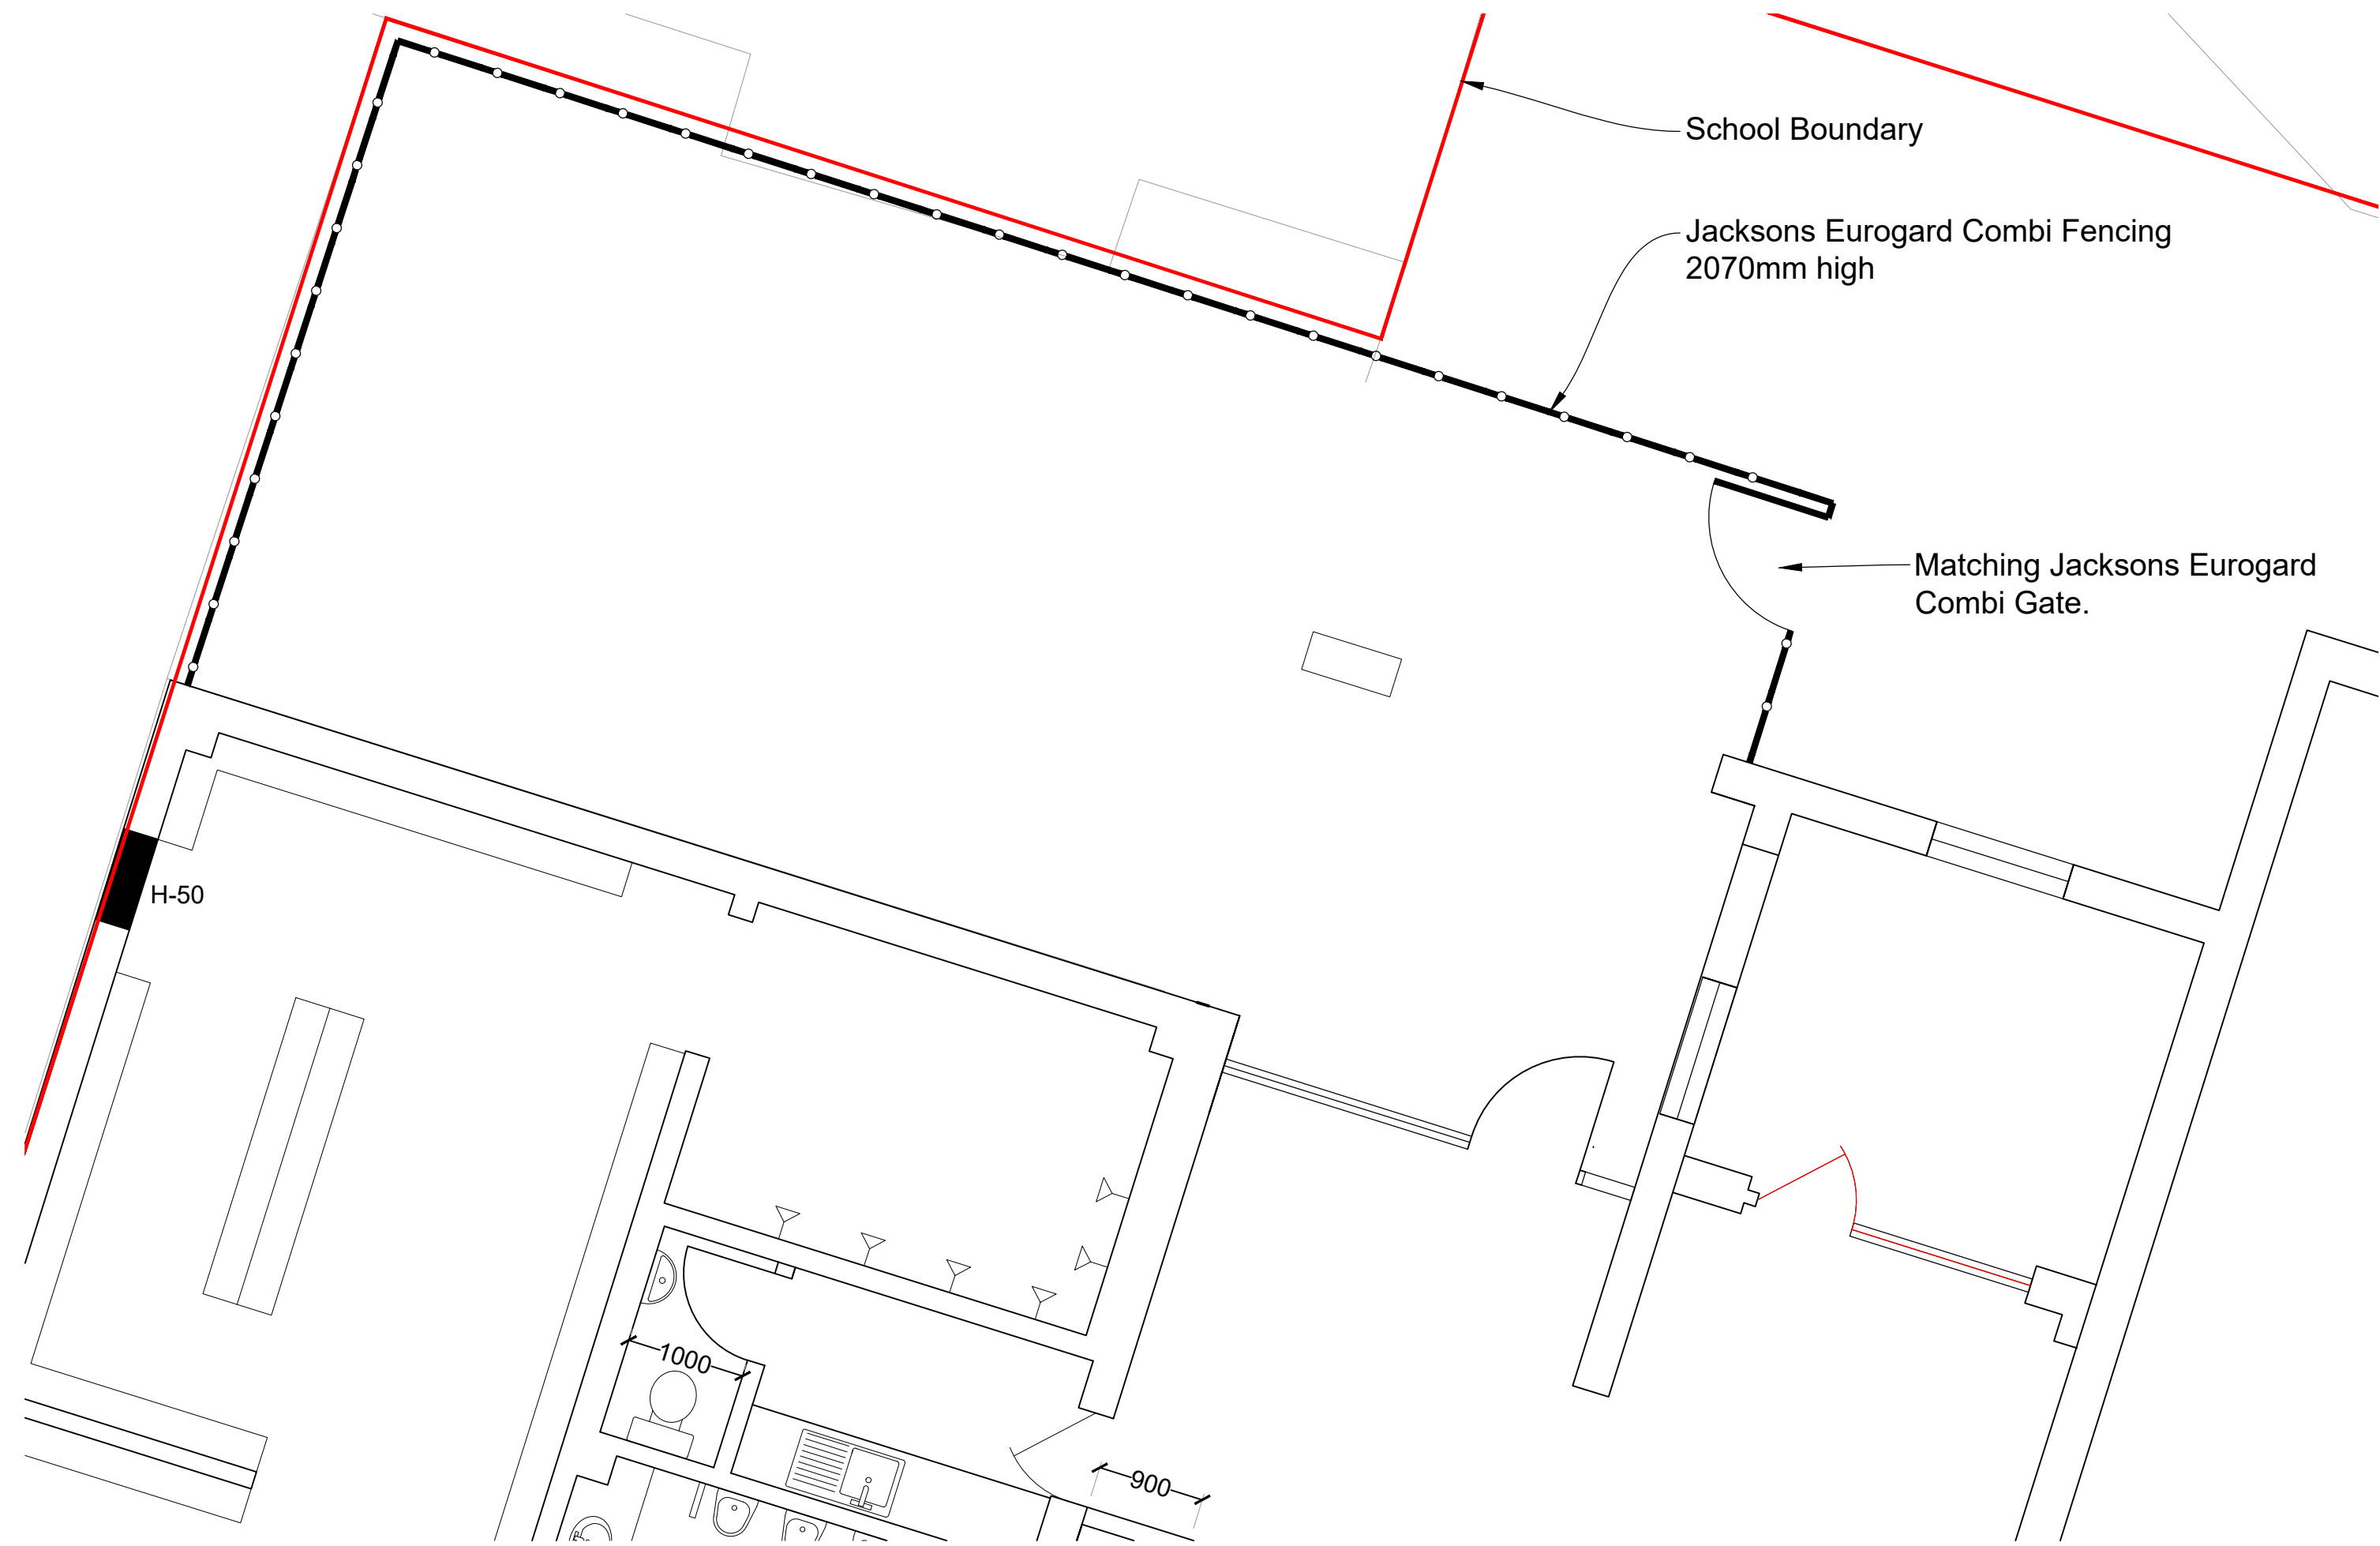

Proposed Fencing
1:50@A1 (1:100@A3)

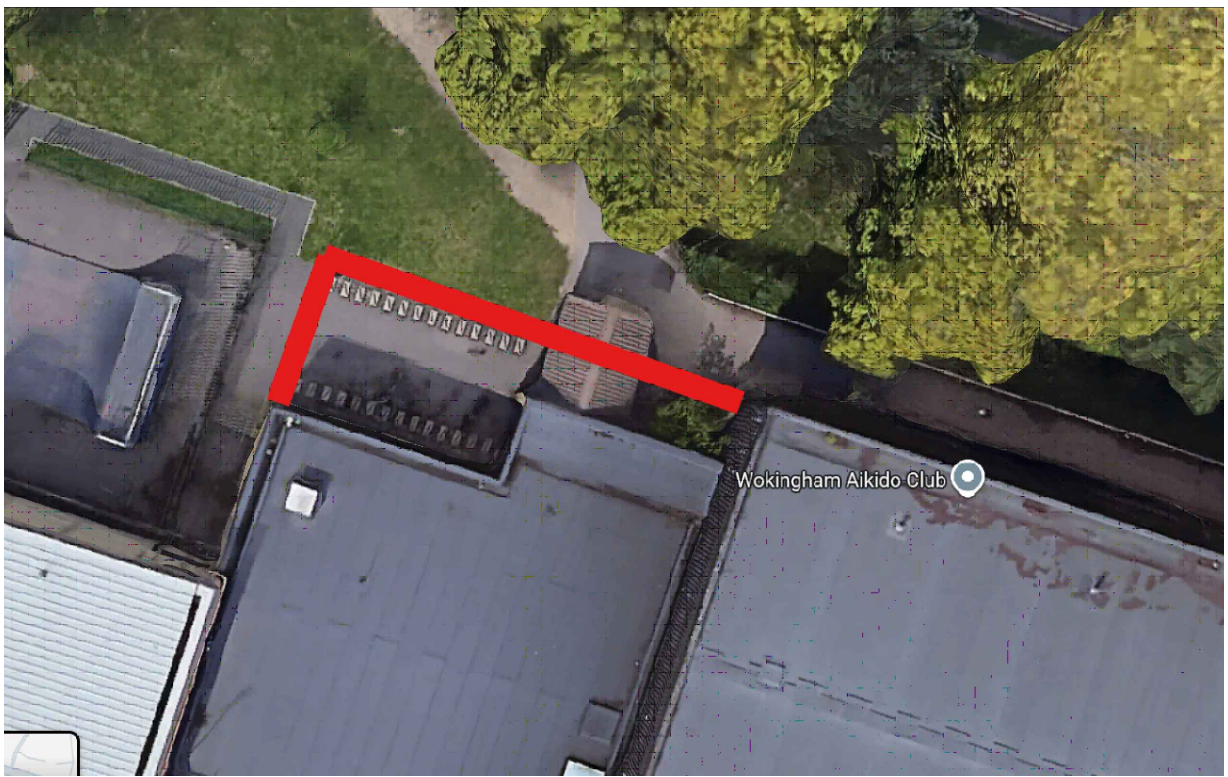


Image showing location of fencing




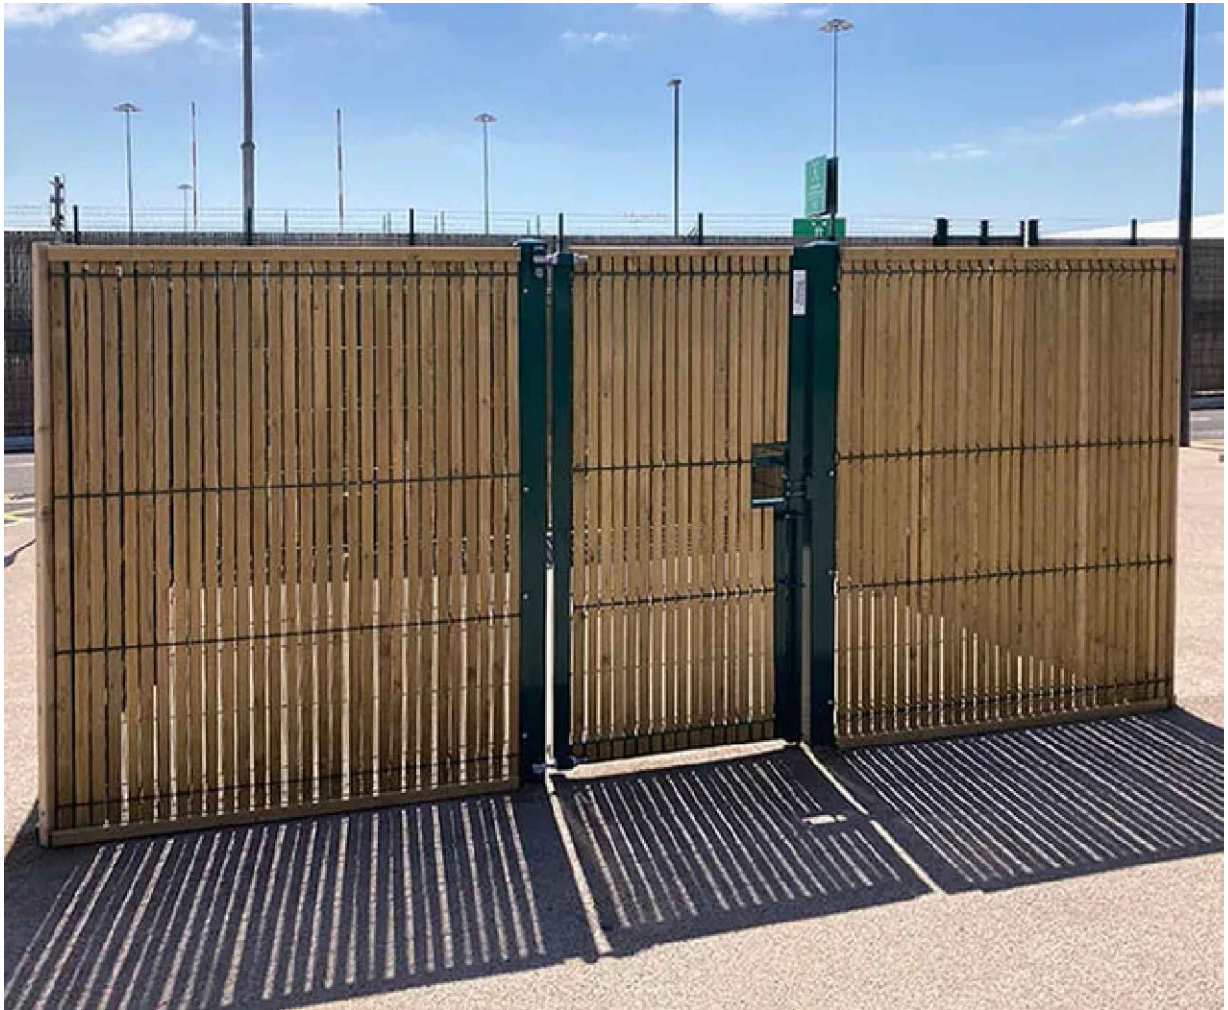


Image showing propsoed fencing

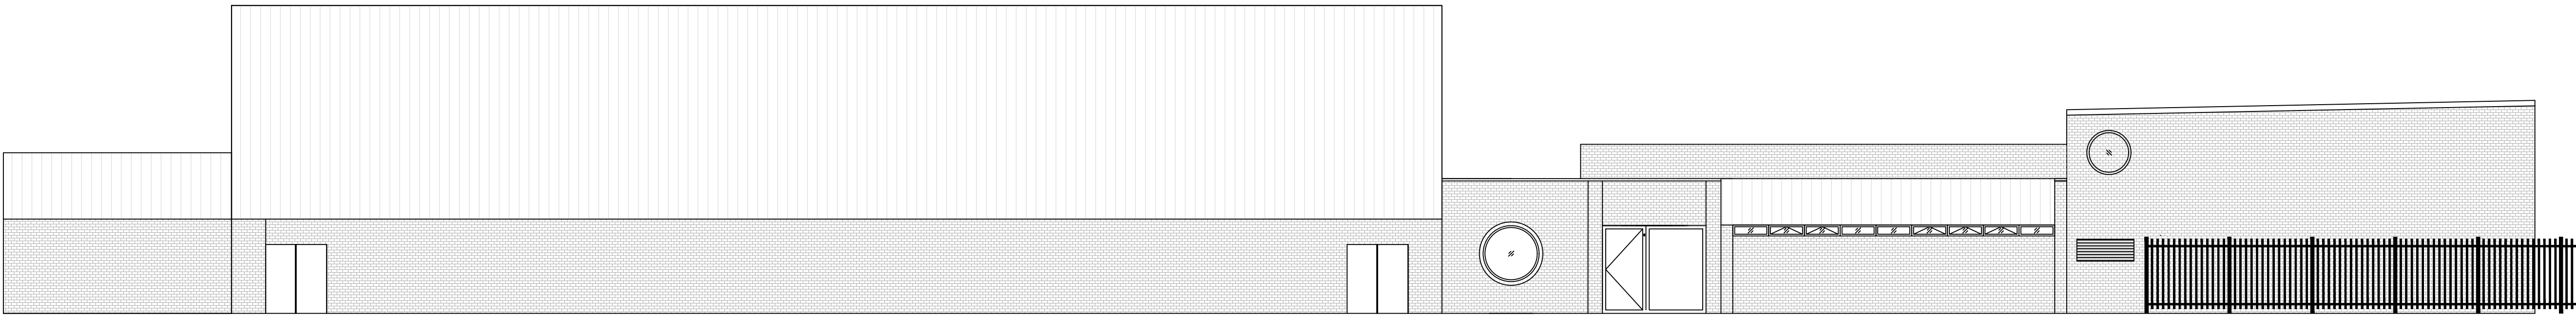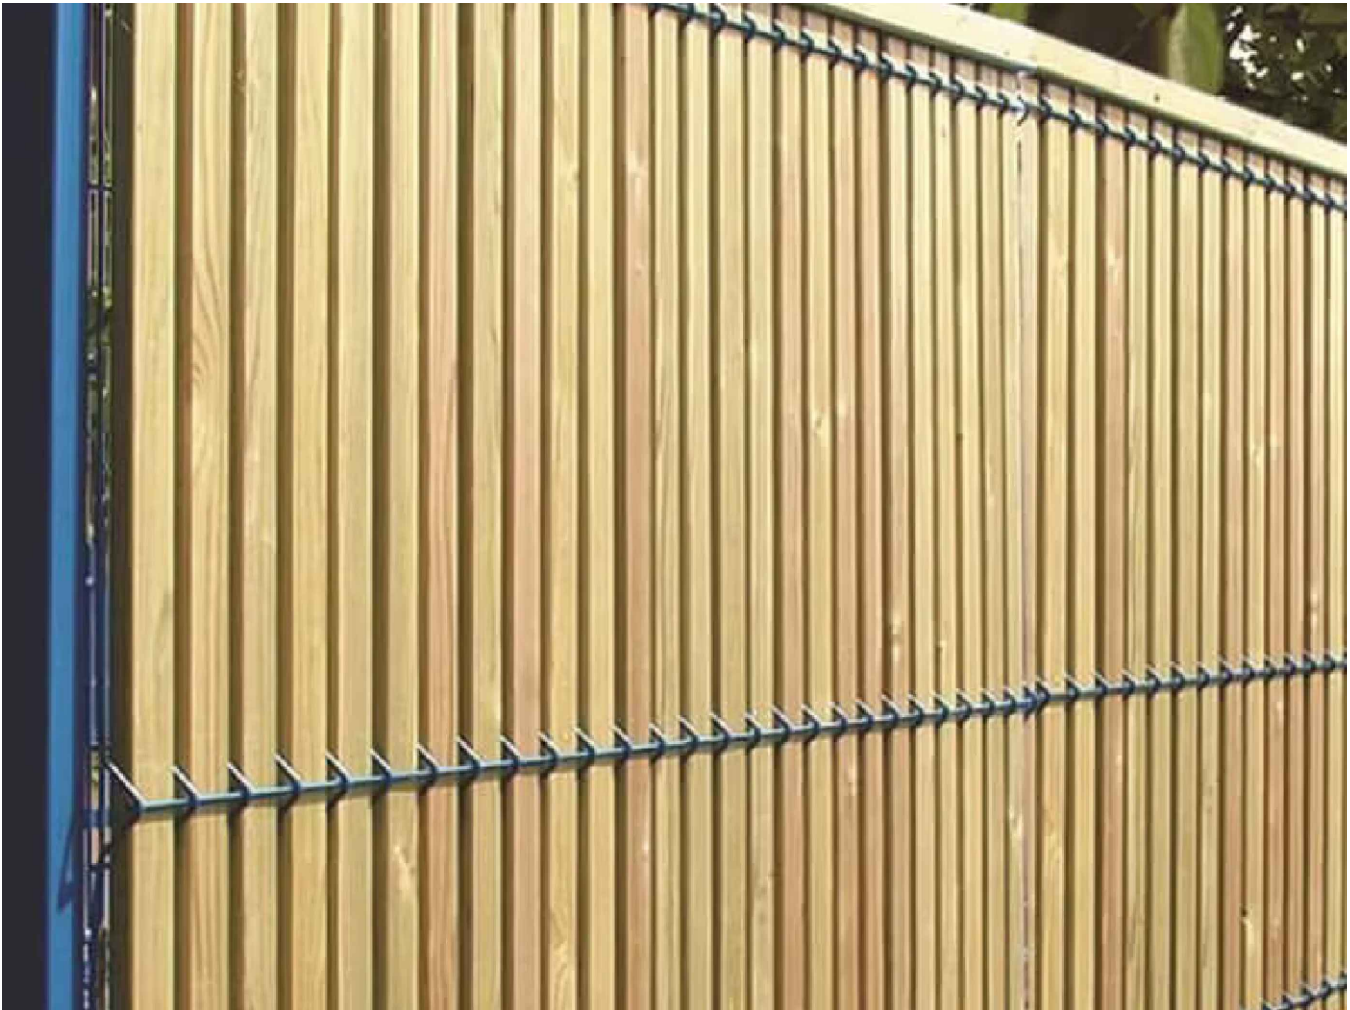

Existing Elevation
1:100@A1 (1:200@A3)

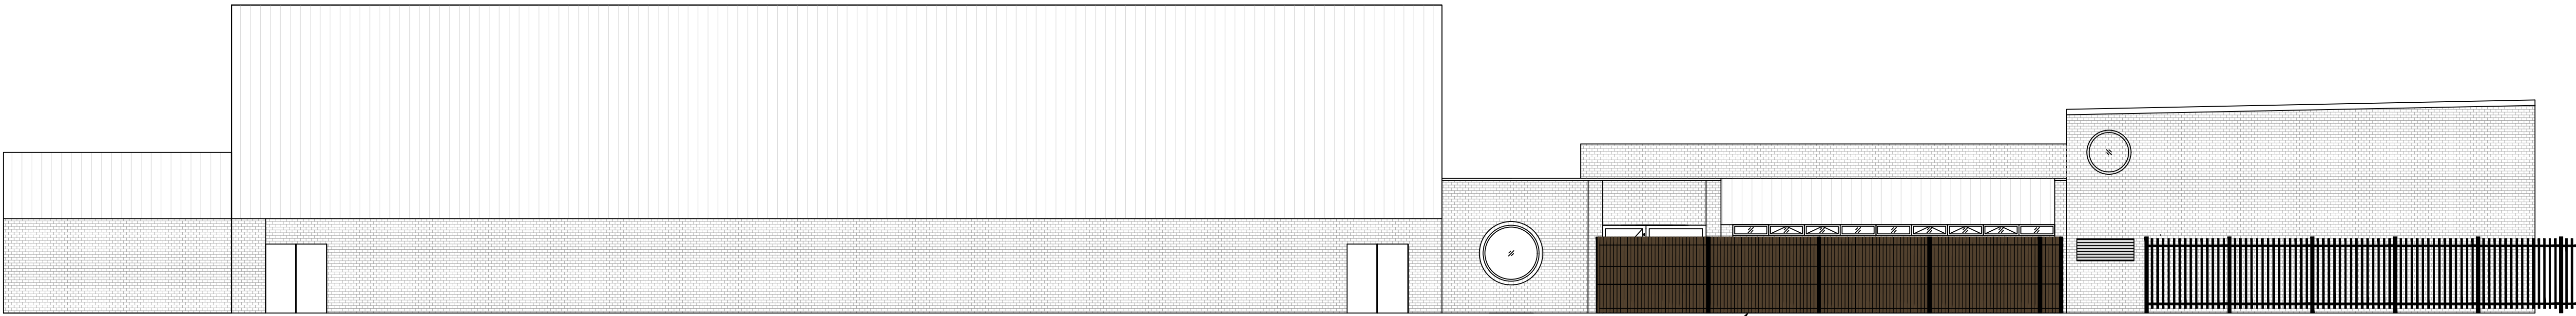

Propoised Elevation
1:100@A1 (1:200@A3)

Rev	Date	Description	By	Checked
T V S Thames Valley Surveying				
Green Bank, University of Reading London Road Campus, London Road, Reading, RG1 5AQ T. 01189 869 531 W. www.thamesvalleysurveying.co.uk				
Client:		The Circle Trust		
Project:		St Crispin's School Leisure Centre		
Title:		Fencing		
Drawn by:		JW		
Date:		5/2/26		
Scale:		As Shown		
Drawing Ref:		250041-20-201		Revision: -