



VISUAL PRESENTATION

HAMBERLEY CARE HOME

THAMES WOOD HOUSE EXTERNAL SIGNAGE

25/03/2026

Please check all enclosed artwork carefully for any errors, paying particular attention to the points below:

COLOUR

Please check all colours, RAL and Pantone references are correct for all graphics, panels and text.

GRAPHICS

Please check all graphic elements and details are correct, especially text and numbers. Check for correct spelling and punctuation, plus the correct use of symbols such as directional arrows, etc.

SIZE

Please ensure that all sizing is correct for any artwork and its elements.

ARTWORK

Artwork, where required, is to be supplied as an Illustrator EPS file with all text/fonts outlined.

AMENDMENTS

Please advise of any amendments required in the relevant comments boxes.

A new artwork proof will then be sent to you for approval.

ASAP UK cannot accept responsibility for any errors noted after final approval. To allow production to commence, please sign and return this document to us, confirming your acceptance to proceed.



Scale Bar 1:45 @ A4

Code: A1

Qty: 2



Scale Bar 1:25 @ A4

Code: A2

Qty: 1

3160mm

664mm

THAMES WOOD
HOUSE



Scale Bar 1:45 @ A4

Code: A4

Qty: 1




Notes
The Contractor is to check all dimensions and conditions on site before commencing. Do not scale from the drawing.
This drawing remains the copyright of POZZONI Architecture Ltd.

Scale	Notes	TO BE USED ONLY AS GUIDANCE
1:100	mm	0 1 2 
1:200	mm	0 1 2 
1:500	mm	0 1 2 
1:1000	mm	0 1 2 

For Landscape design, planting, external feature details and materials please see B22004.102A-DRAFT- Landscape Proposals-The Mount, Wargrave.

Boundary Treatment

- Existing Timber Fence to be replaced
- Proposed Timber Fence
- Proposed Metal Fence
- 1.1m Fall Guard
- Electric Vehicle Charging Point

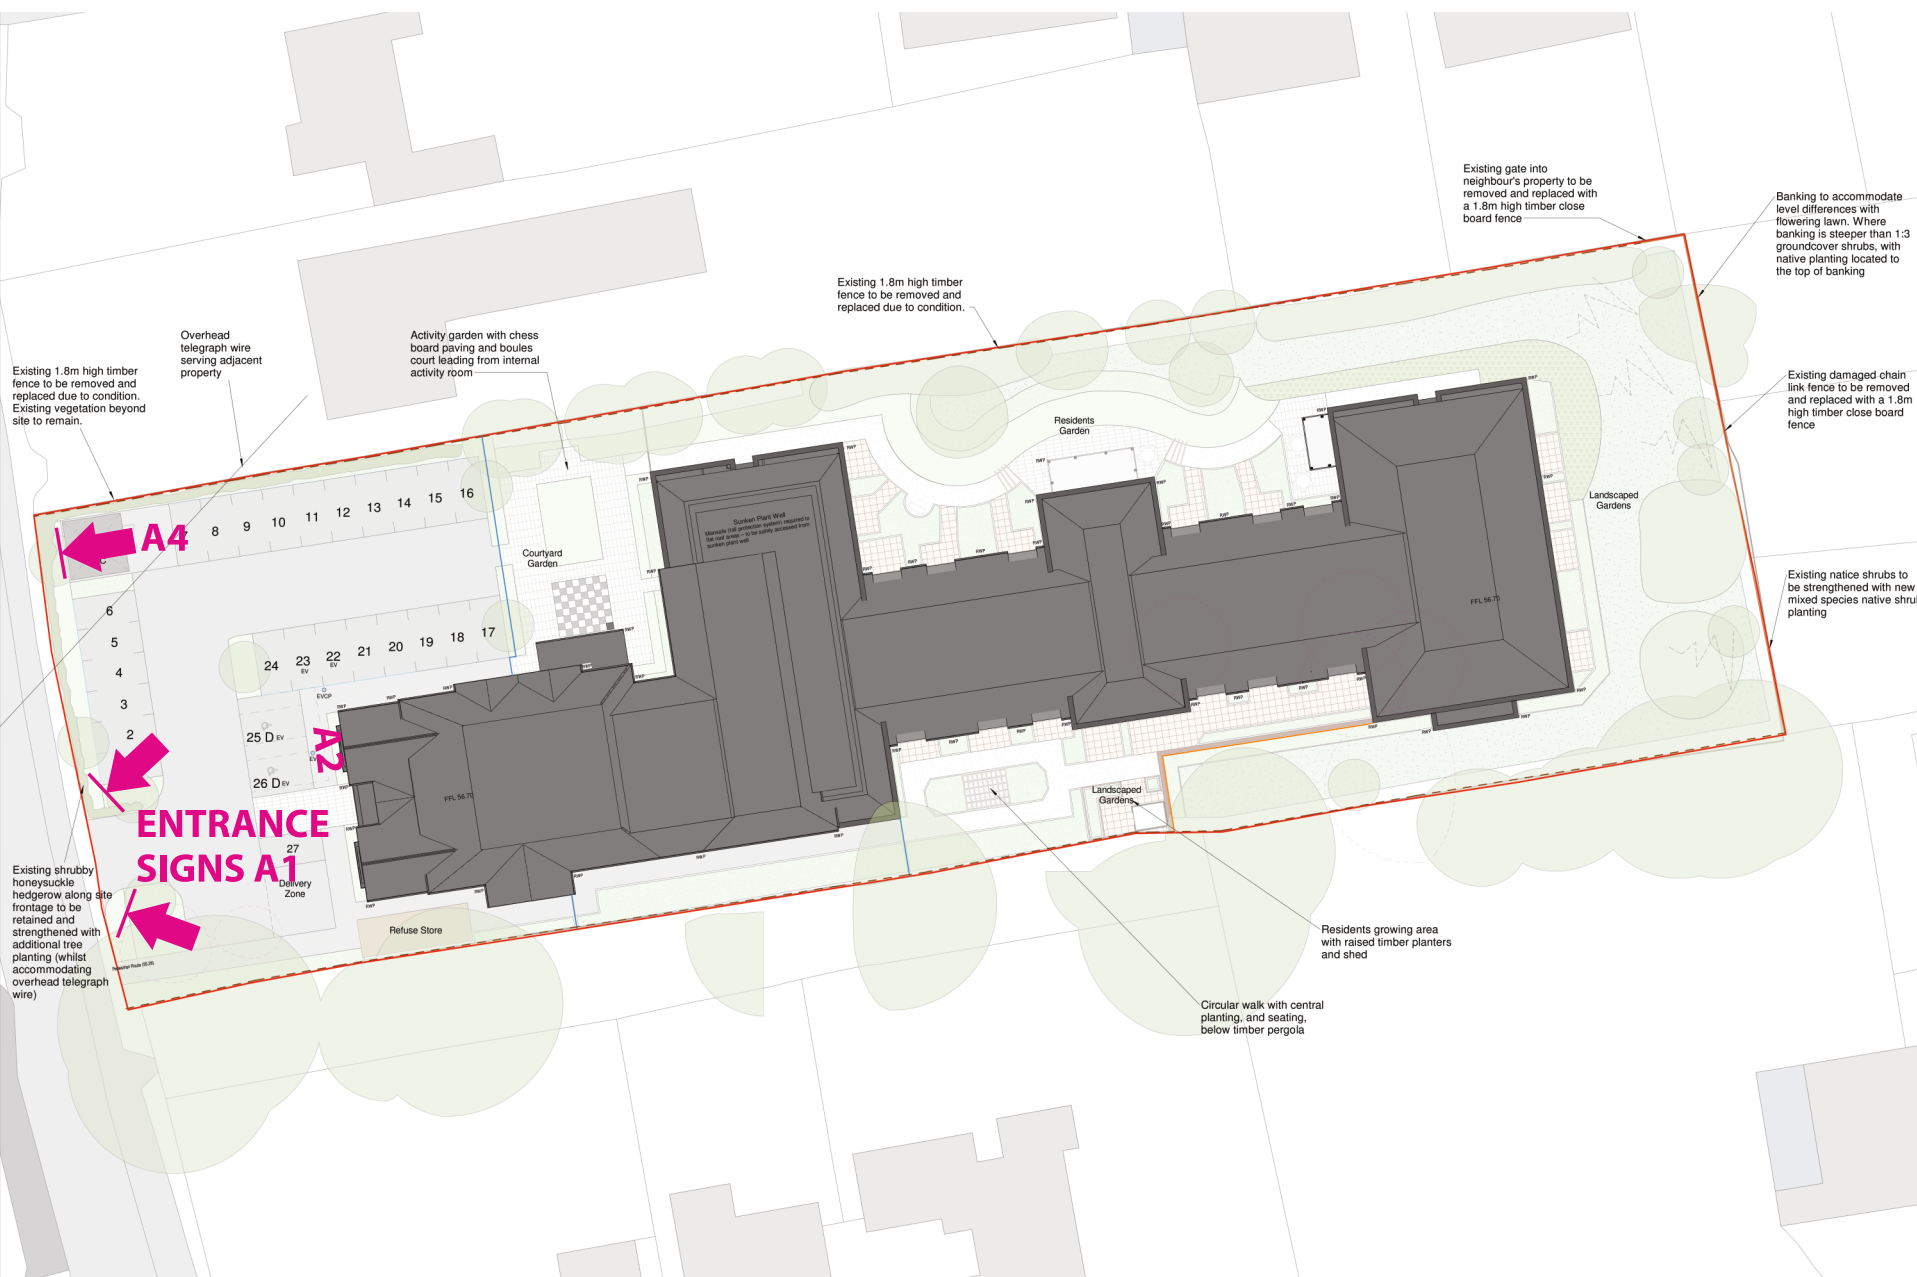

Site Plan

1:200



P02	Landscape Plan Update	11	25.07.22
P01	Planning First Issue	11	22.07.22
Rev	Description	By	Date

Aedifica UK

The Mount, Wargrave

Site Plan

P5813	1200	P02
5813-PAL-XX-00-DR-A-1200		
22.07.22	1:200	@ A1
JG	TT	ET
Design	Tender	Construction
	Contract	As Built

pozzoni

10-12 Emerald Street
London
WC1N 3QA

Woodville House
2 Woodville Road
Aldershot
GU11 2PL


+44 (0) 7778 0079
architect@pozzoni.co.uk

+44 161 928 7848
www.pozzoni.co.uk

080 360 7 The Mount/5813 P02-XX-00-DR-A-1200
25/07/2022 15:31:18

Brick @spec to be included as annotated.

- Standard Brick fac-faced on bed surface SD.1.3
- Soldier External Return SD.1.2
- Soldier External Return I.SD.1.4
- Soldier External Return I.SD.1.5

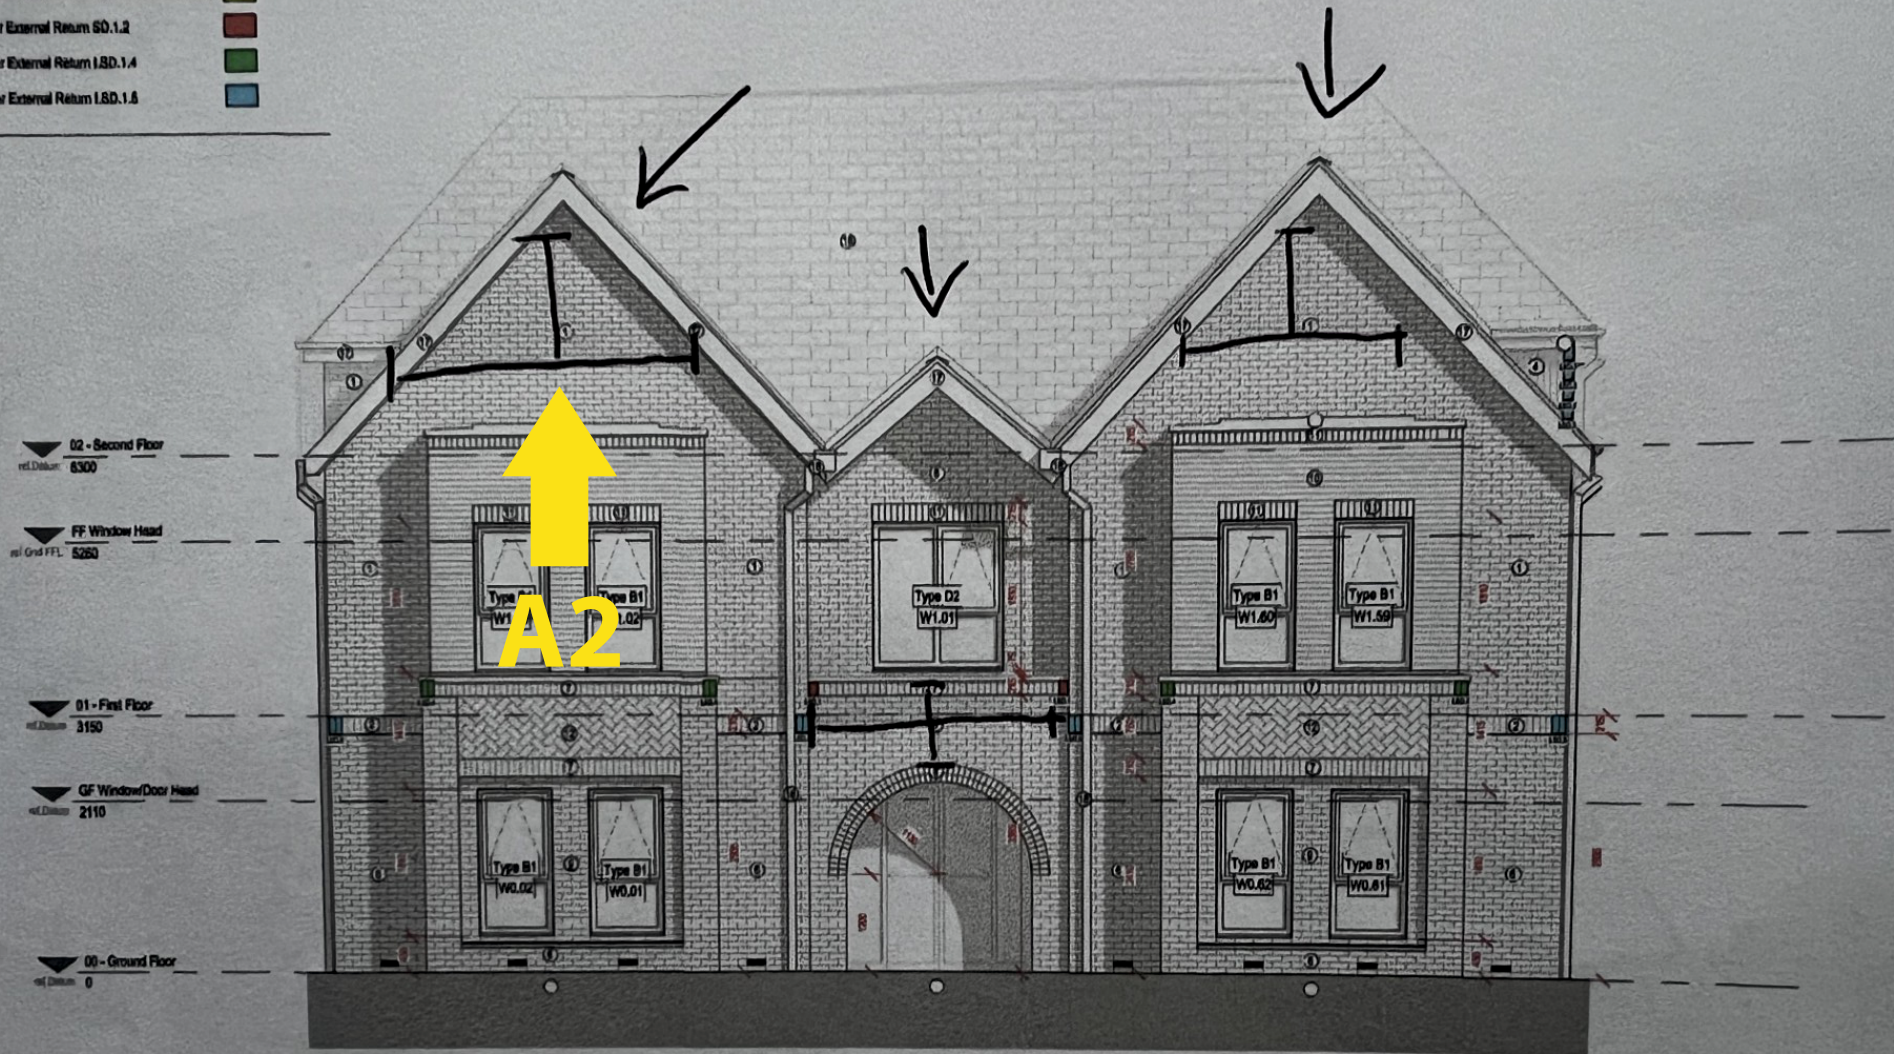

West Elevation 1 (Detailed)
1:50