


Notes

Windows: All windows to the rear (north-east) elevation have been previously replaced with new painted timber flush casement double glazed (slim-light units) windows.


Infill panels to timber frame are typically brick with a cementitious render over with impermeable white paint finish. Evidence of original wattle and daub infill internally in F05 Box Room.

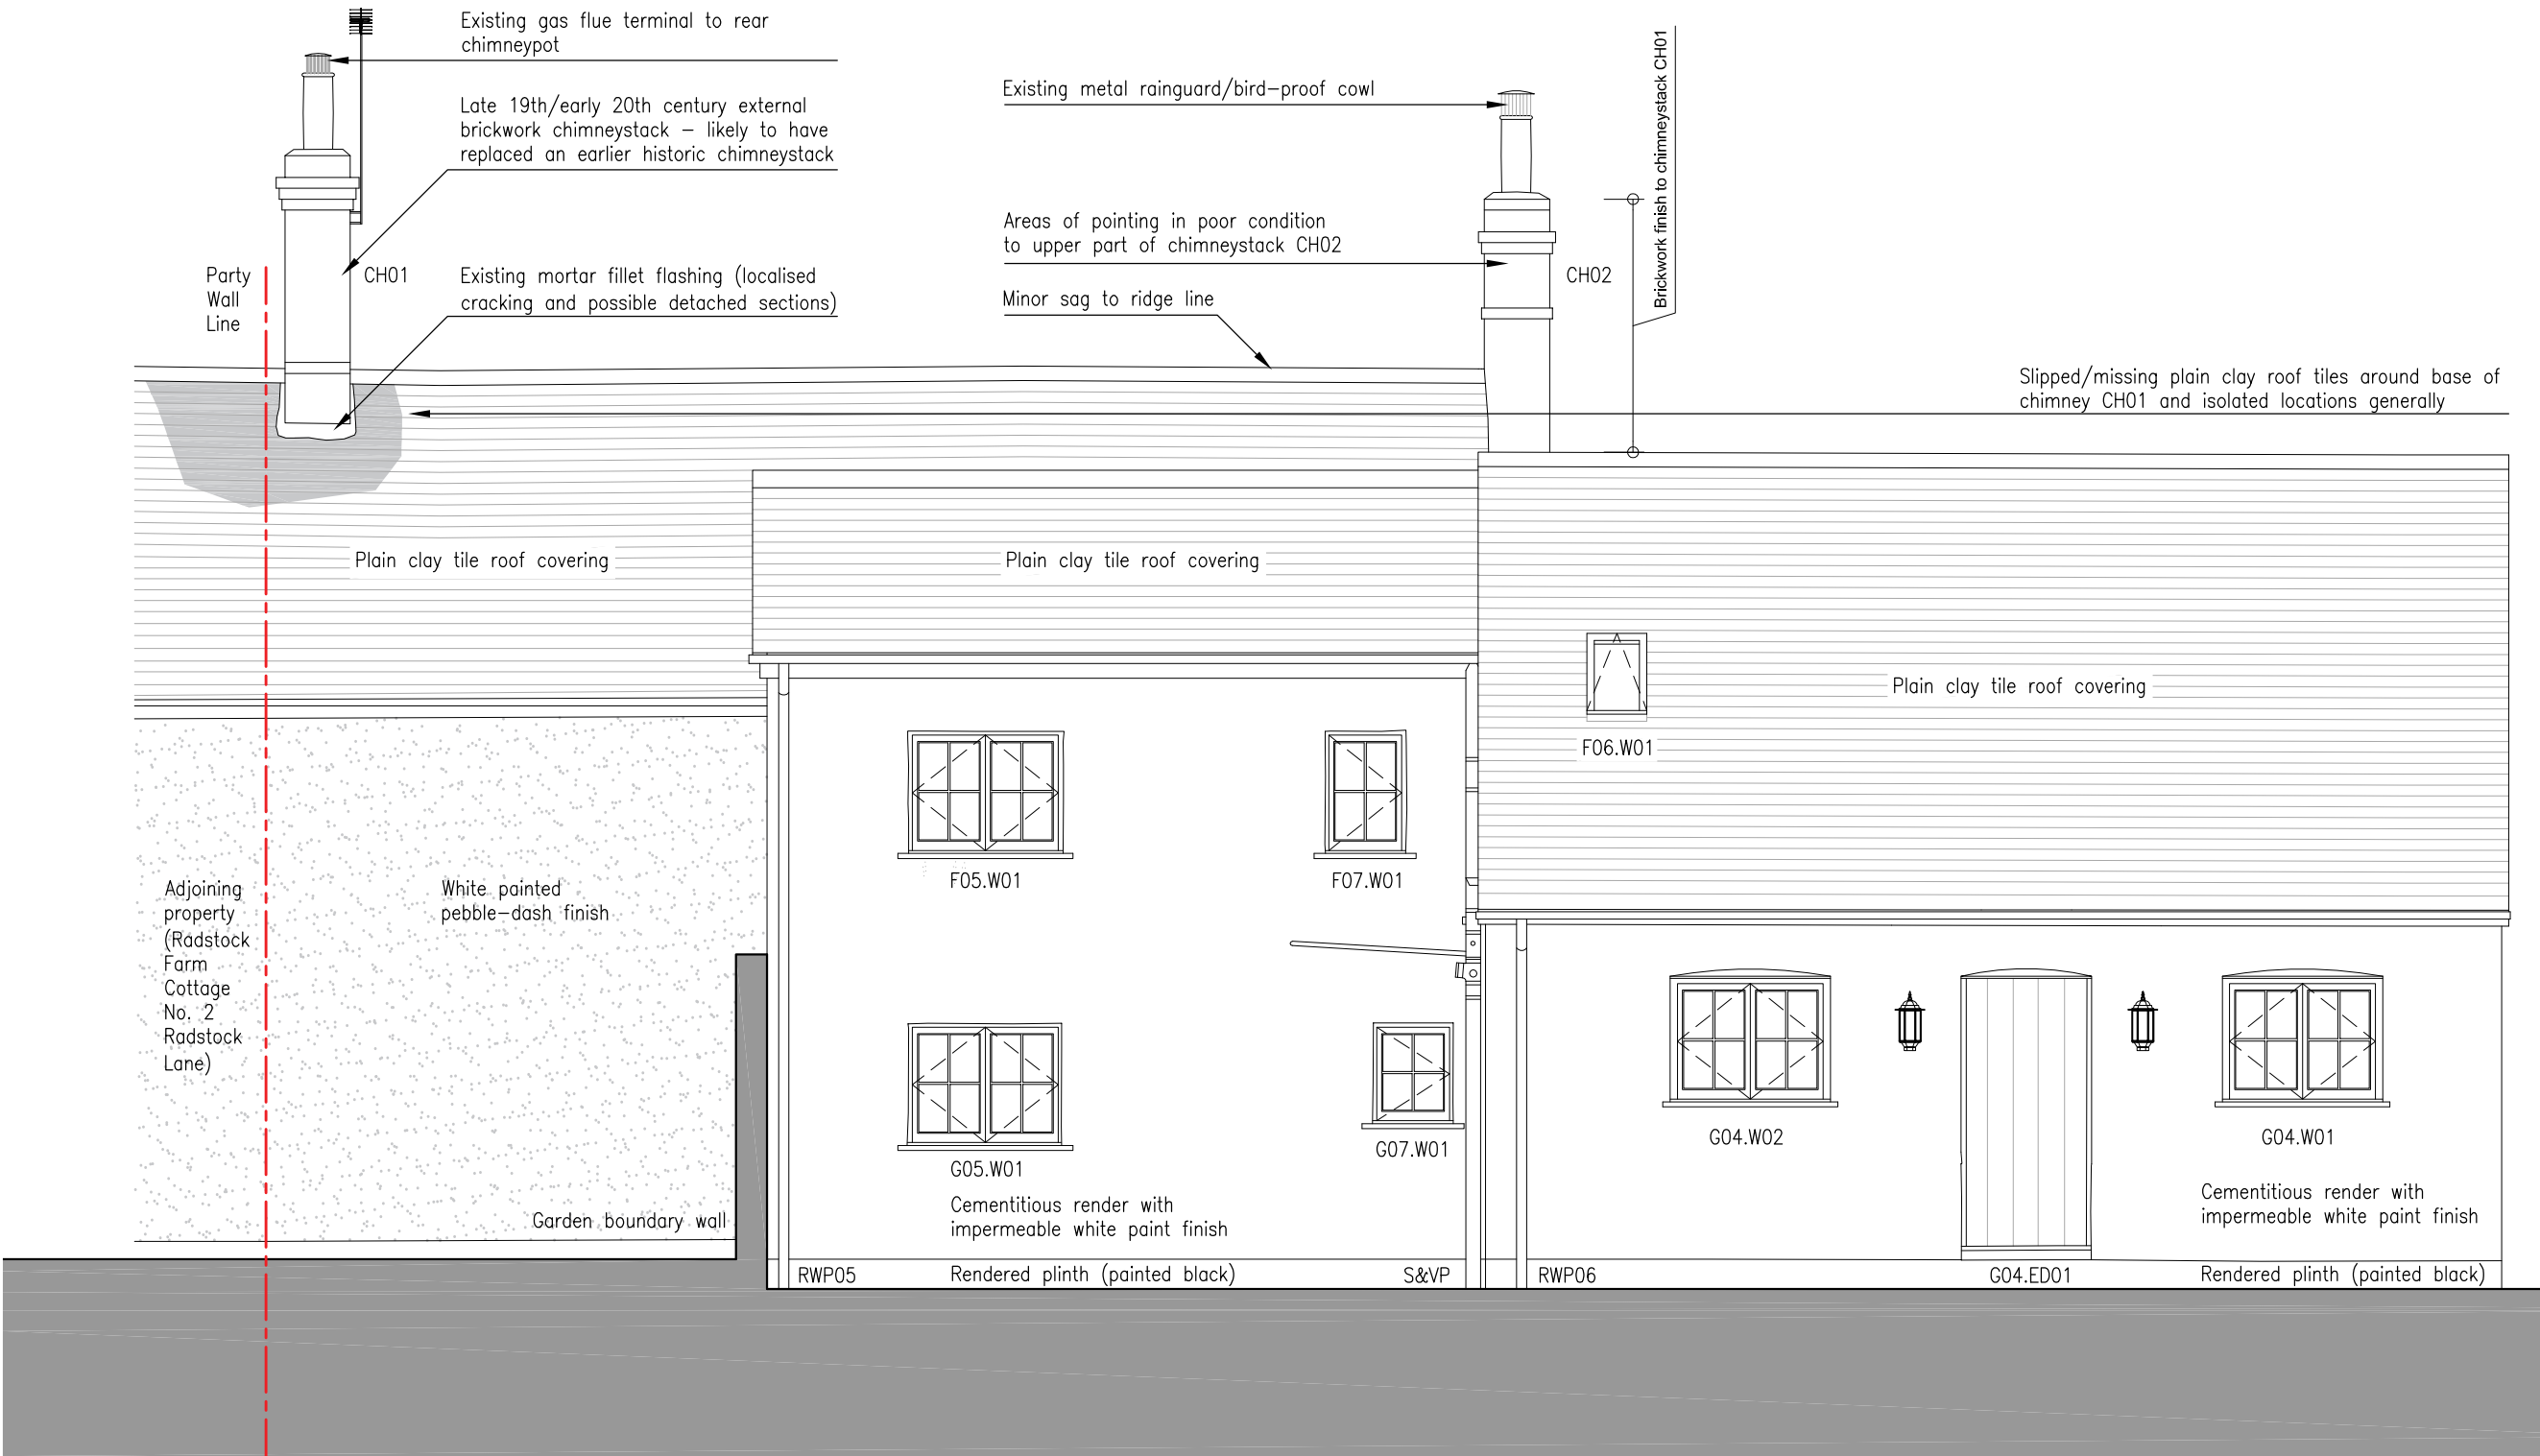

01 REAR (NORTH-EAST) ELEVATION AS EXISTING

1:50

Scale Bar. 1:50

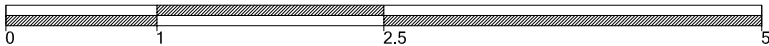

00/24.04.2024 LBC Application
revision/date note



project

1 Radstock Farm Cottages,
Earley

title

Rear (NE) Elevation As
Existing

scale

1:50@A3

status

PLANNING

job no.

972

dwg no.

006

status/revision

PL00

© Morse Webb Ltd