






01856 898 022
www.UKPlanningMaps.com

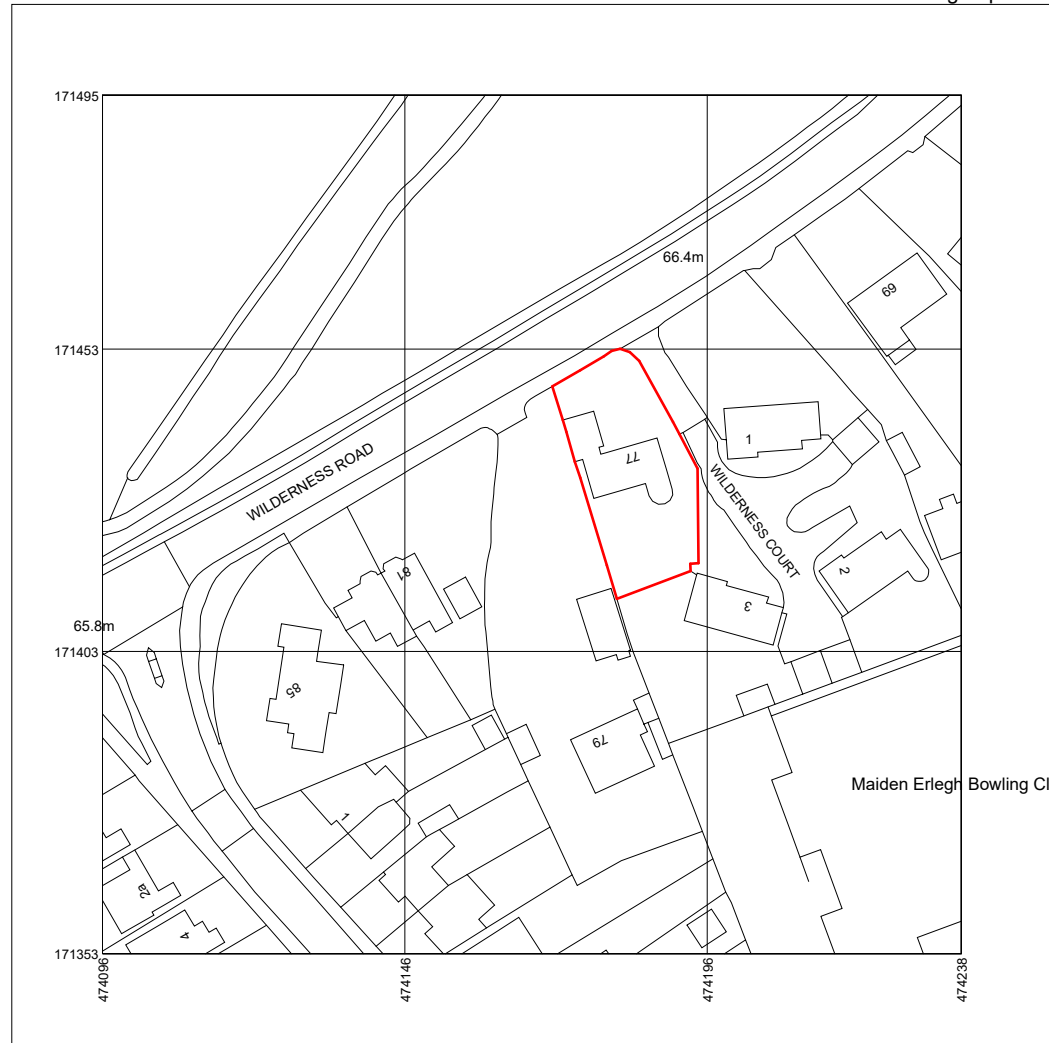

Produced on 14 September 2024 from the Ordnance Survey National Geographic Database and incorporating surveyed revision available at this date.
This map shows the area bounded by 474096 171353, 474238 171353, 474238 171495, 474096 171495, 474096 171353.
Crown copyright and database rights 2024 OS 100054135. Supplied by copla ltd trading as UKPlanningMaps.com a licensed Ordnance Survey partner (OS 100054135).
Data licence expires 14 September 2025. Unique plan reference: v2f/1149348/1545645


Location Plan

1
1 : 1250

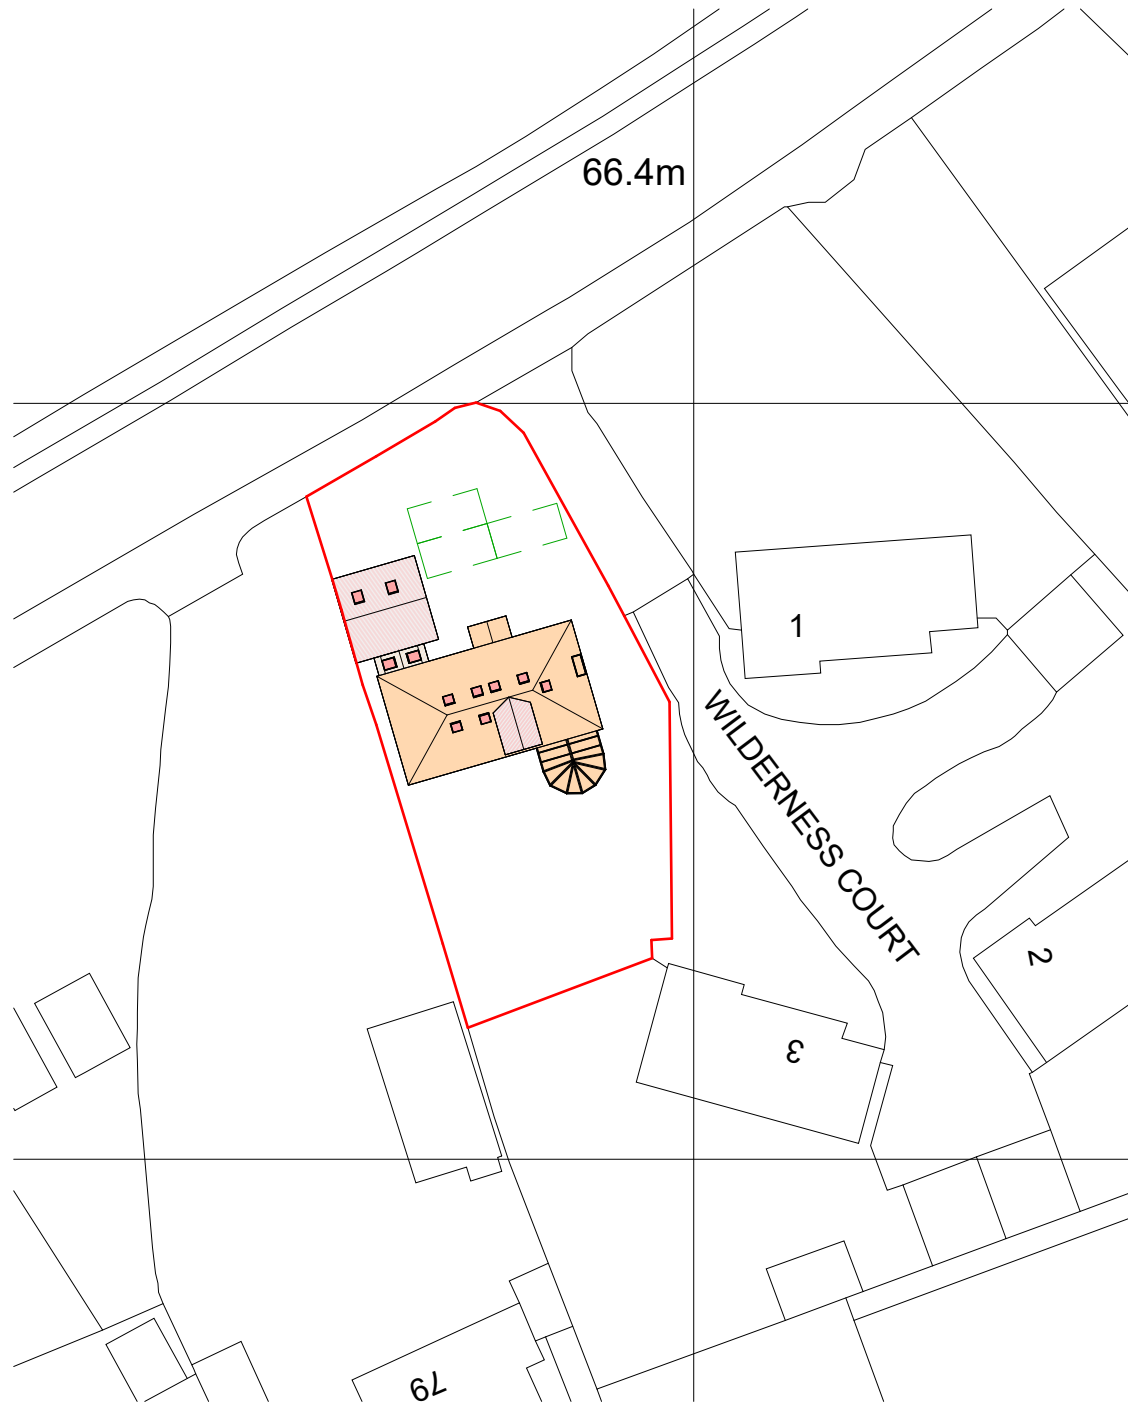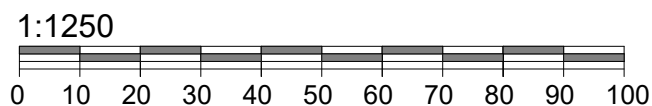

Block Plan

2
1 : 500

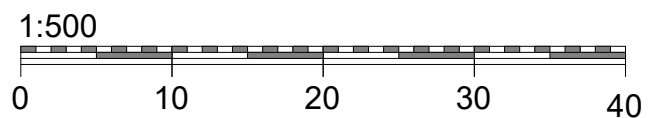

Do not scale from this drawing except for planning purpose.
Contractor to verify all dimensions before setting out,
commencing work or placing order



Project

77 Wilderness Road
Earley Reading
RG6 7RF

Client
Stephen Sargood

Drawing Title
Location and Block plan

Project Ref	Layout Id	Rev.
3139	GA.06	01

Date: 08/10/2024
Scale @A3: As indicated

M3 Architectural Design Ltd
Basepoint Centres Limited
377-399 London Road
Camberley GU15 3HL

t: 01276 300024
e: info@m3architecturaldesign.co.uk
w: www.m3architecturaldesign.co.uk

© 2024 M3 Architectural Design Ltd