


LEGEND

ALL LEVELS RELATED TO THE EXISTING SURVEYS STATIONS AS SURVEYED BY CHINERY LAND SURVEYS USING GPS.


STANDARD REFERENCE (where applicable)

BK	BRICK
BL	BOLLARD
BS	BUS STOP
BT	BRITISH TELECOM
BWALL	BRICK WALL
CATV	CABLE TELEVISION IC
CBF	CLOSE BOARDED FENCE
CLF	CHAIN LINK FENCE
CONC	CONCRETE
CPC	CONCRETE POST FENCE
CPS	CRAZY PAVING
D/C	DRAINAGE CHANNEL
DP	DOWN PIPE
E	ELECTRICITY COVER
EP	ELECTRICITY POLE
ER	EARTHING ROD
FAV	FRESH AIR VENT
F/B	FLOWER BED
PH	FIRE HYDRANT
GY	GULLY
GP	GATE POST
GV	GAS VALVE
HT	HEIGHT
IC	INSPECTION COVER
IRF	IRON RAILING FENCE
LP	LAMP POST
MARK	MARKER
MH	MANHOLE
MS	NOTICE BOARD
O/H	OVERHEAD
OSBM	ORDNANCE SURVEY BENCH MARK
PD	PIPE DIAMETER
P/S	PAVING SLAB
PWF	POST & BARBED WIRE FENCE
PRF	POST & RAIL FENCE
PWF	POST & WIRE FENCE
RE	ROAD SIGN
RS	ROAD SIGN
RETW	RETAINING WALL
RWP	RAINWATER PIPE
TGB	TELEPHONE CALL BOX
TP	TELEGRAPHY POLE
TOW	TOP OF WALL
SP	SOIL PIPE
SV	STOP VALVE
SVP	SOIL & VENT PIPE
TB	TACTILE BRICK
TPS	TACTILE PAVING SLABS
V	VENT
VP	VENT PIPE
WM	WATER METER
WMF	WIRE MESH FENCE
WV	WATER VALVE
+	INDICATES POSITION OF LEVEL
FL	FLOOR LEVEL
PL	PARAPET LEVEL
RL	ROOF LEVEL
SL	SOFFIT LEVEL
TL	THRESHOLD LEVEL
TOG	TOP OF GUTTER
TS18	SURVEY TRAVERSE STATIONS
(2.10)	HEIGHT TO SOFFIT
TREE DETAIL	
G 0.18	GIRTH OF TRUNK
S 6.00	SPREAD
H 12.00	HEIGHT
DRAINAGE	
CL	COVER LEVEL
IL	INVERT LEVEL
FOUL	FOUL
SURFACE	SURFACE
AR	ASSUMED RUN/ROUTE
R	FROM RECORDS
UTL	UNABLE TO LIFT
UTT	UNABLE TO TRACE


NS
ALTHOUGH EVERY EFFORT HAS BEEN MADE TO CONFIRM THE SPECIES OF TREES SHOWN ON THIS DRAWING, RESPONSIBILITY IF IT IS CRITICAL TO DESIGN, WE DO NOT ACCEPT RESPONSIBILITY FOR ANY ERRORS AND ADVISE CONSULTATION WITH AN ARBORICULTURALIST

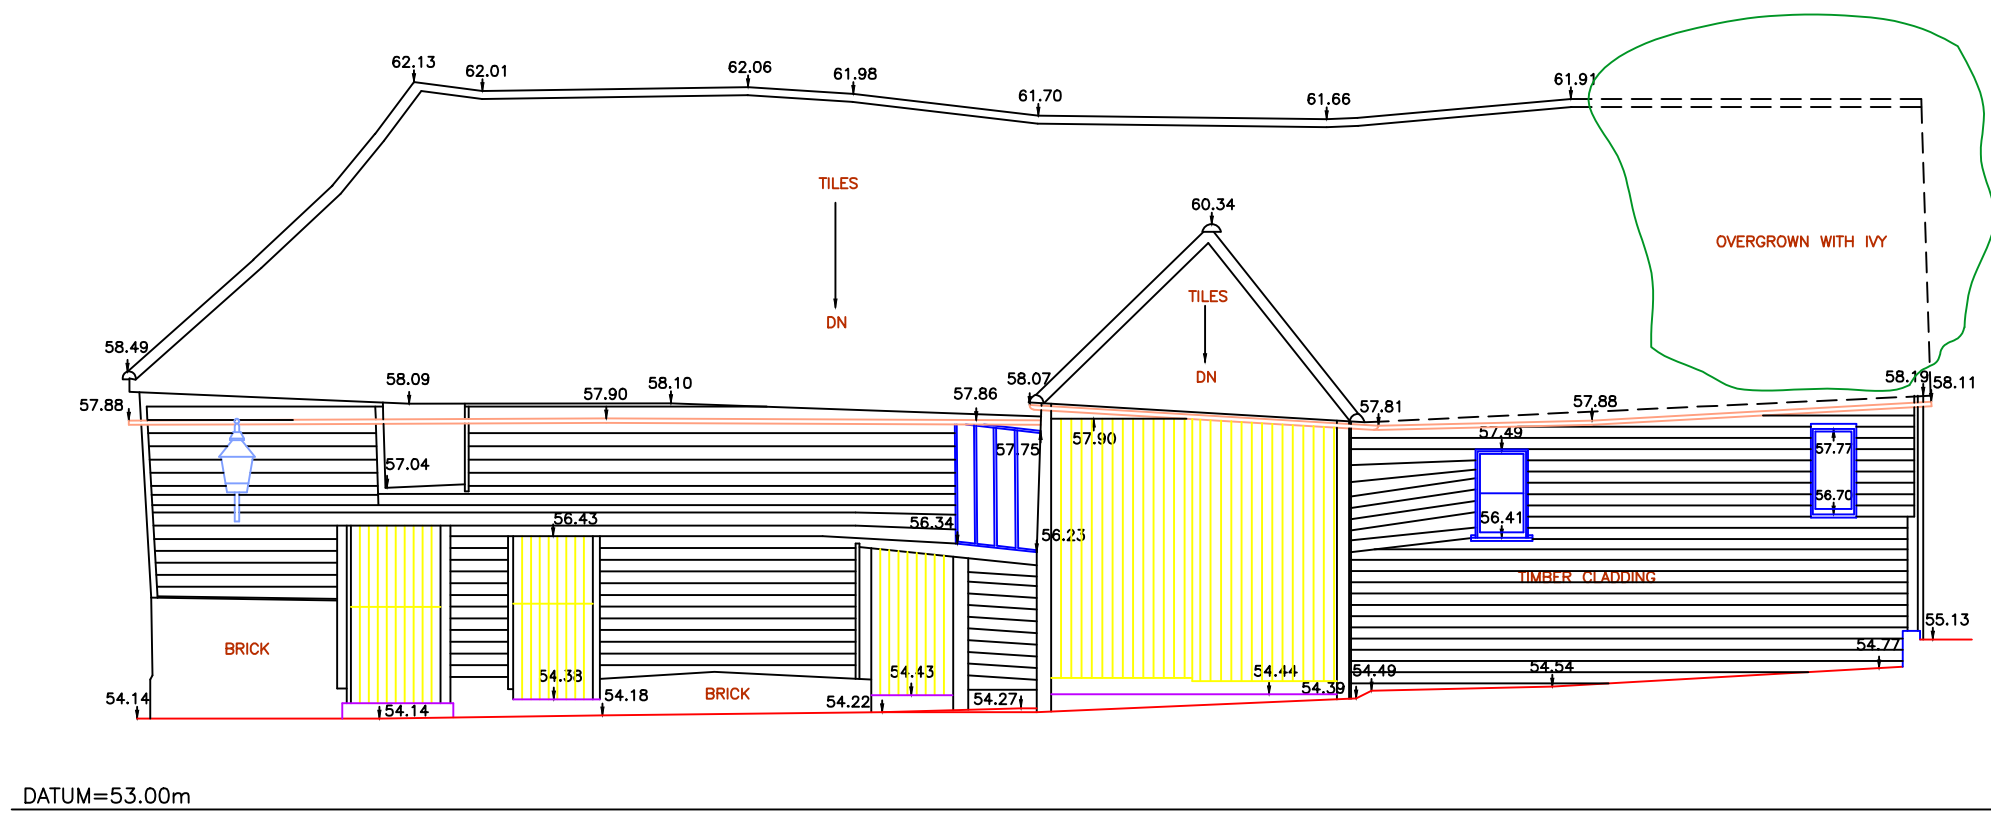


ELEVATION No 6

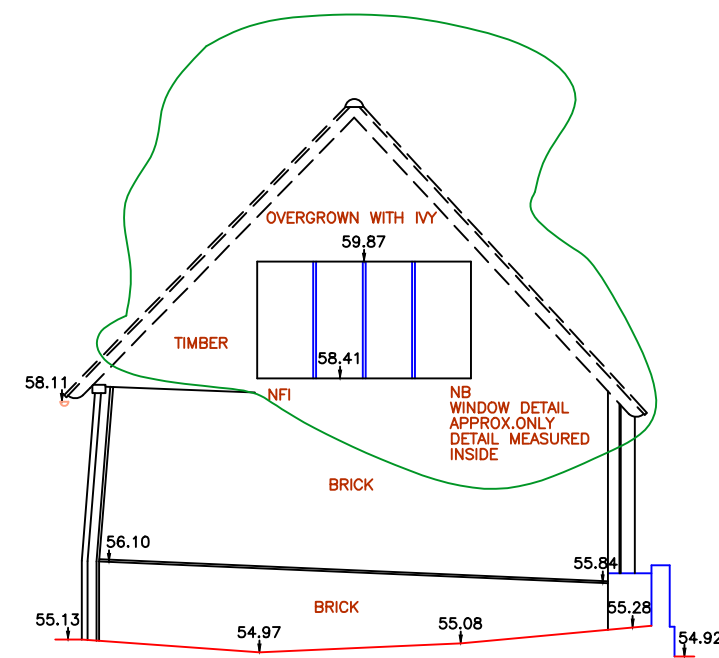


ELEVATION No 7

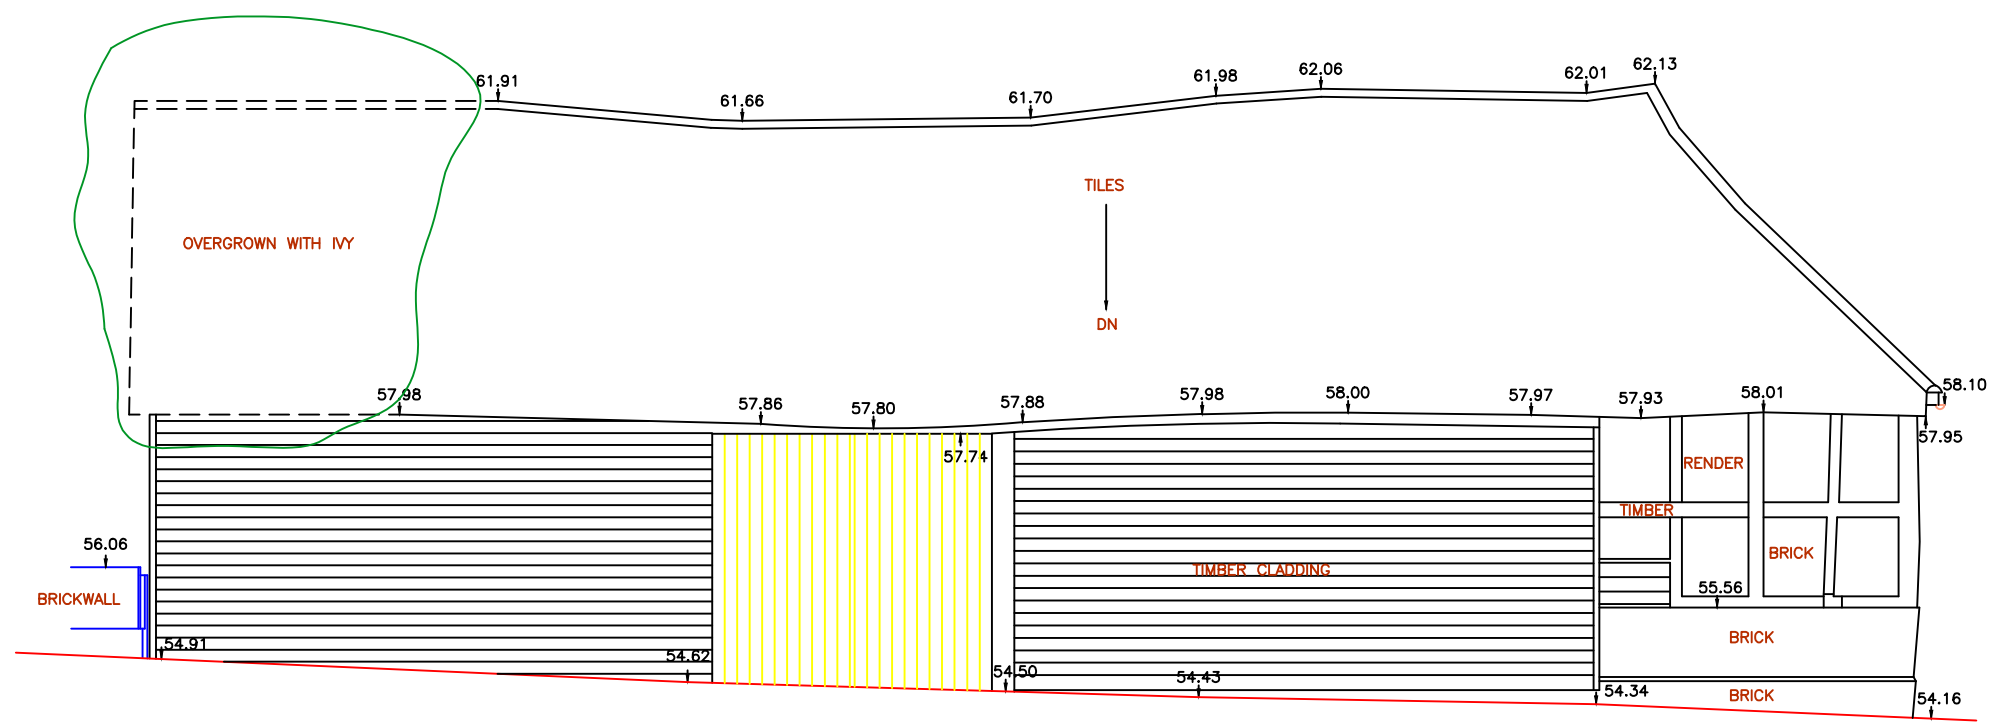

ELEVATION No 8

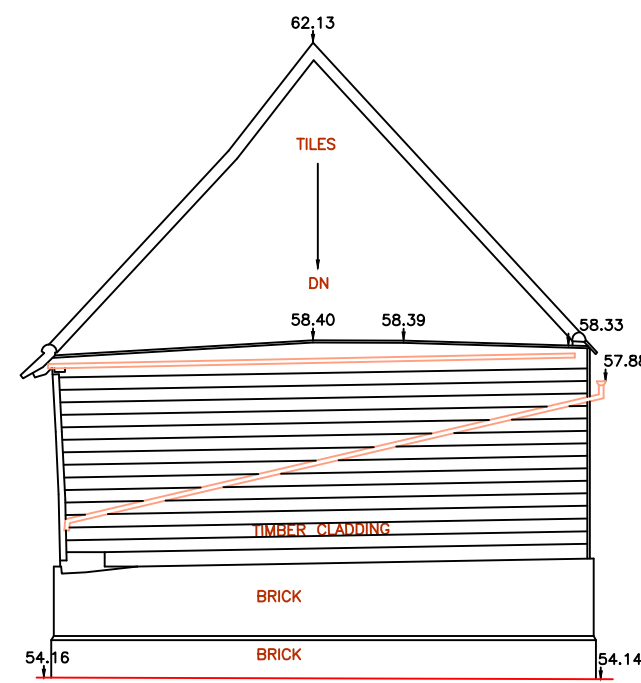


ELEVATION No 9

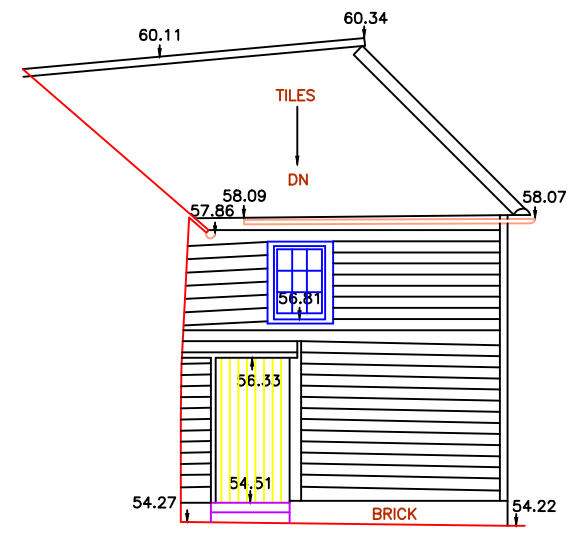

ELEVATION No 16

BARN3 ELEVATIONS

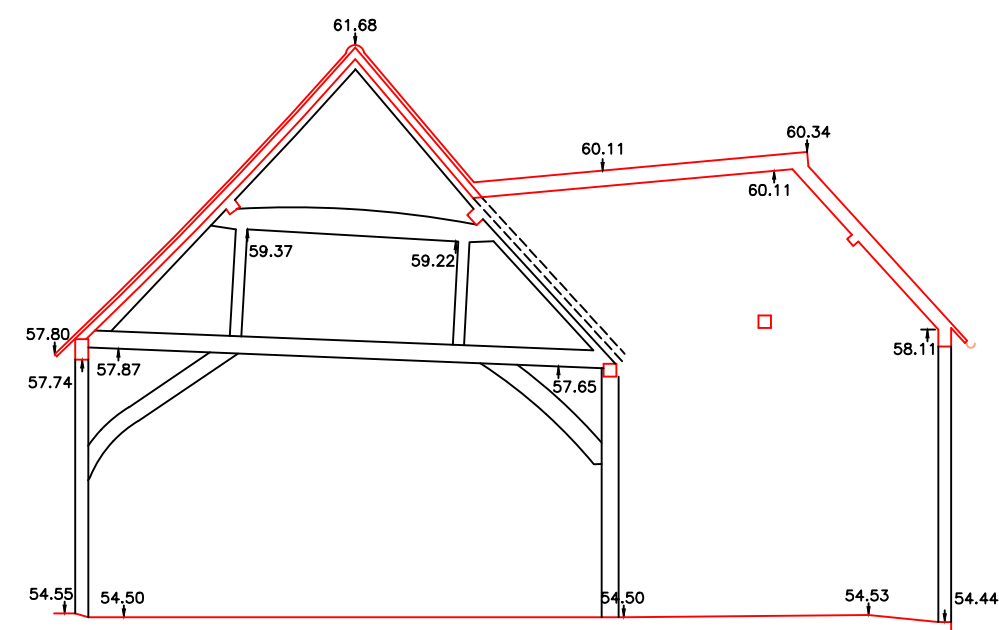

SECTION FF

FOR SCALING PURPOSES, THIS LINE 15.000M LONG

SHEET LAYOUTS

SHEET 1	BARN 1 PLANS
SHEET 2	BARN 1 SECTIONS & ELEVATIONS
SHEET 3	BARN 2 PLANS
SHEET 4	BARN 2 SECTIONS & ELEVATIONS
SHEET 5	BARN 3 PLANS
SHEET 6	BARN 3 SECTION & ELEVATIONS

revisions date

Note ☐ figured dimensions only are to be used. Contractor must verify all dimensions on site before commencing any work or making any shop drawings.

TITLE	ASHRIDGE FARM WARREN HOUSE ROAD WOKINGHAM RG40 5QB
-------	---

SURVEY	BARN3-SECTION FF ELEVATIONS 6-9, 16 AS EXISTING
--------	---

T.J.K. Solutions Ltd 10 Dacre Gardens, Chigwell, Essex IG7 5HG Tel No. 0203 774 0821 Mob No. 07900 216539 E-mail. tj.k.solutionsltd@uwclub.net

Scale 1:100	Size A1	Date Apr 2016
-------------	---------	---------------

Job No

TJK421.6