
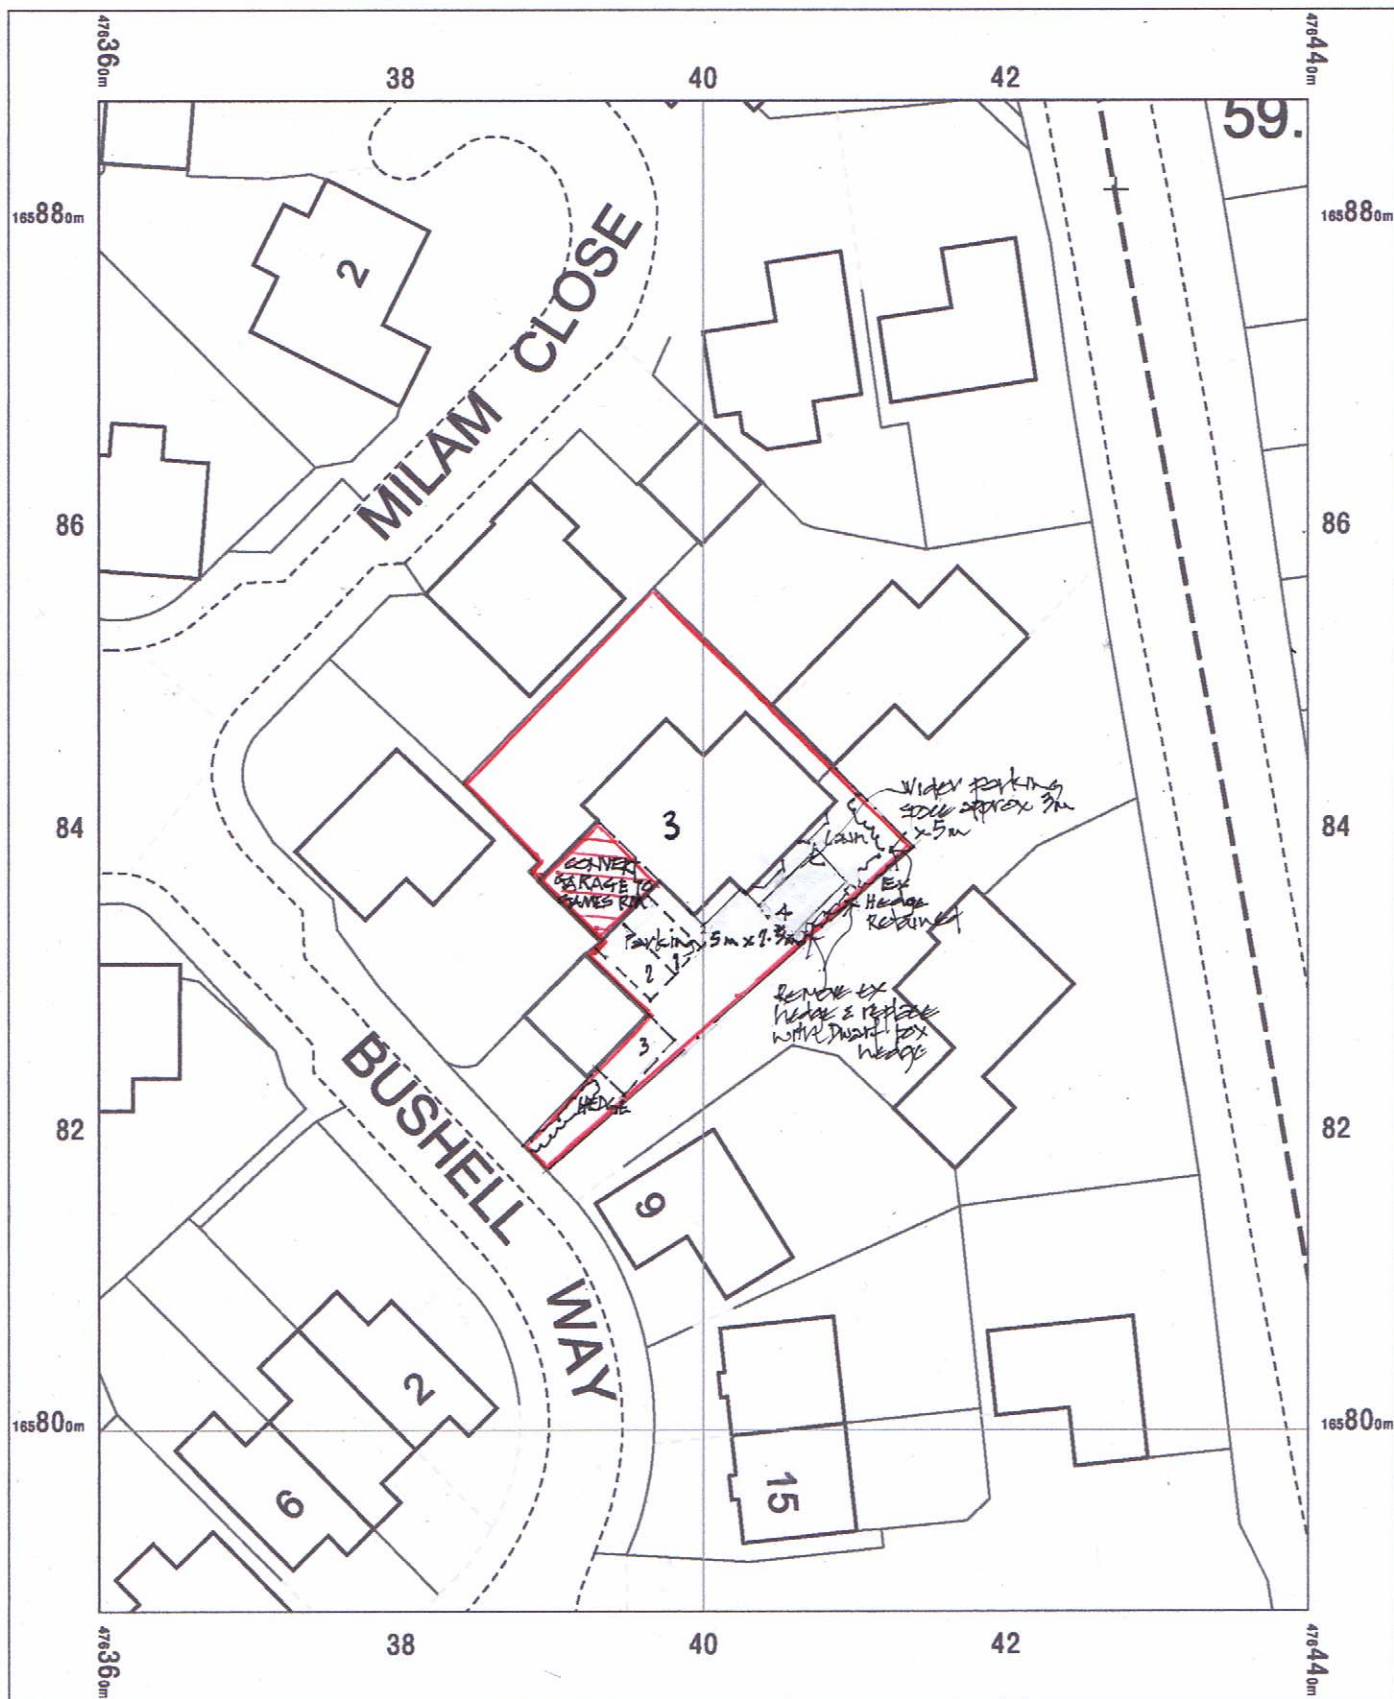


REV 17.12.24 Additional parking shown.

OS MasterMap 1250/2500/10000 scale
Tuesday, October 22, 2024, ID: BW1-01190807
maps.blackwell.co.uk

1:500 scale print at A4, Centre: 476400 E, 165838 N

©Crown Copyright Ordnance Survey. Licence no.
100041041

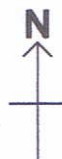

BLACKWELL'S
MAPPING SERVICES
PERSONAL & PROFESSIONAL MAPPING
www.blackwellmapping.co.uk

TEL: 0800 151 2612
maps@blackwell.co.uk