

Front Elevation


Side Elevation


Side Elevation

Rear Elevation

Existing

Proposed

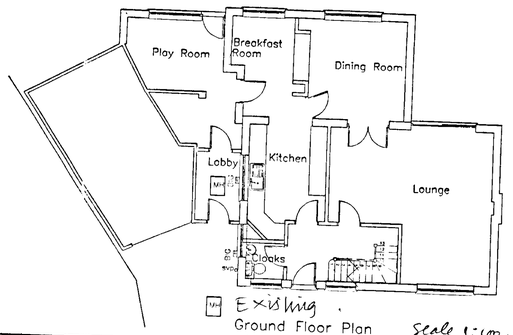

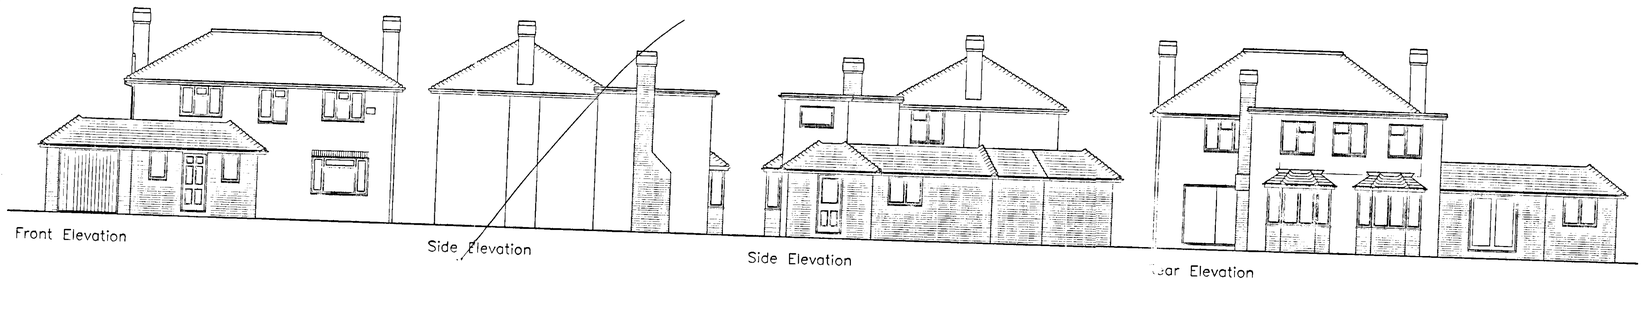



Front Elevation

Side Elevation

Side Elevation

Rear Elevation

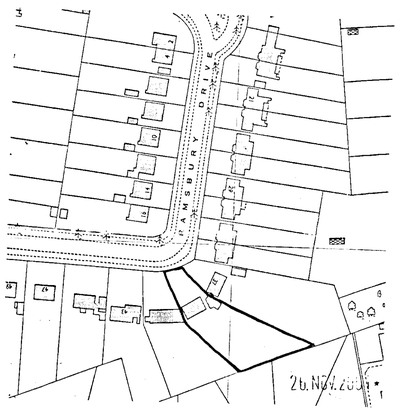


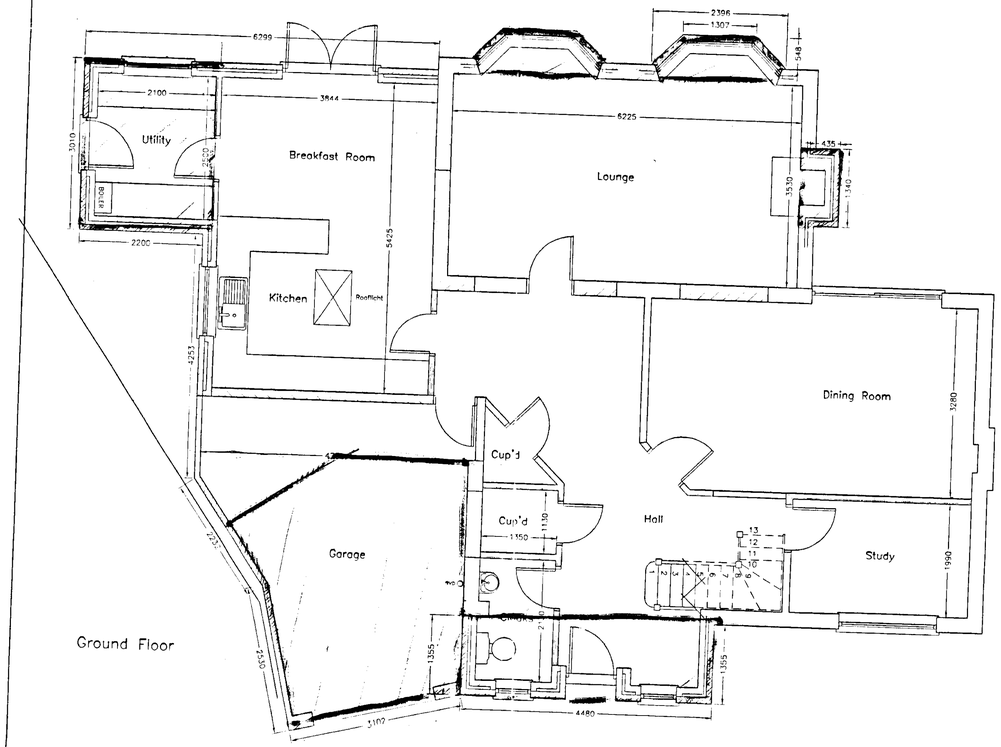

Ground Floor



Block Plan 1:500

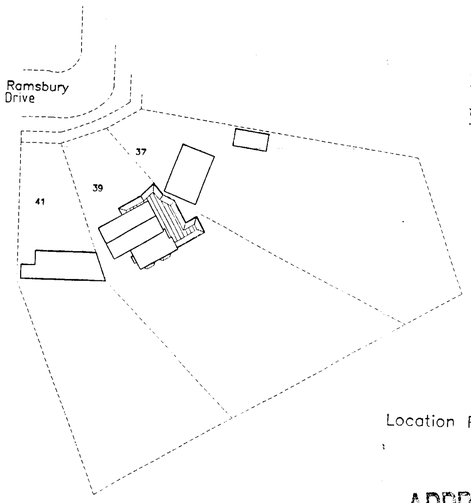

Location Plan 1:1250

APPROVED

BDS

Chartered Surveyors & Property Consultants
Architectural & Building Design Services
Building & Structural Engineers

Windward House, Hollow Lane, Shinfield, Reading, RG2 9AB
Tel: 0118 988 4477 website: www.bdssurveyors.co.uk
Fax: 0118 988 5268 e-mail: mail@bdssurveyors.co.uk

Project
Extension and alterations at:
39 RAMSBURY DRIVE
EARLEY
READING

Drawing title
EXISTING PLANS AND ELEVATIONS

Client
MR& MRS P. REEVES

Date	Scale
24.07.01	1:50 & 1:100

Drawn by	Drawing number	Rev
AVS	5097:01:1	

General notes
1. Dimensions to be checked on site before any work commences
2. All dimensions in millimetres. (unless otherwise stated)
3. This drawing does not represent a full specification of works or materials
4. The drawing and design is copyright of this practice ©

Revisions

Ref	Date	Description

21/3/02