

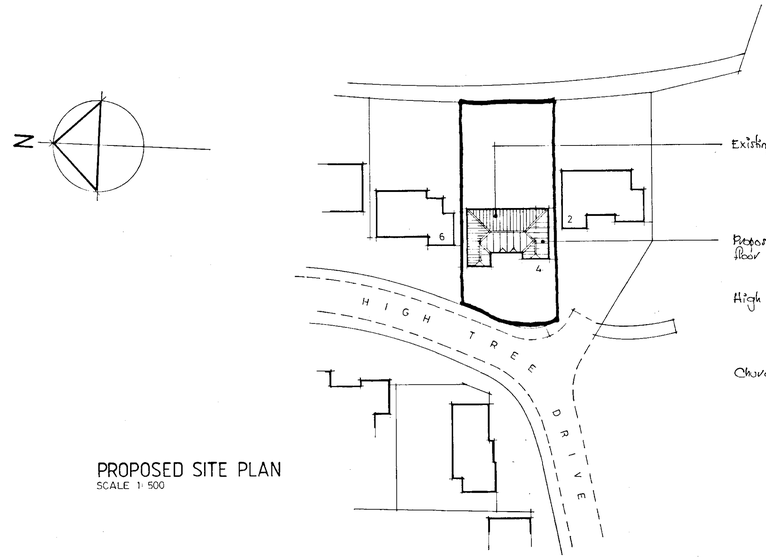


PROPOSED SITE PLAN
SCALE 1: 500

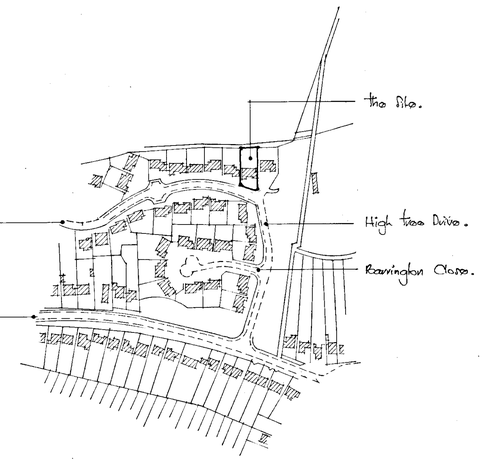

LOCATION PLAN
SCALE 1: 2500

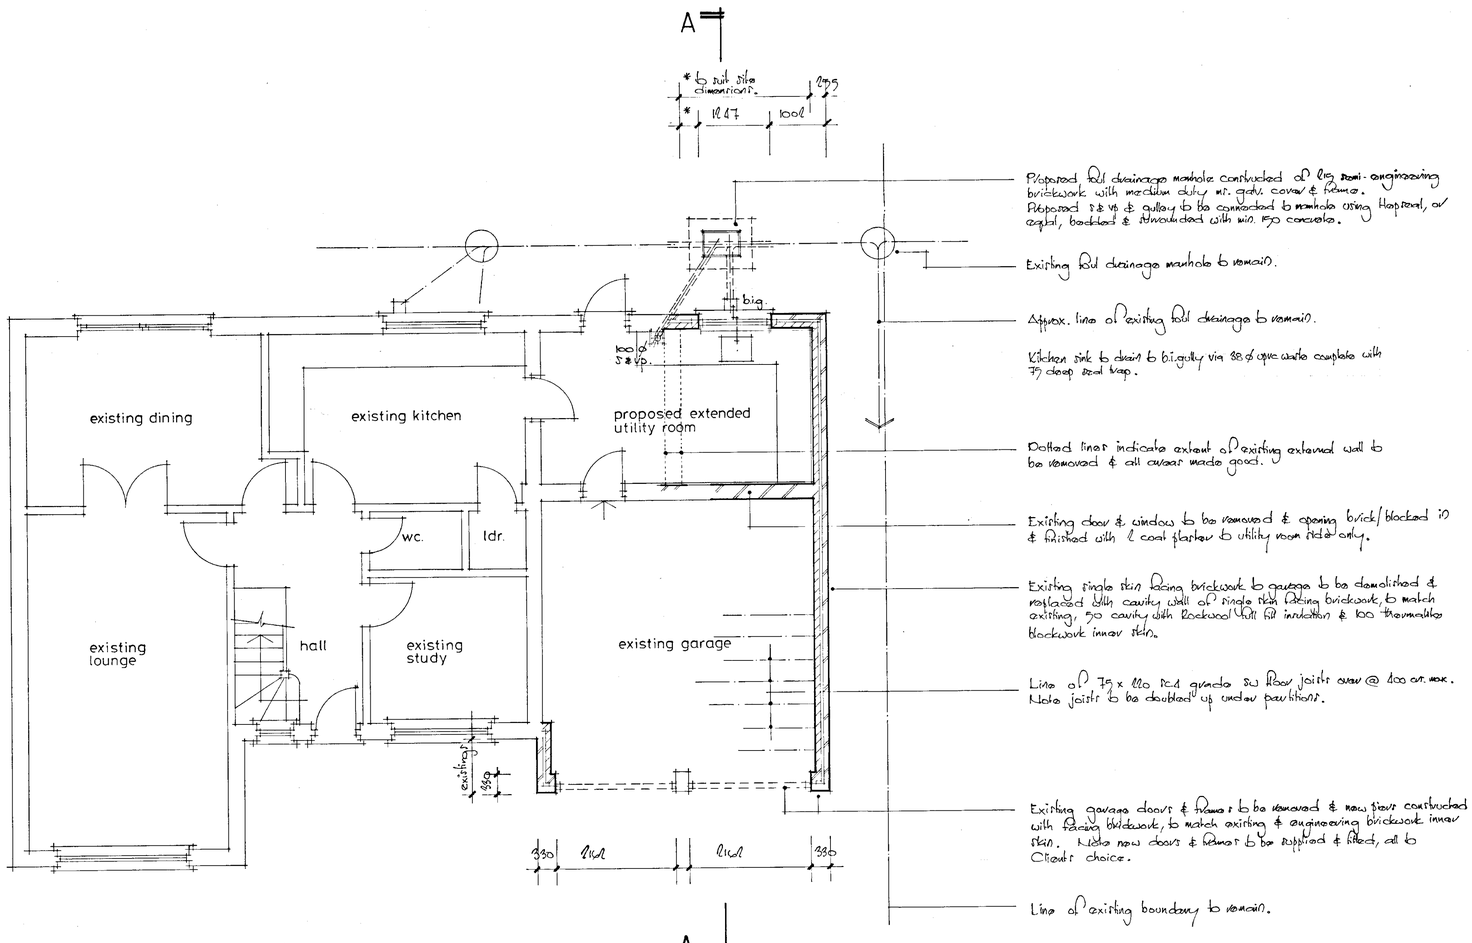

PROPOSED GROUND FLOOR PLAN

PROPOSED GROUND FLOOR REAR & FIRST FLOOR SIDE EXTENSION AT

4 HIGH TREE DRIVE EARLEY READING

FOR MR & MRS DENNIS

David Shanly Design & Build
architectural, building surveying, project management & building consultants
The Studio
17 Abingdon Drive
Caversham Park Village
Reading, Berkshire, RG4 6SE
tel / fax: 0118 954 5381
e-mail: dshanly@designbuild.f9.co.uk

PROPOSED GROUND FLOOR PLAN

1: 50 | MAR '01

776 / 100