CALA HOMES PROPOSED ACCESS. (Appl. 5268/7008)

SKETCH SHOWING CLEARANCES — 4.5m / 5m / 7m

QUOTED BY J. TIDMARSH AT DEV. CONTROL MTG. 13/11/02

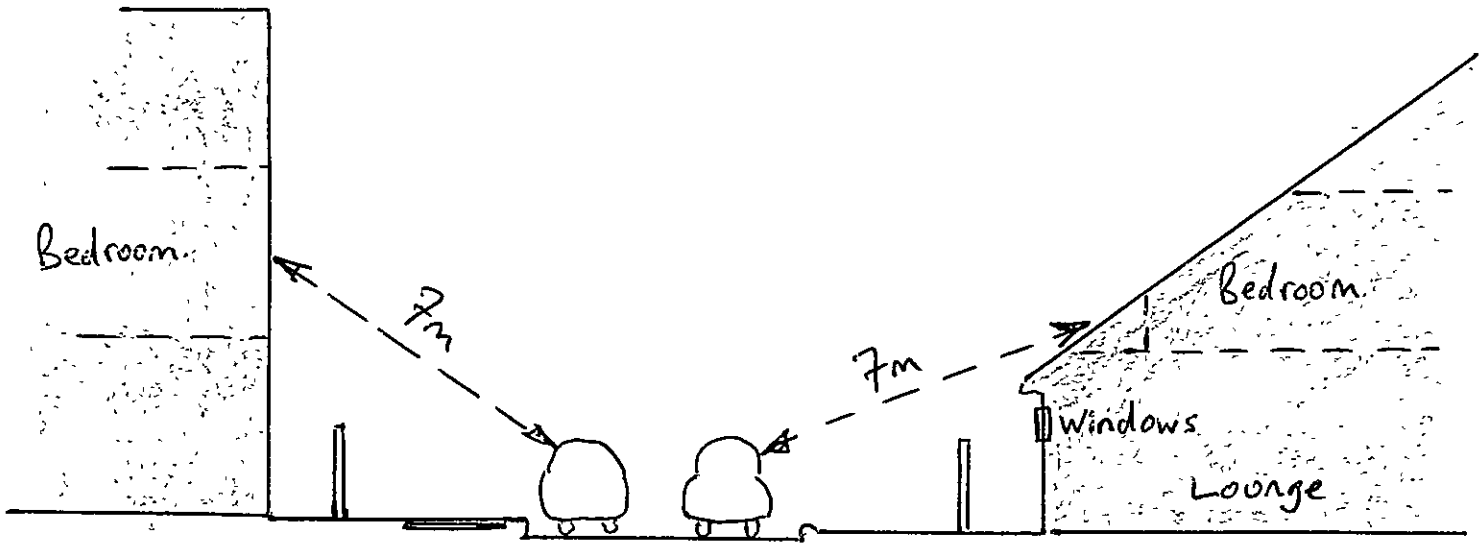

Not to scale

Acoustic fencing does nothing !!

J. Tidmarsh
14.11.02

Extract from:

Calla Homes Layout Plan No. PD 205 B.

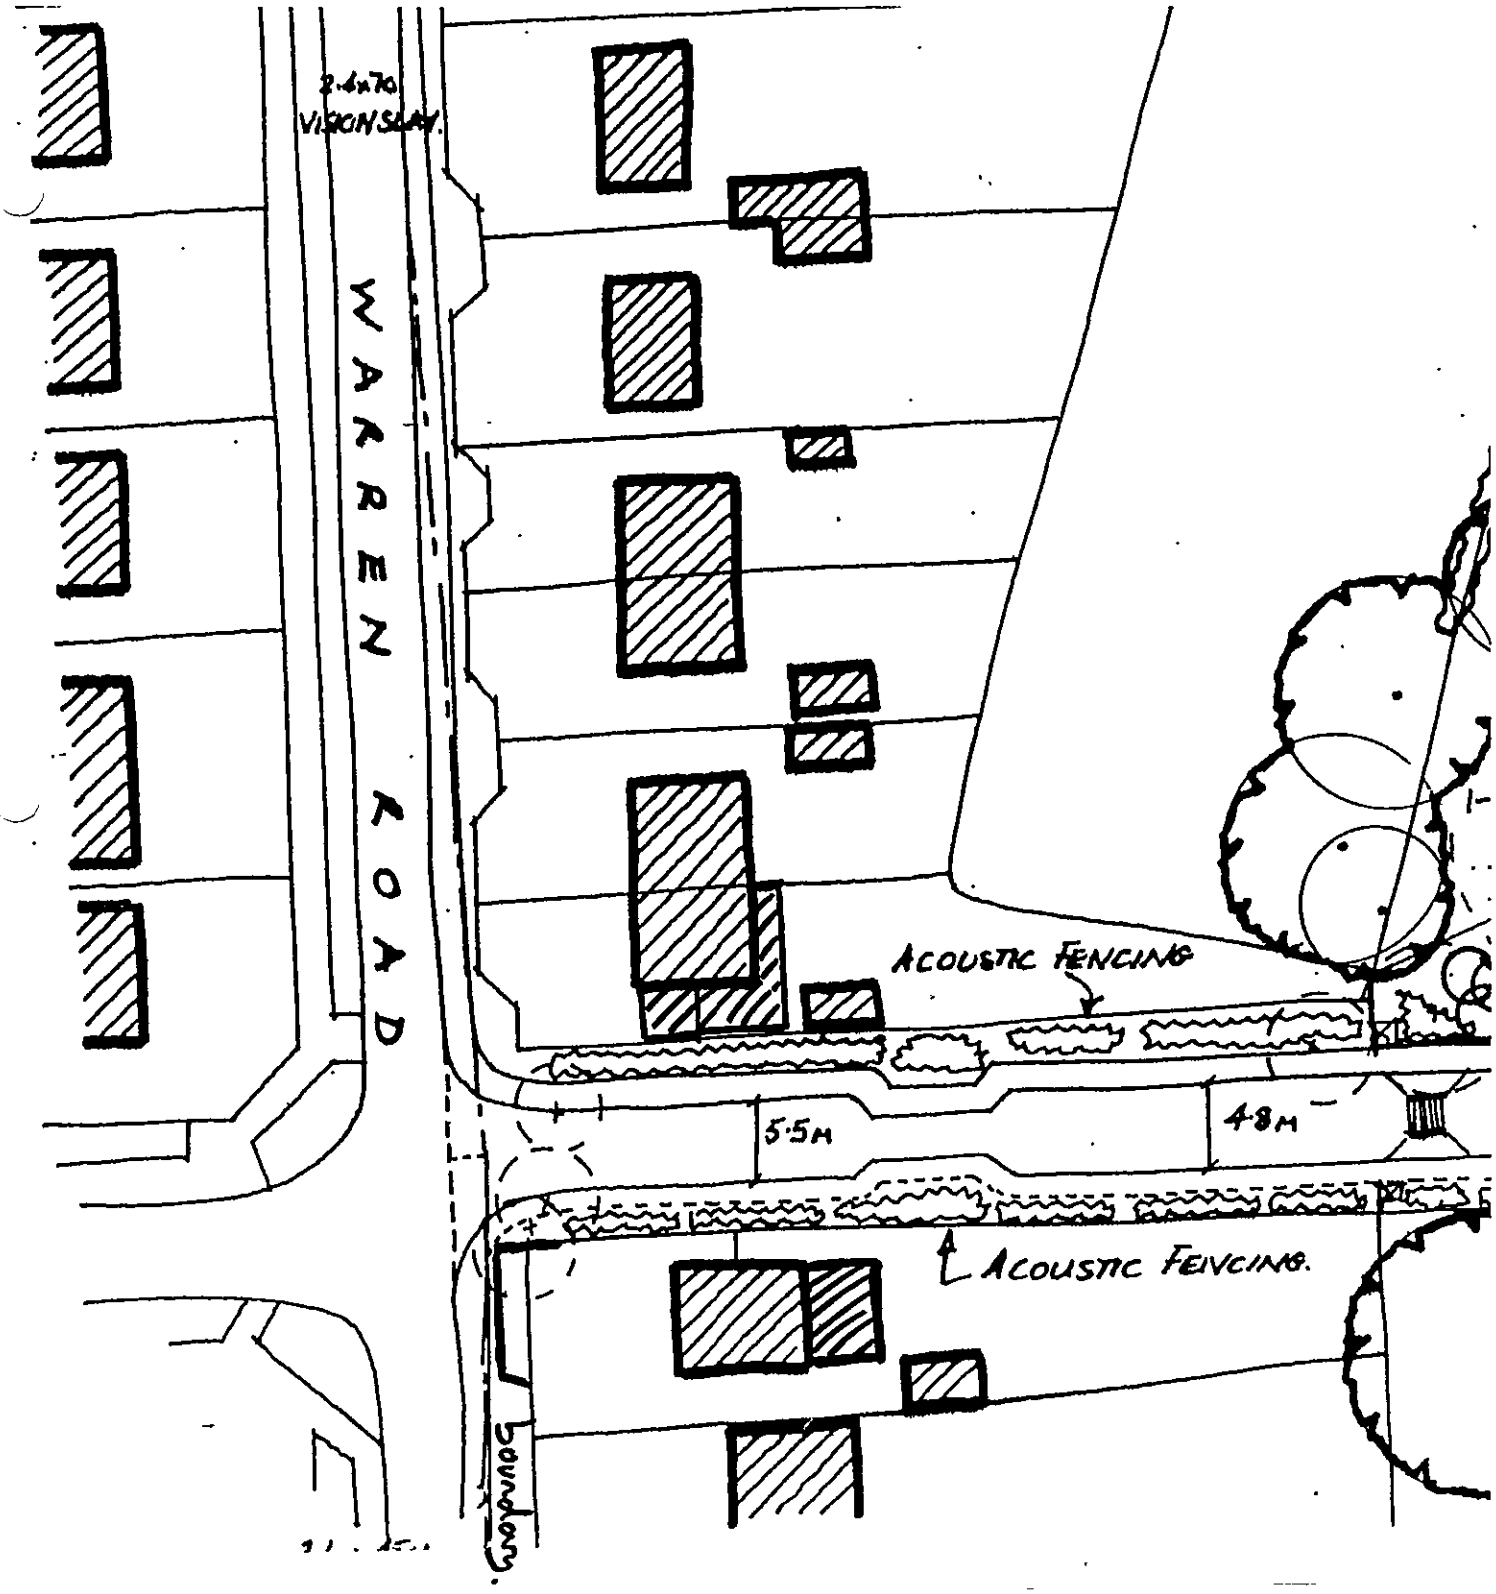

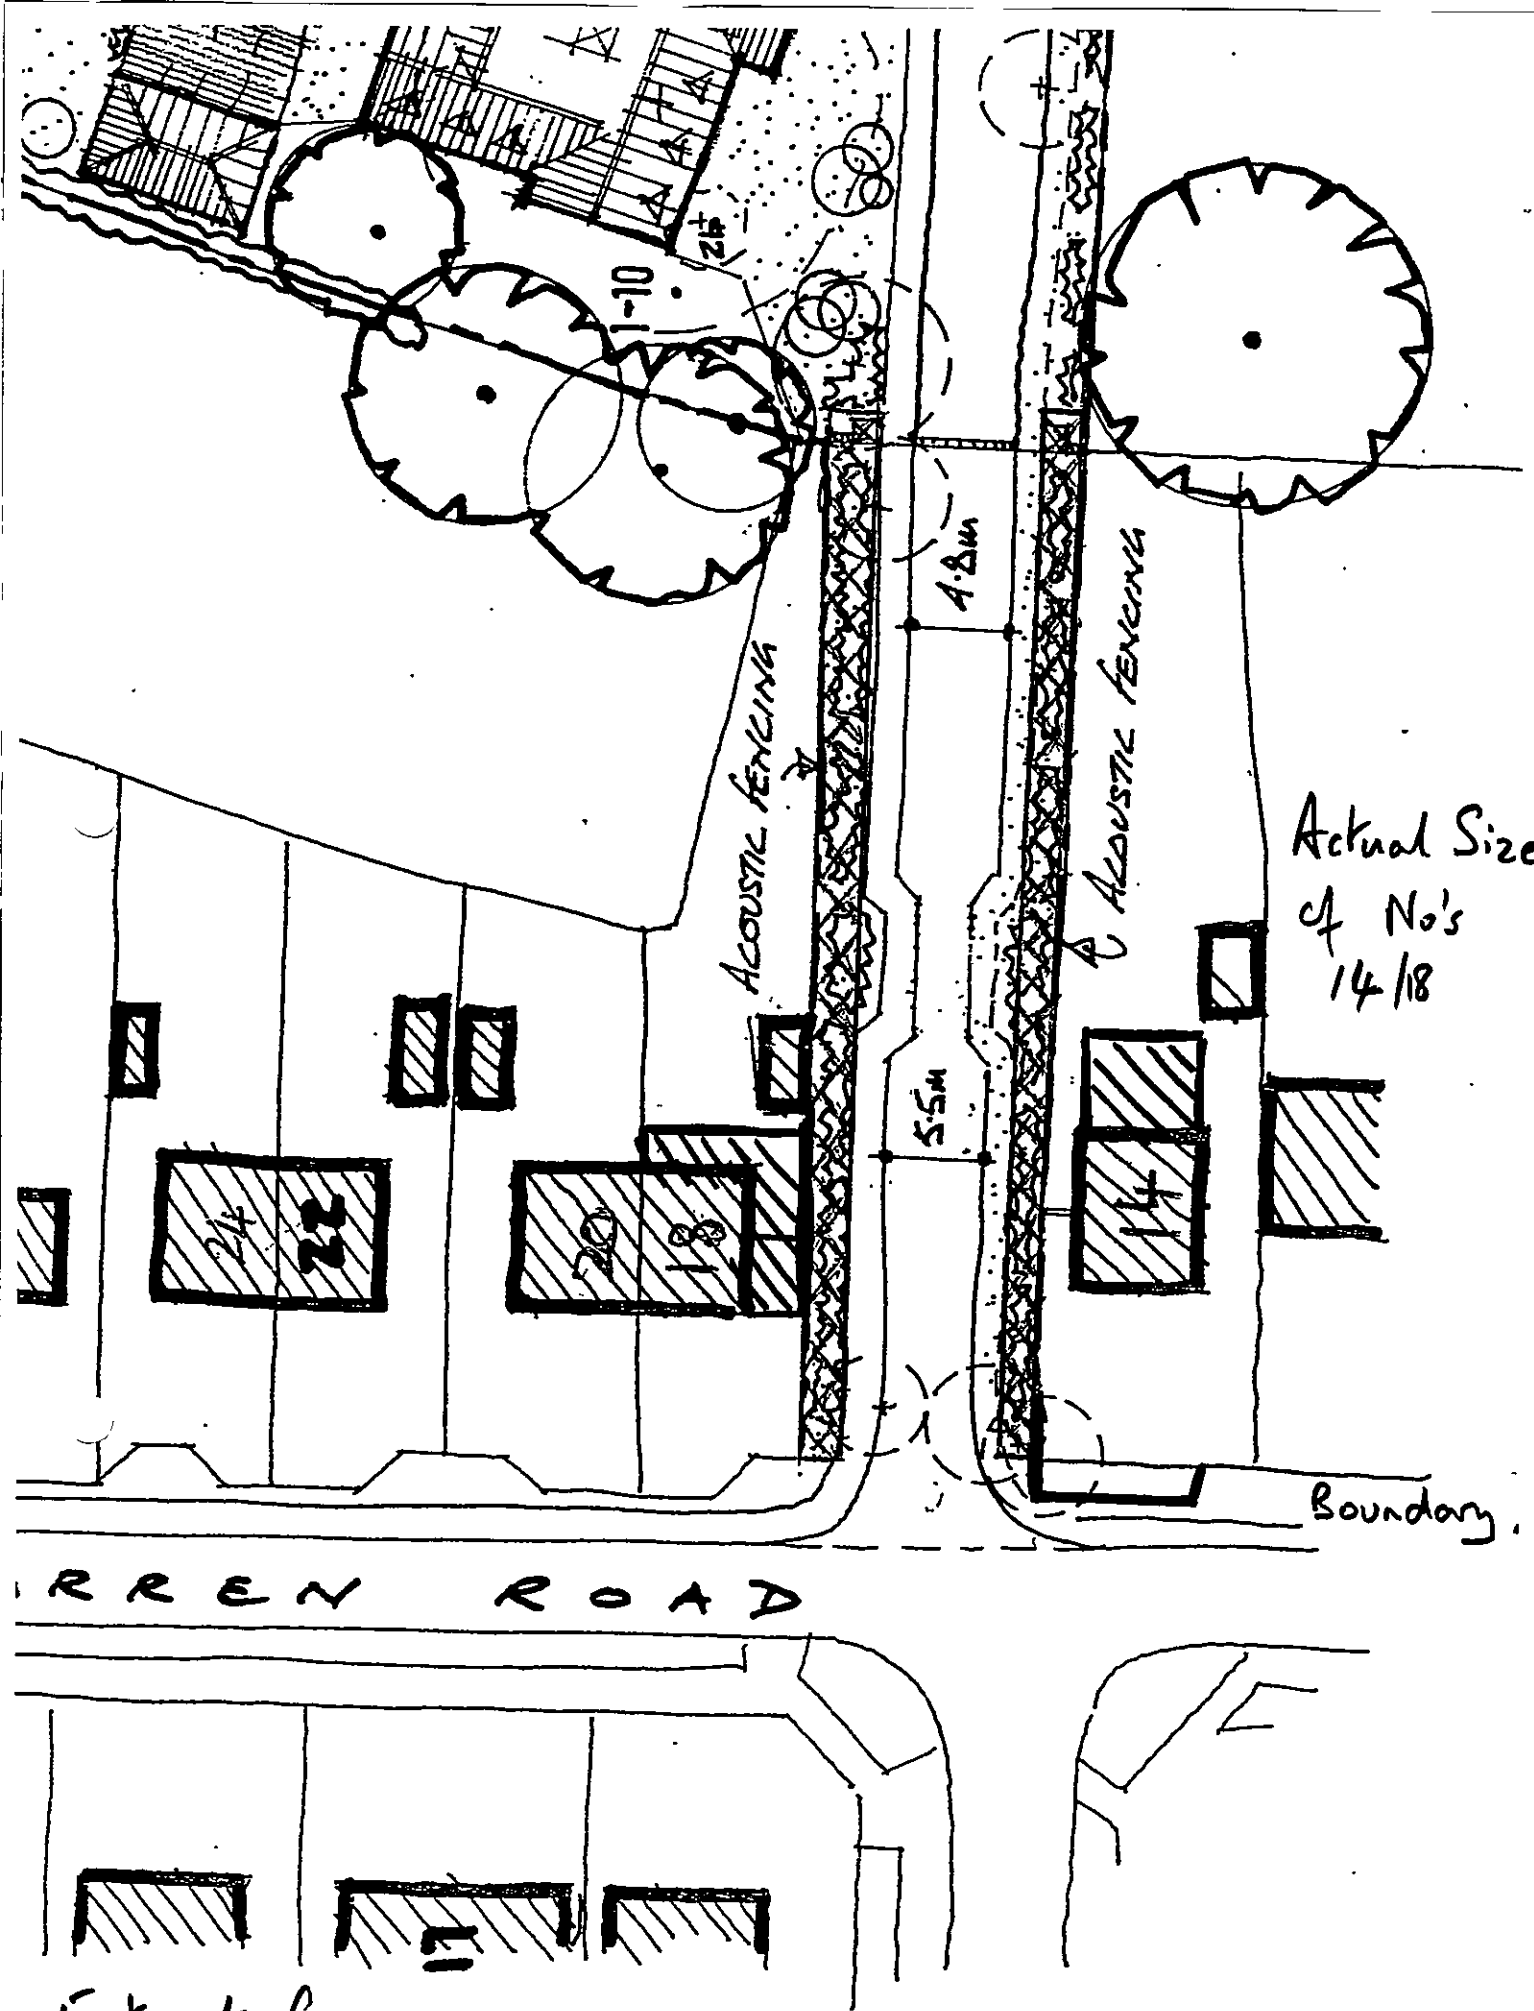

Extract from:

Sharpes Redmore Partnership Accoustic Report.

Extract from:
The Bellamy Roberts Partnership Plan 2497/02A.

- House sizes & boundary wall incorrectly shown.

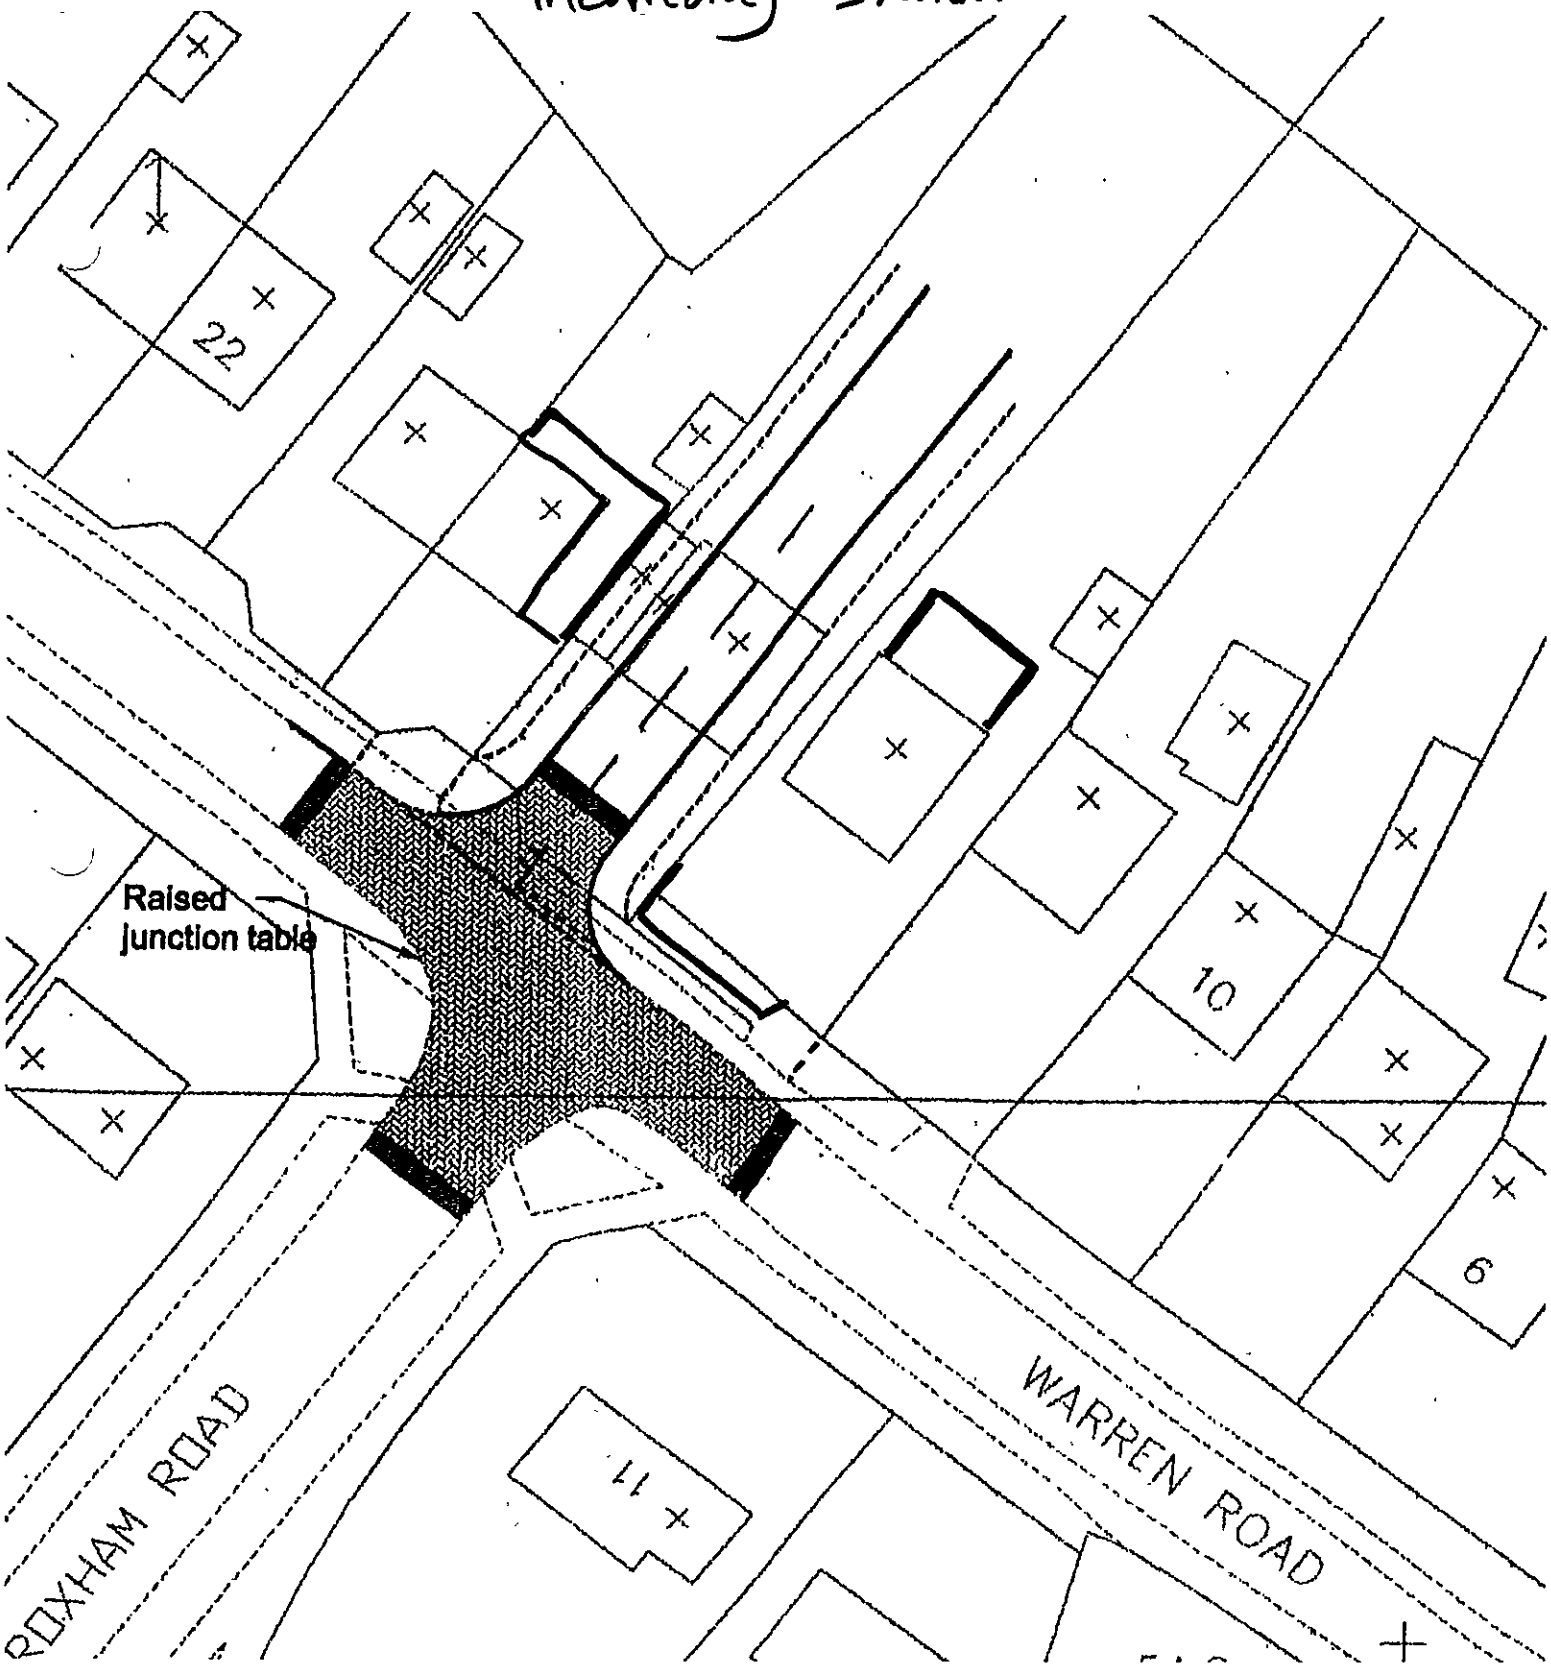

Extract from:

Cala Homes Tree Survey Plan.

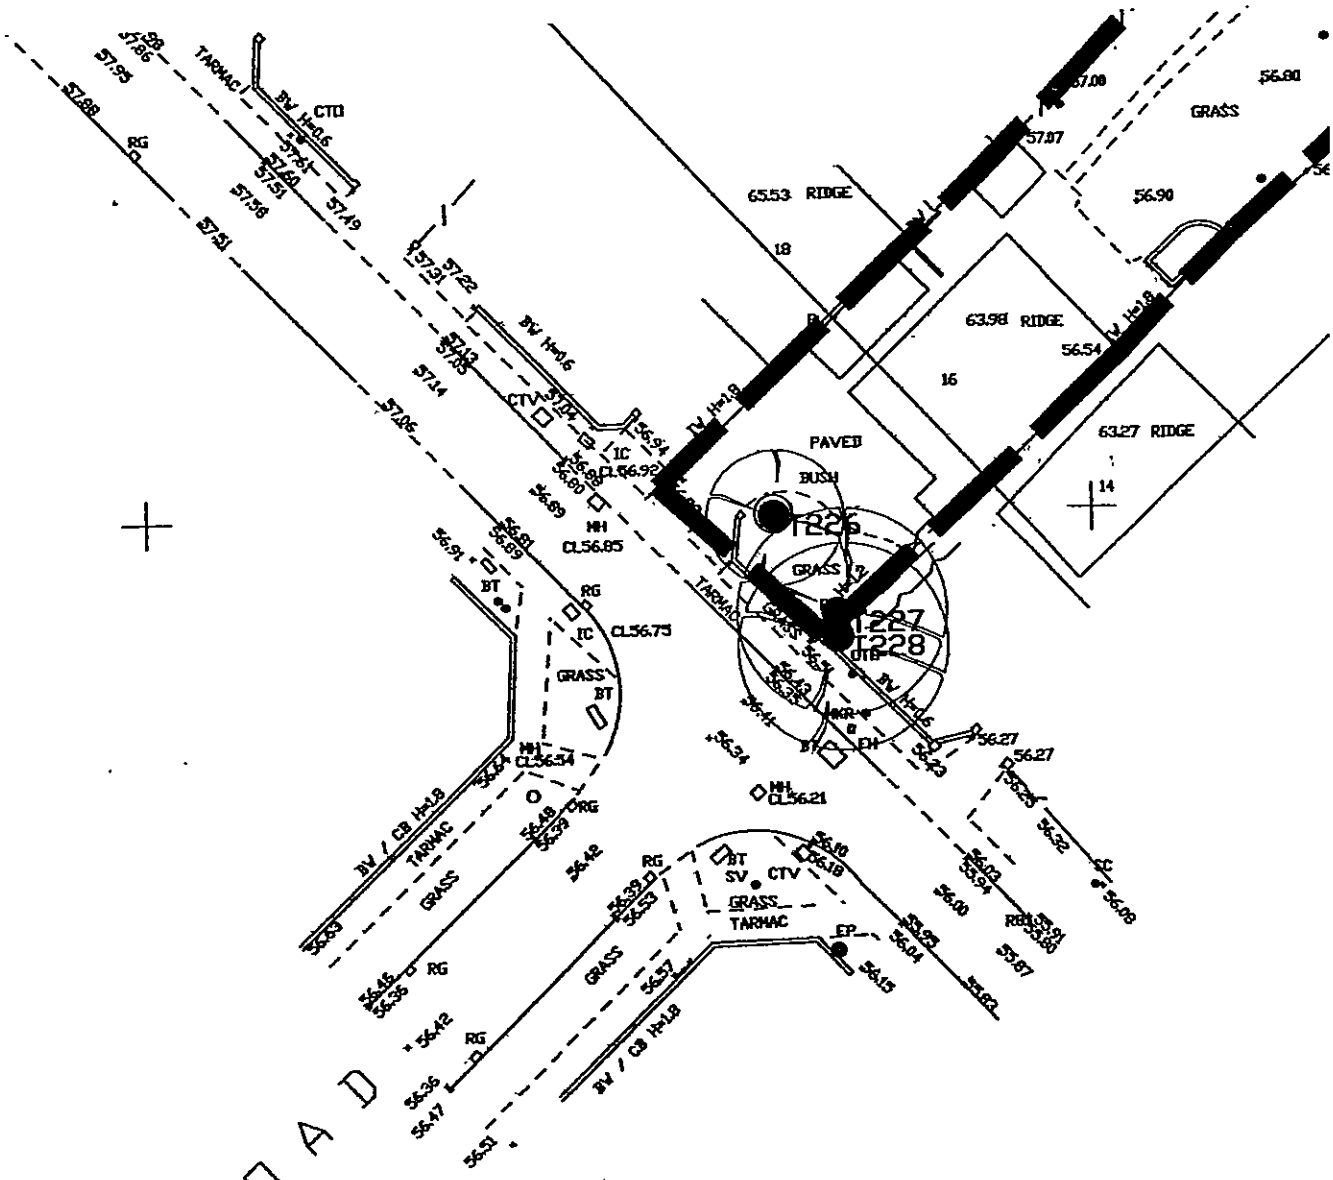

- Boundary Wall correctly shown
- No's 14/18 correctly shown.

Plot	Type	Location	Hab rooms	Area	Space	Parking
1	2 bed	GF	4	910		1+ garage
2	2 bed	GF	4	910		1+ garage
3	2 bed	GF	4	910		1+ garage
4	2 bed	GF	4	910		1+ garage
5	2 bed	FF	4	910		1+ garage
6	2 bed	FF	4	910		1+ garage
7	2 bed	FF	4	910		1+ garage
8	2 bed	FF	4	910		1+ garage
9	2 bed	SF	4	910		1+ garage
10	2 bed	SF	4	910		1+ garage
11	Av - Avondale 3b		5	1192	garden	1+ garage
12	Av - Avondale 3b		5	1192	garden	1+ garage
13	We - Westfield 5b		9	3204	garden	2+ 2garage
14	B+ - Burnham + 5b		10	2800	garden	2+ 2garage
15	We - Westfield 5b		9	3204	garden	2+ 2garage
16	Br - Bradfield 5b		9	2000	garden	1+ 1garage
17	Br - Bradfield 5b		9	2000	garden	1+ 1garage
18	We - Westfield 5b		9	3204	garden	2+ 2garage
19	We - Westfield 5b		9	3204	garden	1+ garage
20	Av - Avondale 3b		5	1192	garden	1+ garage
21	Av - Avondale 3b		5	1192	garden	1+ garage
22	E5 - Enfield 5 3b		6	1760	garden	1+ garage
23	E5 - Enfield 5 3b		6	1760	garden	1+ garage
24	E5 - Enfield 5 3b		6	1760	garden	1+ garage
24			142	38764		56

		Mix
ad	10	42%
3 bed	7	29%
5 bed	7	29%

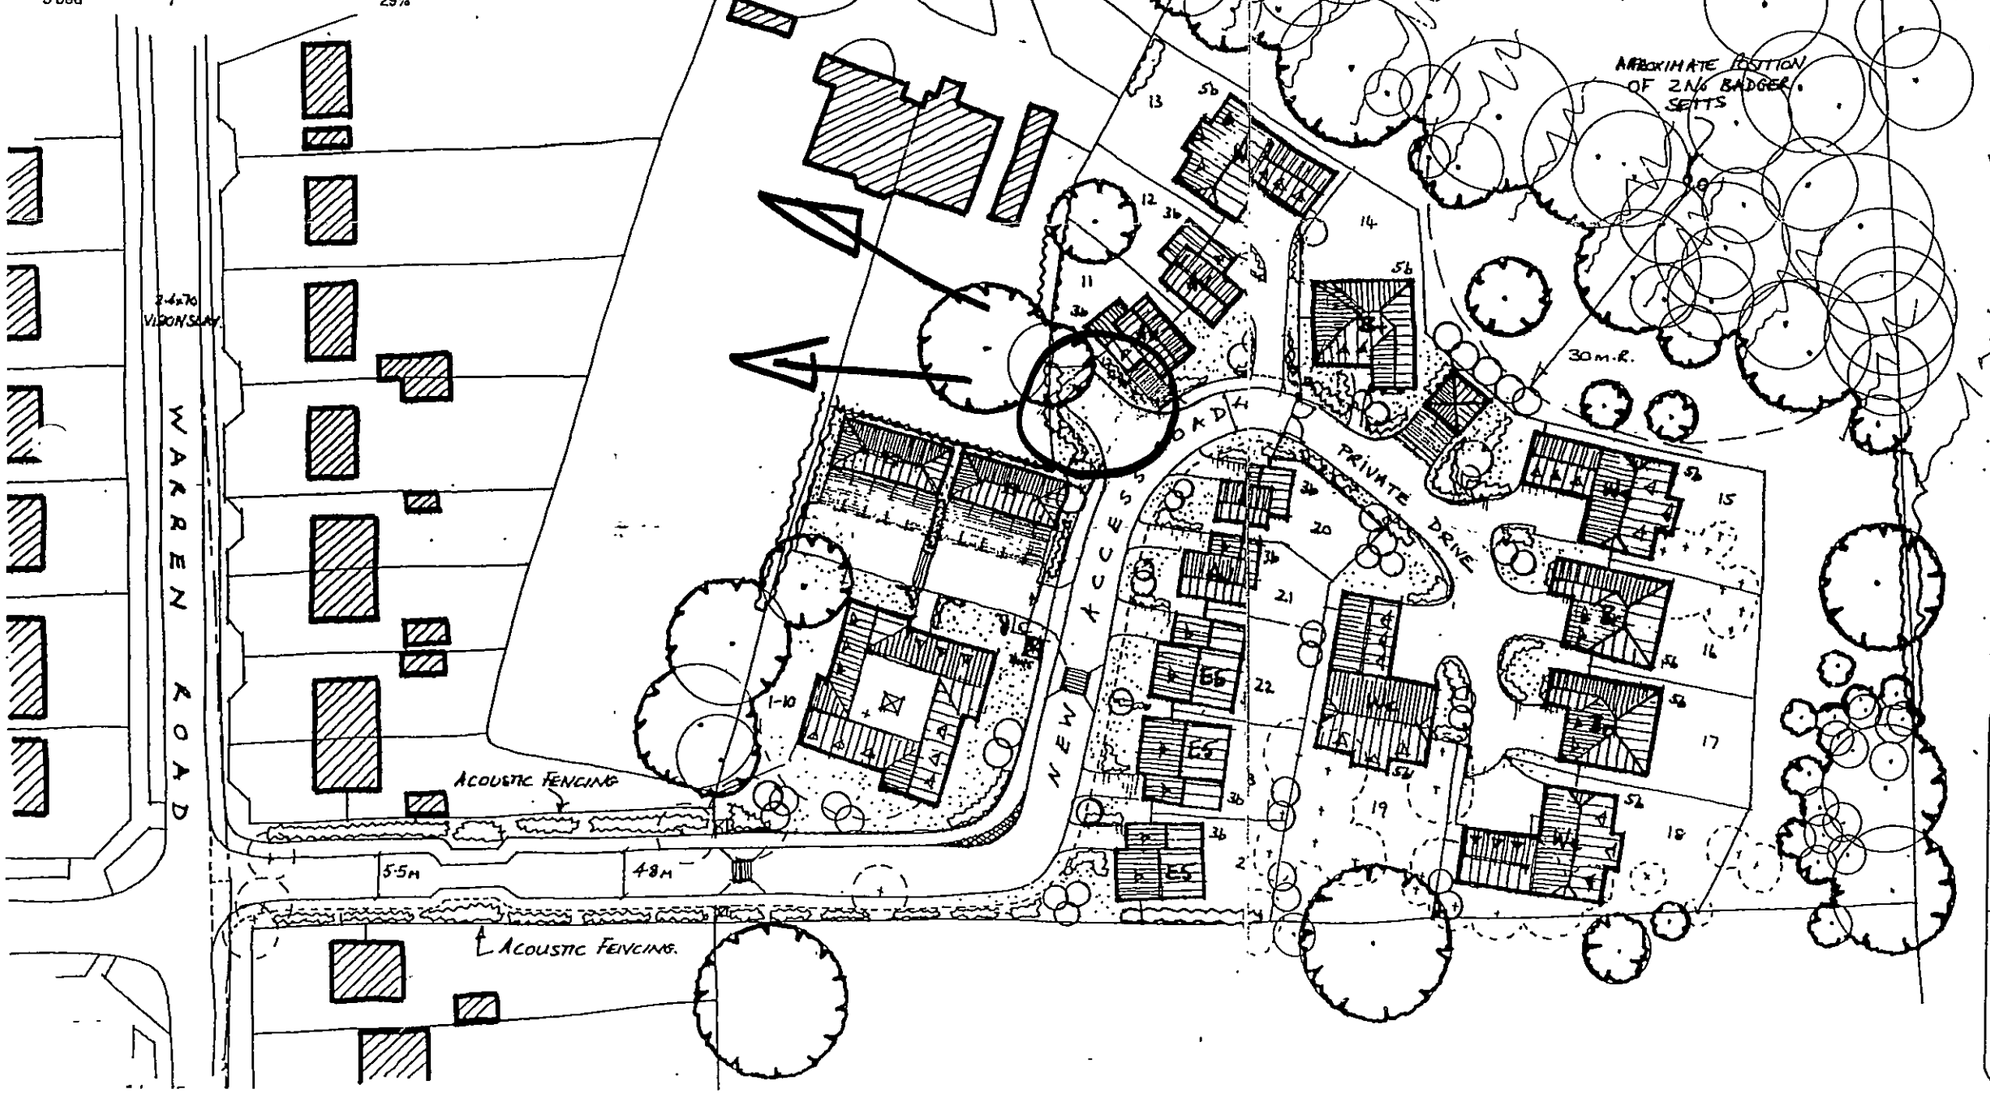

REVISED PLAN
5268
7008

CALA
HOMES

CALA HOMES SOUTH LTD.
THE CAUSEWAY, STAINES
MIDDLESEX, TW18 3PR
Tel. 01784 460033 Fax. 01784 450508

REVISIONS

rev	description	initl	check

JOB TITLE
LAND OFF
WARREN ROAD
WOODLEY

DRAWING TITLE
24 UNIT SCHEME

SCALE 1:500 DATE AUGUST 2002

DRAWN BY	PRELIMINARY	FINAL
CHECKED BY		
CENTRAL MASTERED	DEVELOPMENT MASTERED	

SITE	McCOSKER	VAR	MOD	DRG No.	REV	PLOT
				PD 205	B	

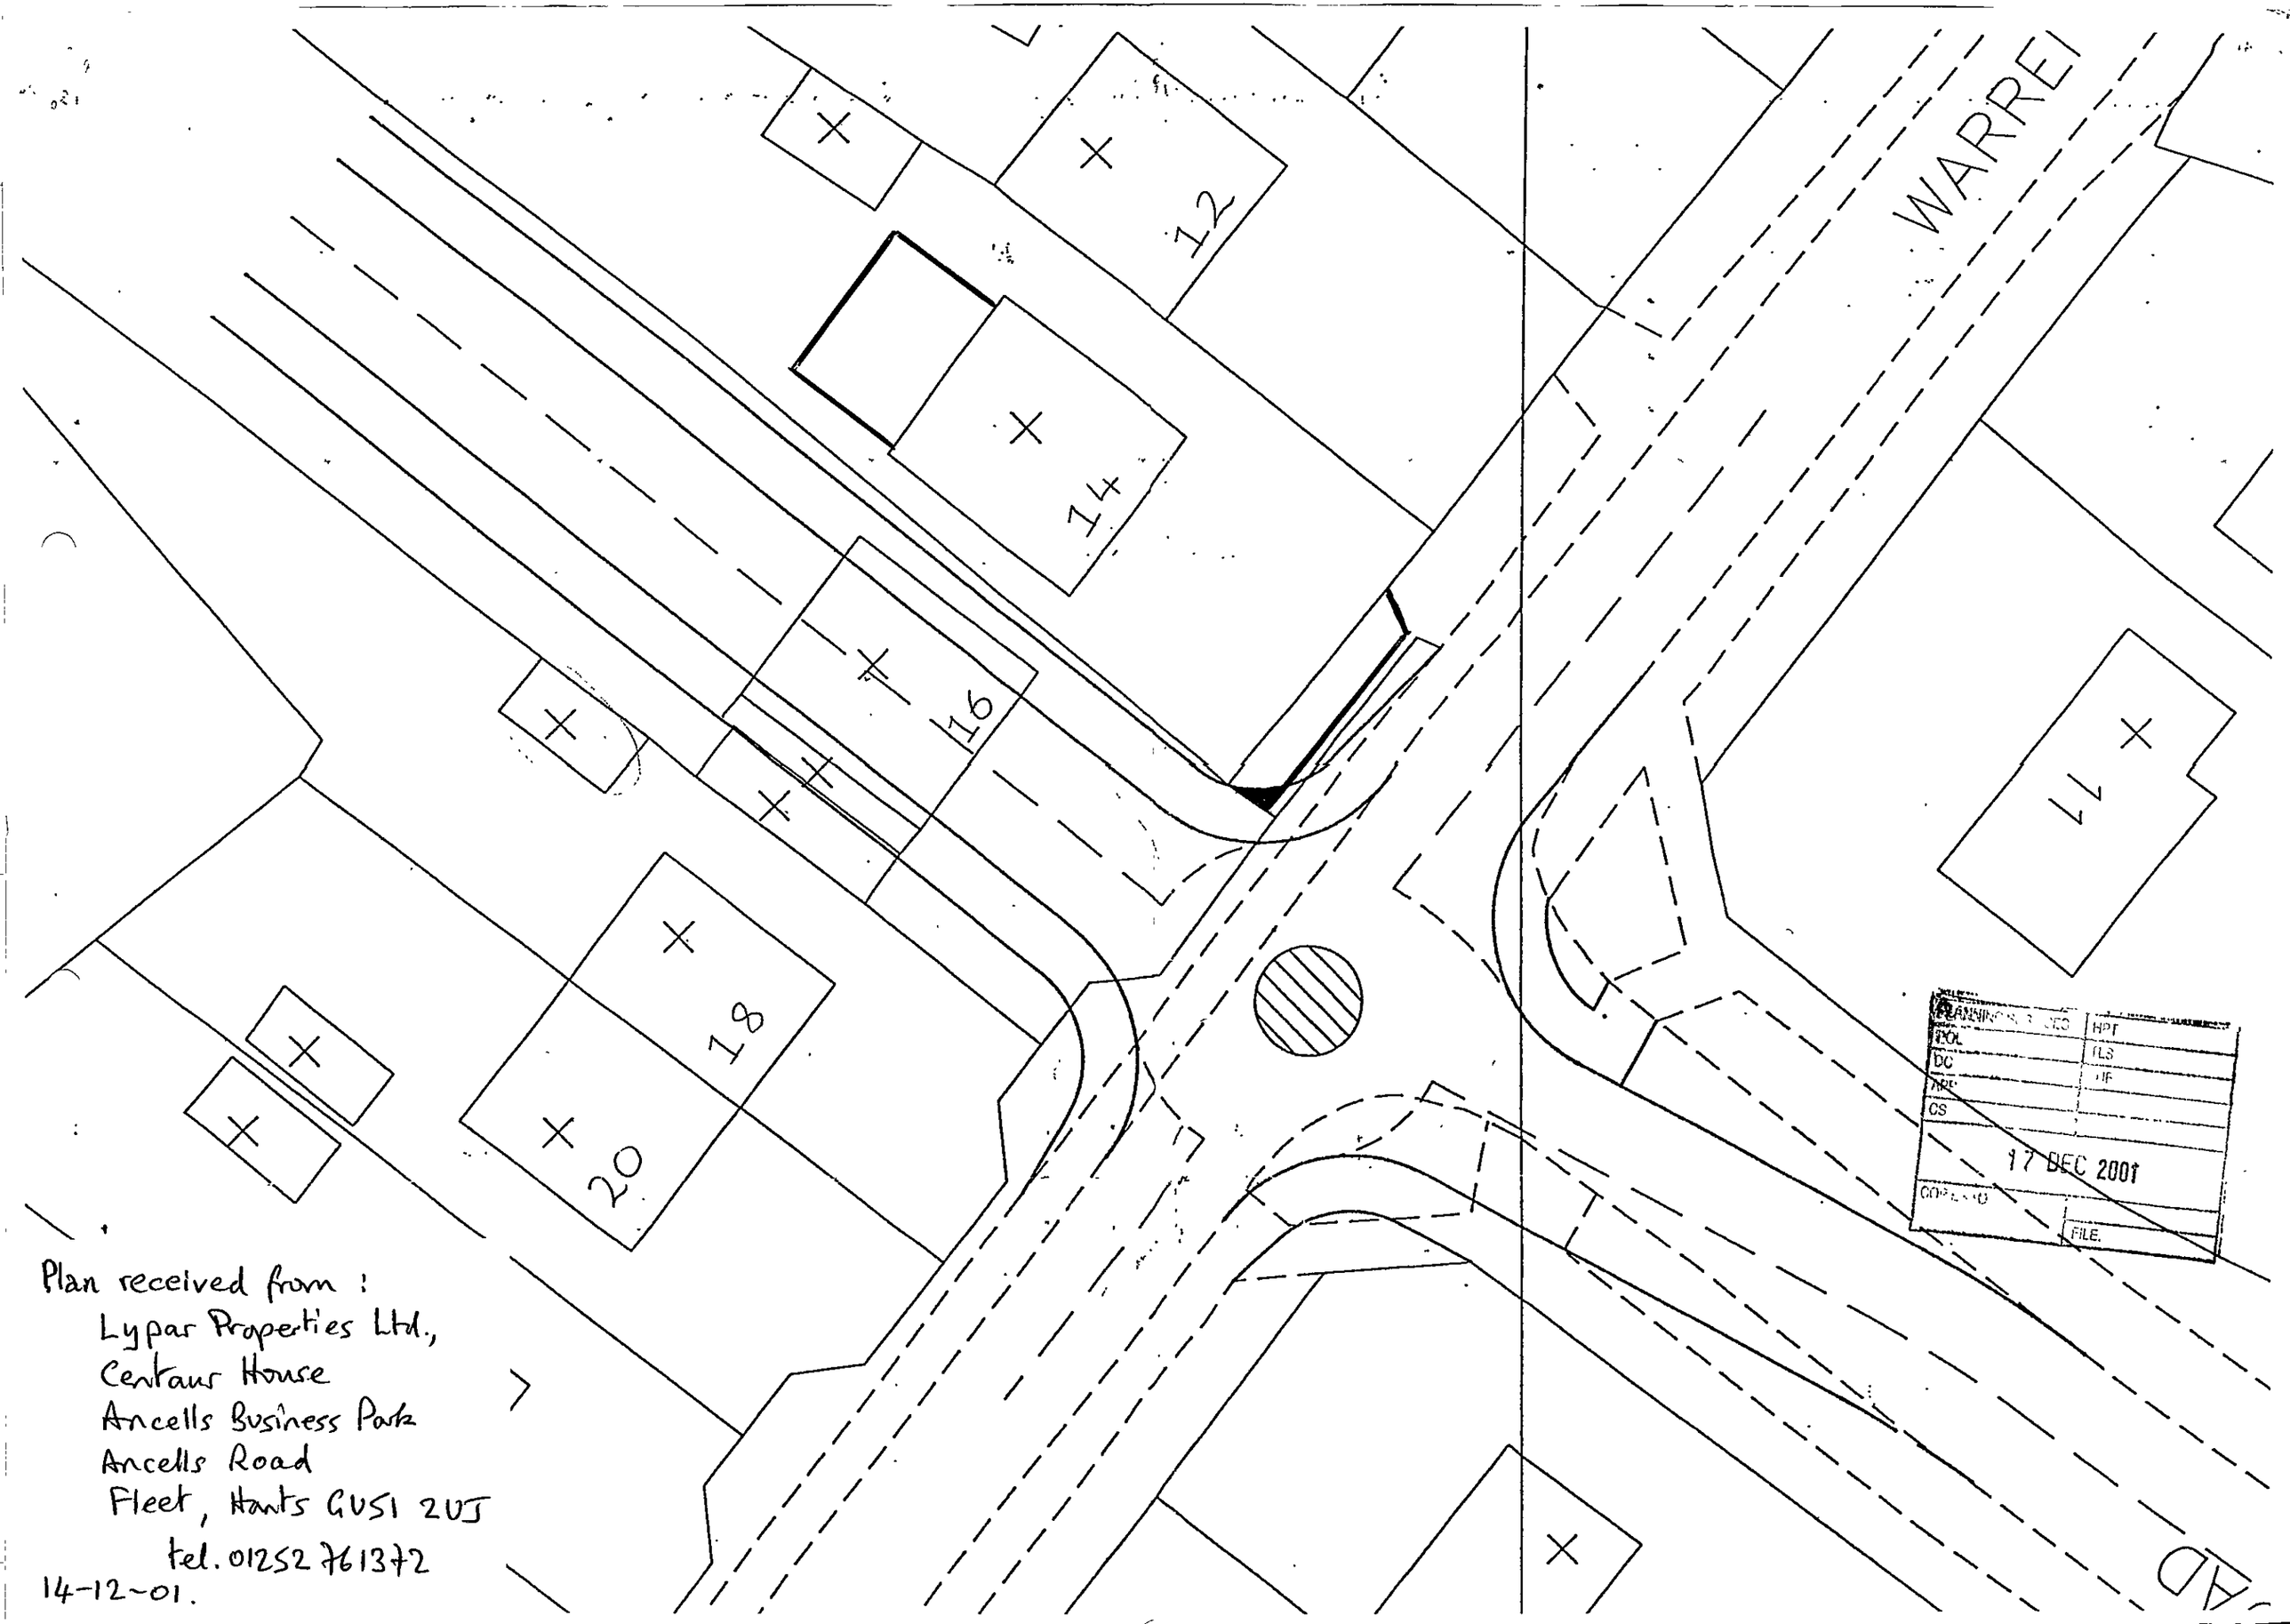

Plan received from :
Lypar Properties Ltd.,
Centaur House
Ancells Business Park
Ancells Road
Fleet, Hants GU51 2UJ
tel. 01252 761372
14-12-01.