



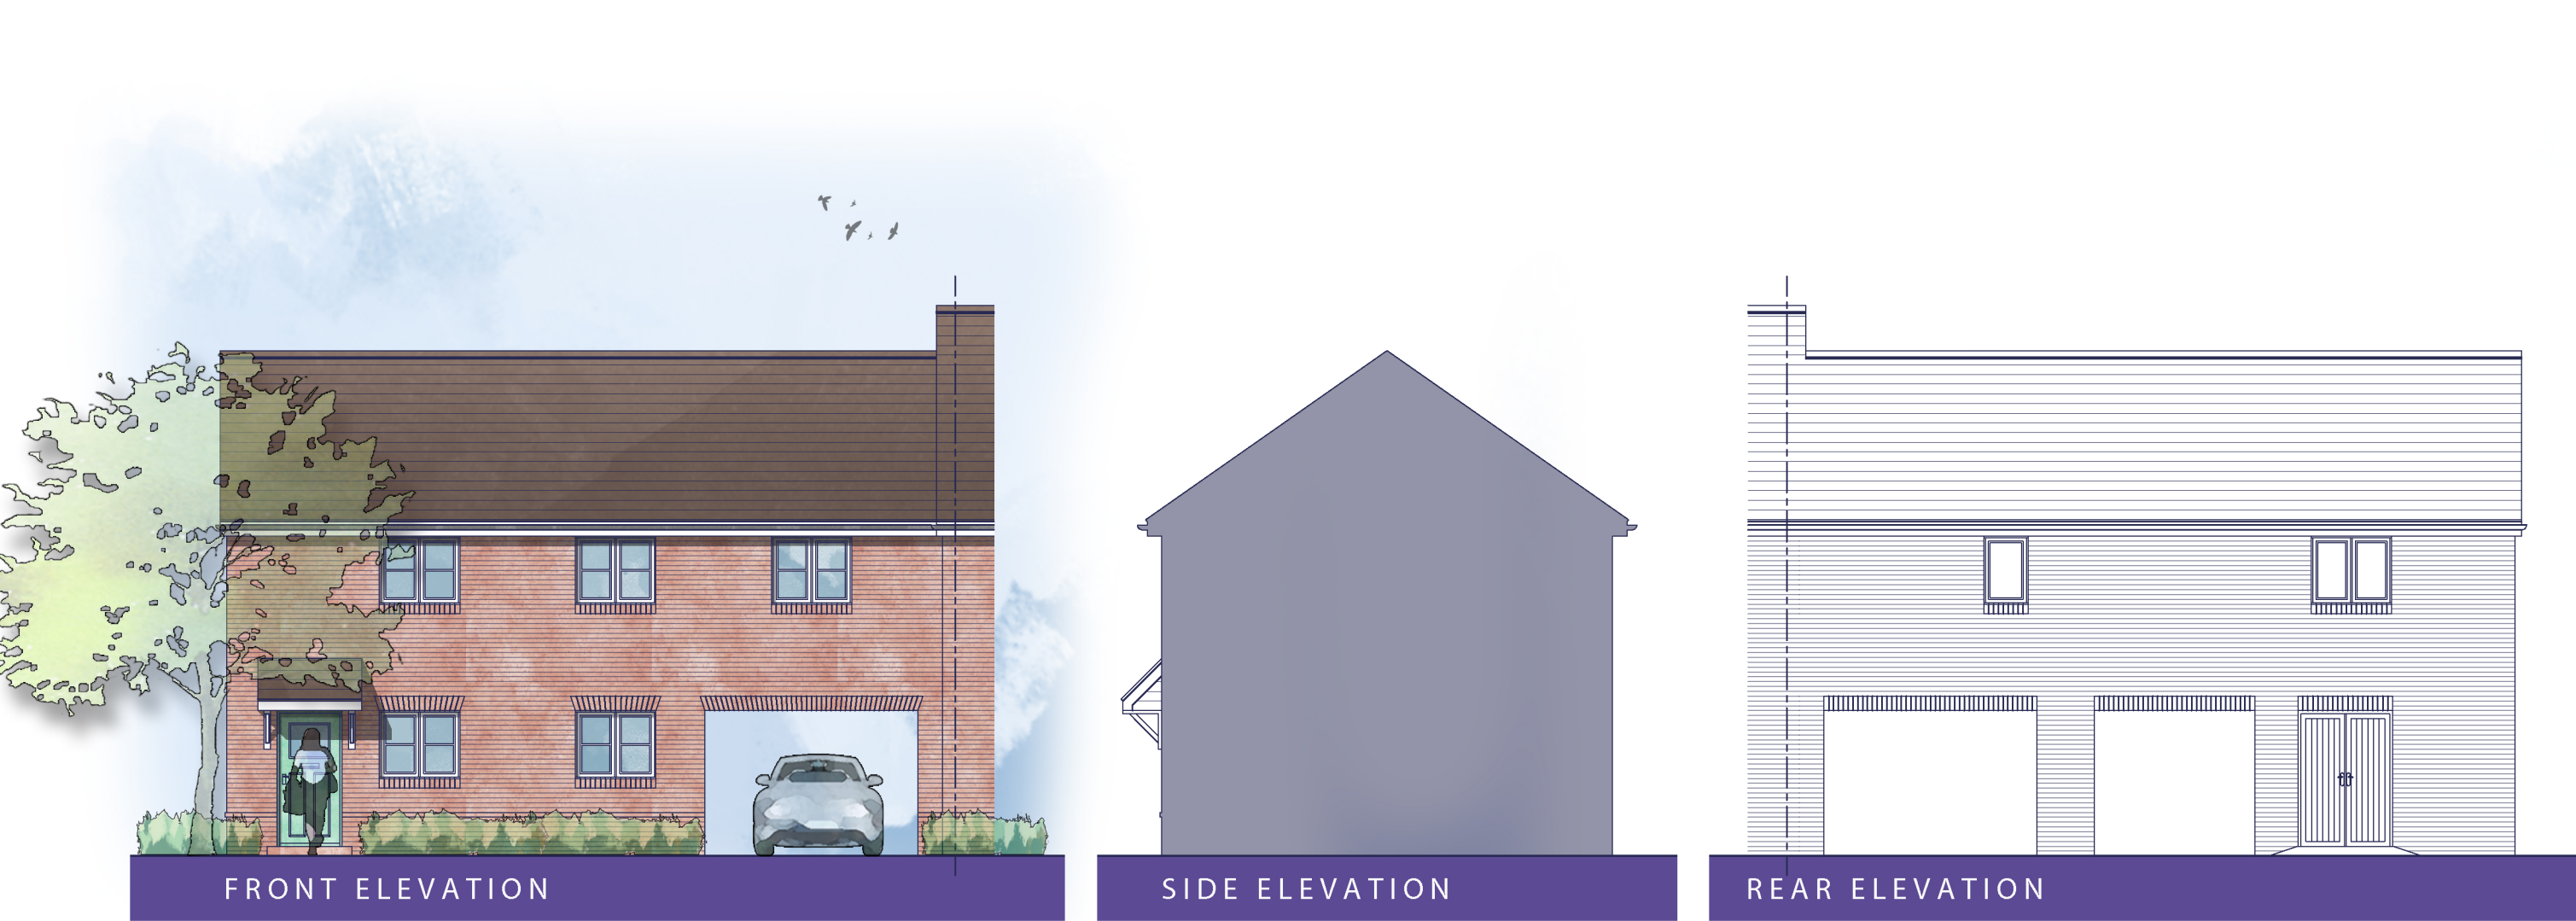

PLOT 2278

FOR MATERIAL COLOURS, PLEASE REFER TO
STREETSCENES AND LAYOUTS.

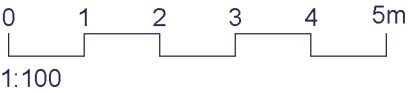

A	18.03.25	Plot references amended.	MCN		DGP
	Rev.	Date	Description	Drawn	Checked
Client			Scale	Drawn	Checked
Project			1:100 @ A3	MCN	DGP
South Wokingham, Phase R11.			Date	File	
Drawing Title			Nov 2024	P1904 Type 231	
Type 231S - Style 4			Drg.No.	Rev.	Drawing Status
Elevations - Brick			P1904.231S.06	A	PLANNING

AAP Architecture Ltd
Unit A, Monument Business Centre, Monument Way East, Woking, Surrey GU21 5LG
T 01483 727345 E projects@aap-arc.co.uk W aap-arc.co.uk

Under the Intellectual Property Act 2014, this drawing is the copyright of AAP Architecture Ltd.