
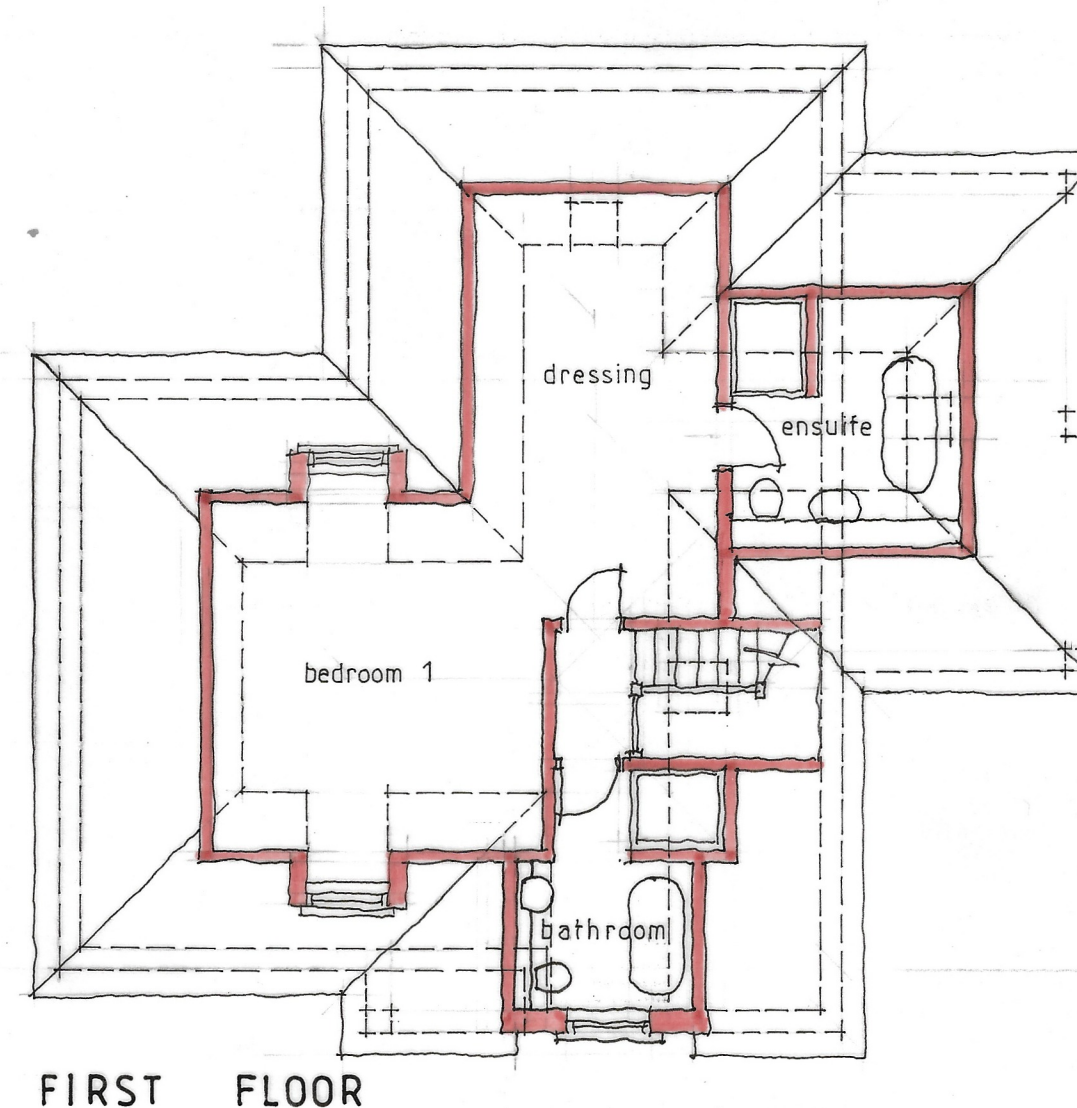
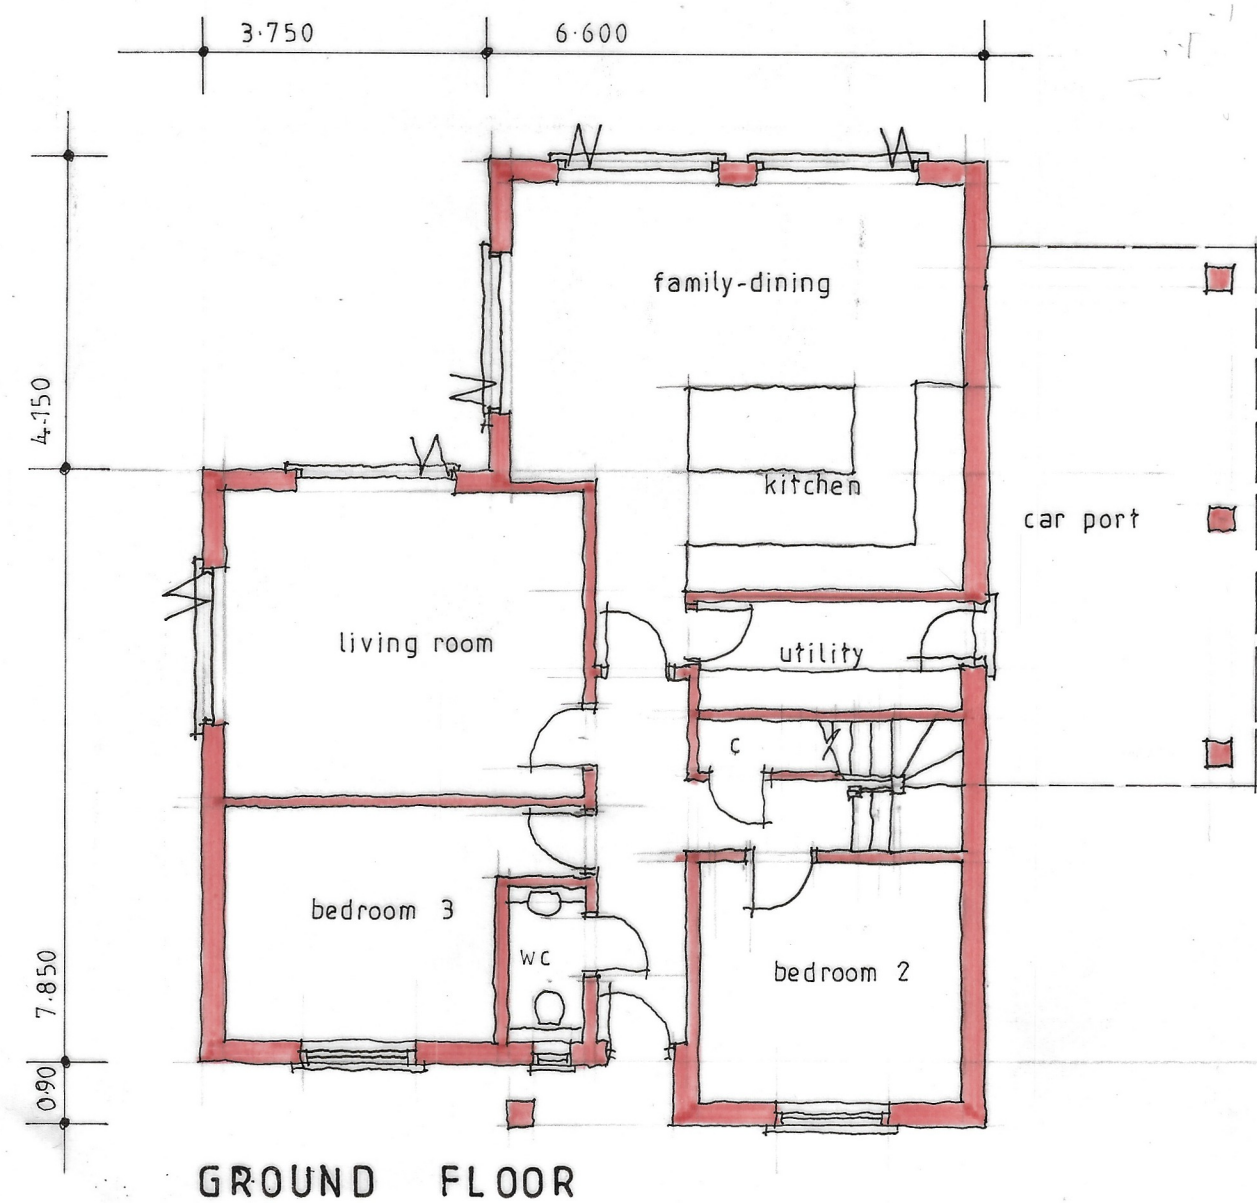
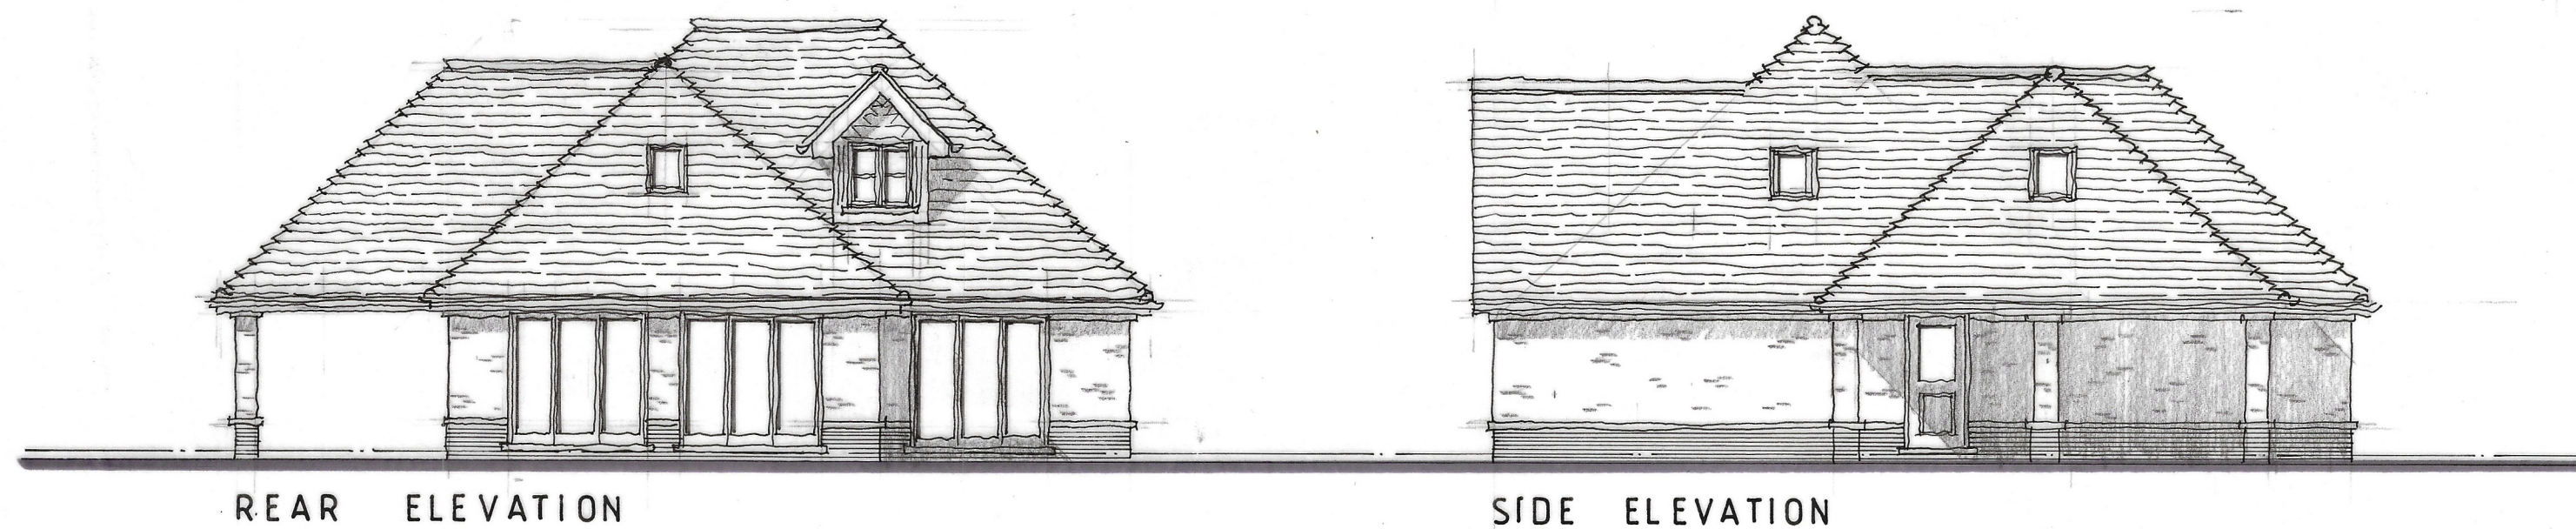


Notes

All dimensions and levels on site are to be checked prior to commencement of work.

This drawing is the copyright of Paul Edwards Architecture

SCALE
0 1 2 3 4 5 6 8 10

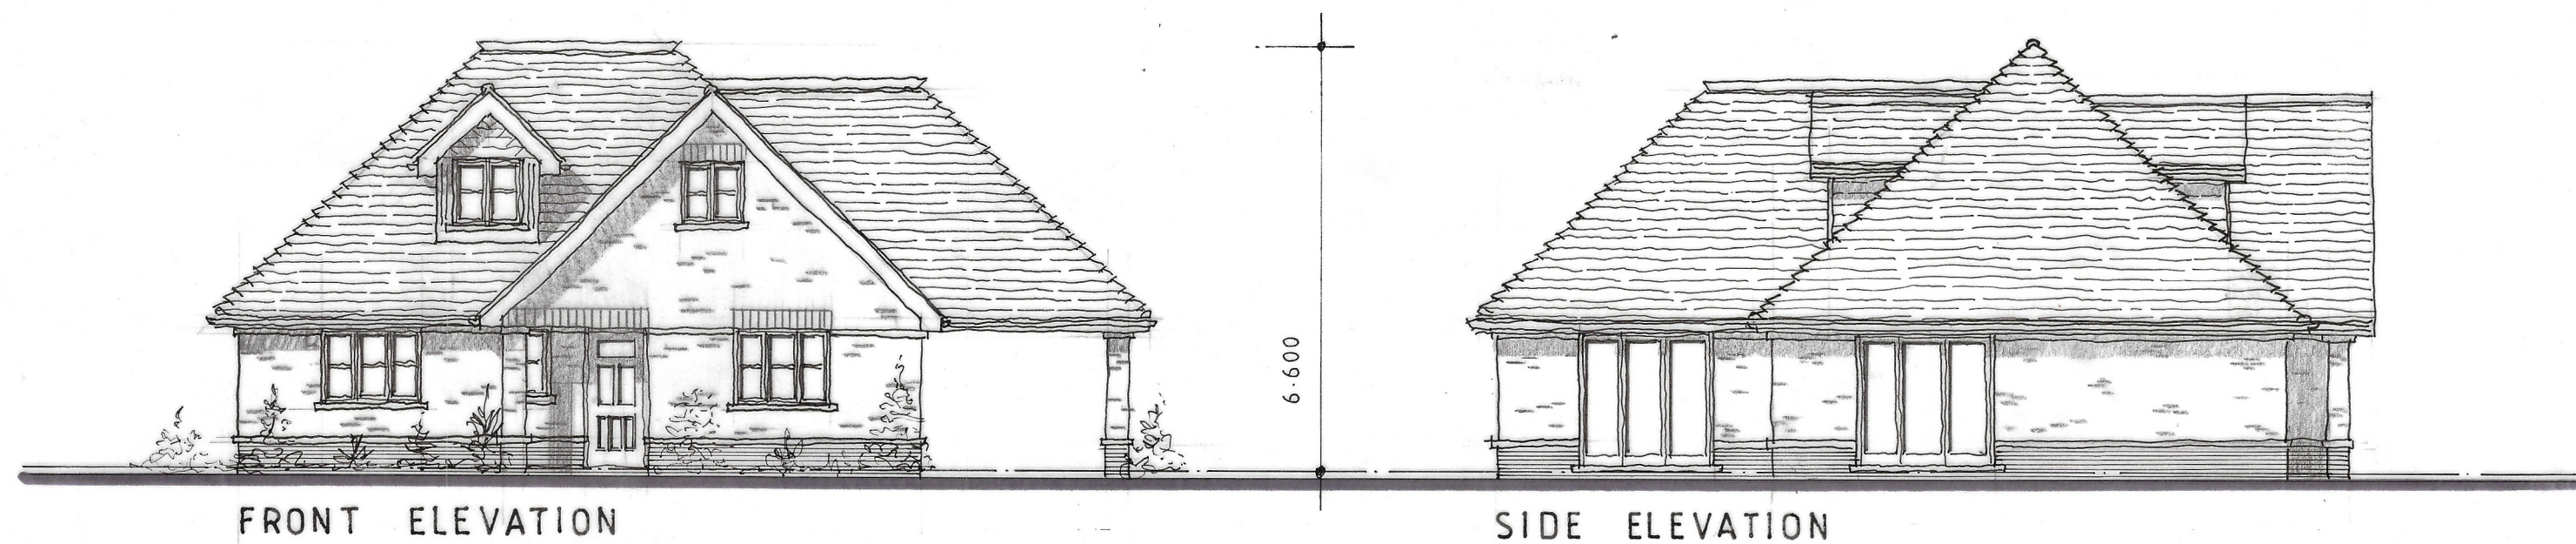

MATERIALS

ROOF : PLAIN CLAY TILES WITH BONNET HIP TILES

WALLS : MULTI-STOCK FACE BRICKWORK WITH CONTRASTING FACE BRICK PLINTH STRING COURSE AND LINTOLS.

WINDOWS : ANTIQUE GREY UPVC NARROW CREMENT COTTAGE STYLE WINDOWS.

LEAVES : OFF WHITE UPVC FASCIA SOFFITS AND BARGEBOARDS.

GROSS INTERNAL FLOOR AREA = 146.44 M²
= 1576 FT².

Project	Replacement cottages 22a-22b Barkham Ride Finchampstead WOKINGHAM Berks
Client	Mr T Roberts

Drawing	PLANS and ELEVATIONS Plot 1
Scale	1:100 at A2
Date	May 2024



Paul Edwards Architecture

12 Sandy Lane, Barkham, Wokingham, Berks RG41 4DB
Tel: 01189772925 Mob: 07831837415 E-mail: paul@paulledwardsarchitecture.co.uk

Job 2596	Dwg. 12
----------	---------