
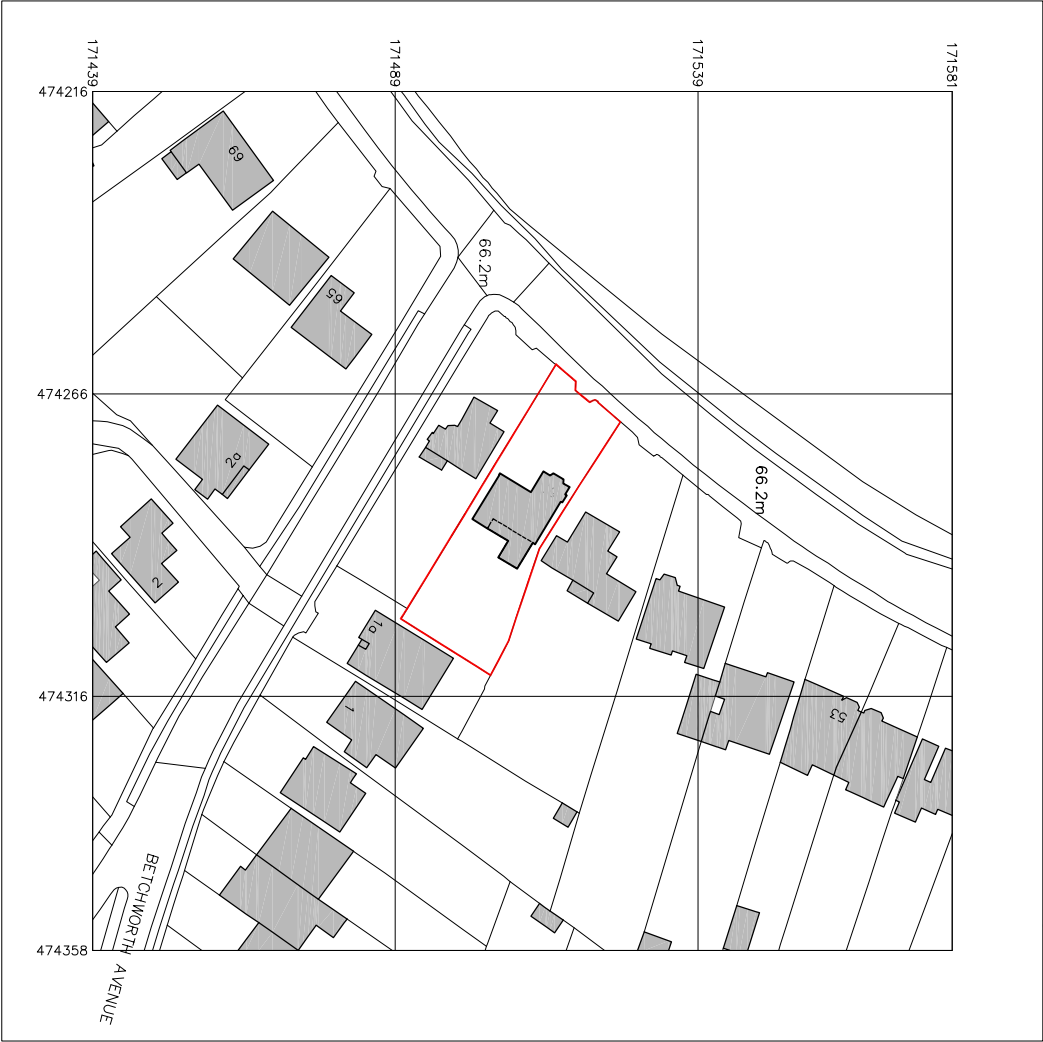


Produced on 03 August 2023 from the Ordnance Survey National Geographic Database and incorporating surveyed revision available at this date.
This map shows the area bounded by 474216 171439, 474358 171439, 474358 171581, 474216 171581, 474216 171439
Crown copyright and database rights 2023 OS 100054135. Supplied by copia ltd trading as UKPlanningMaps.com a licensed Ordnance Survey partner (OS 100054135).
Data licence expires 03 August 2024. Unique plan reference: v2e//984447/1326822

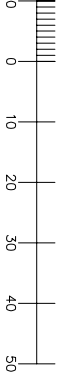

Site Location Plan - As Existing

Scale: 1:1250

All dimensions are to be checked on site before work commences.
Figured dimensions to be taken in preference to scaled dimensions.
If in doubt please ask.
© Copyright reserved.

Rev	Description	Date	Initials
FOR PLANNING SUBMISSION			
HOLTHAM+NEWMAN ARCHITECTS			
The Design Studio, Loxley Farm, Stapleford, Leicestershire LE12 9JH Reading, Berkshire RG2 3JH			
T: 07971 316490 E: info@hnmarchitects.co.uk			
Project: 61, Wilderness Road Earley Reading RG6 7RR			
Client: Mr and Mrs R. Hammett			
Drawing Title: Site Location Plan			
-			
As Existing			
Scale: 1:1250 @ A3		Dwg. No.:	Rev.:
-			
Drawn by: DH		2323-P133	-
Date: Nov 2024			