



All dimensions are to be checked on site before work commences.
Figured dimensions to be taken in preference to scaled dimensions.
If in doubt please ask.
© Copyright reserved

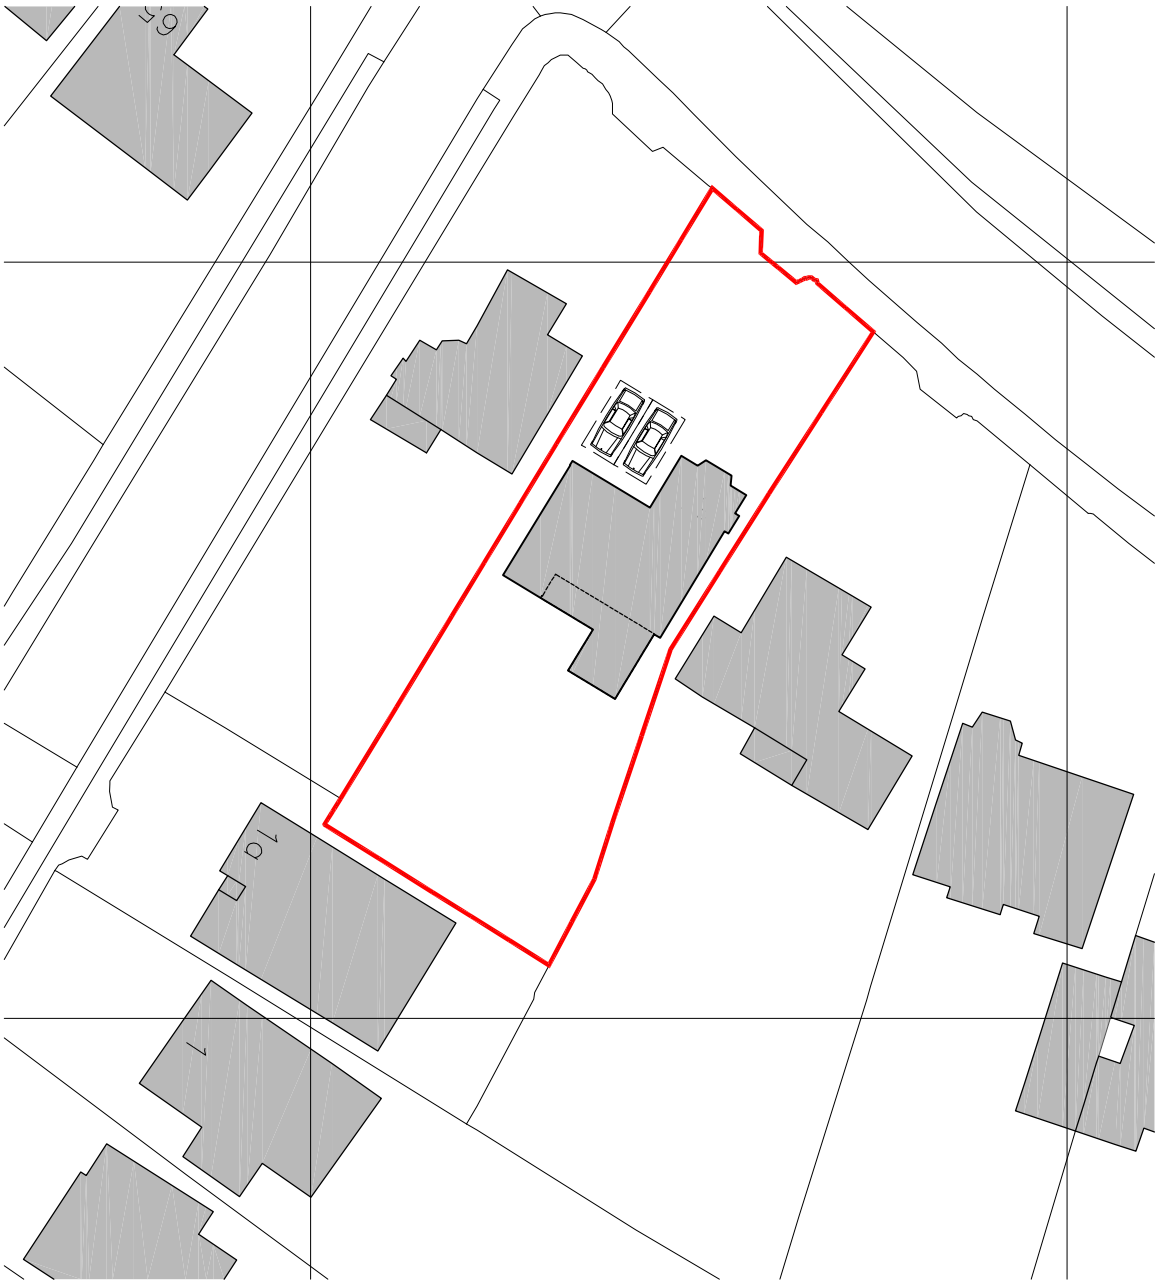

Block Plan - As Existing
Scale: 1:500

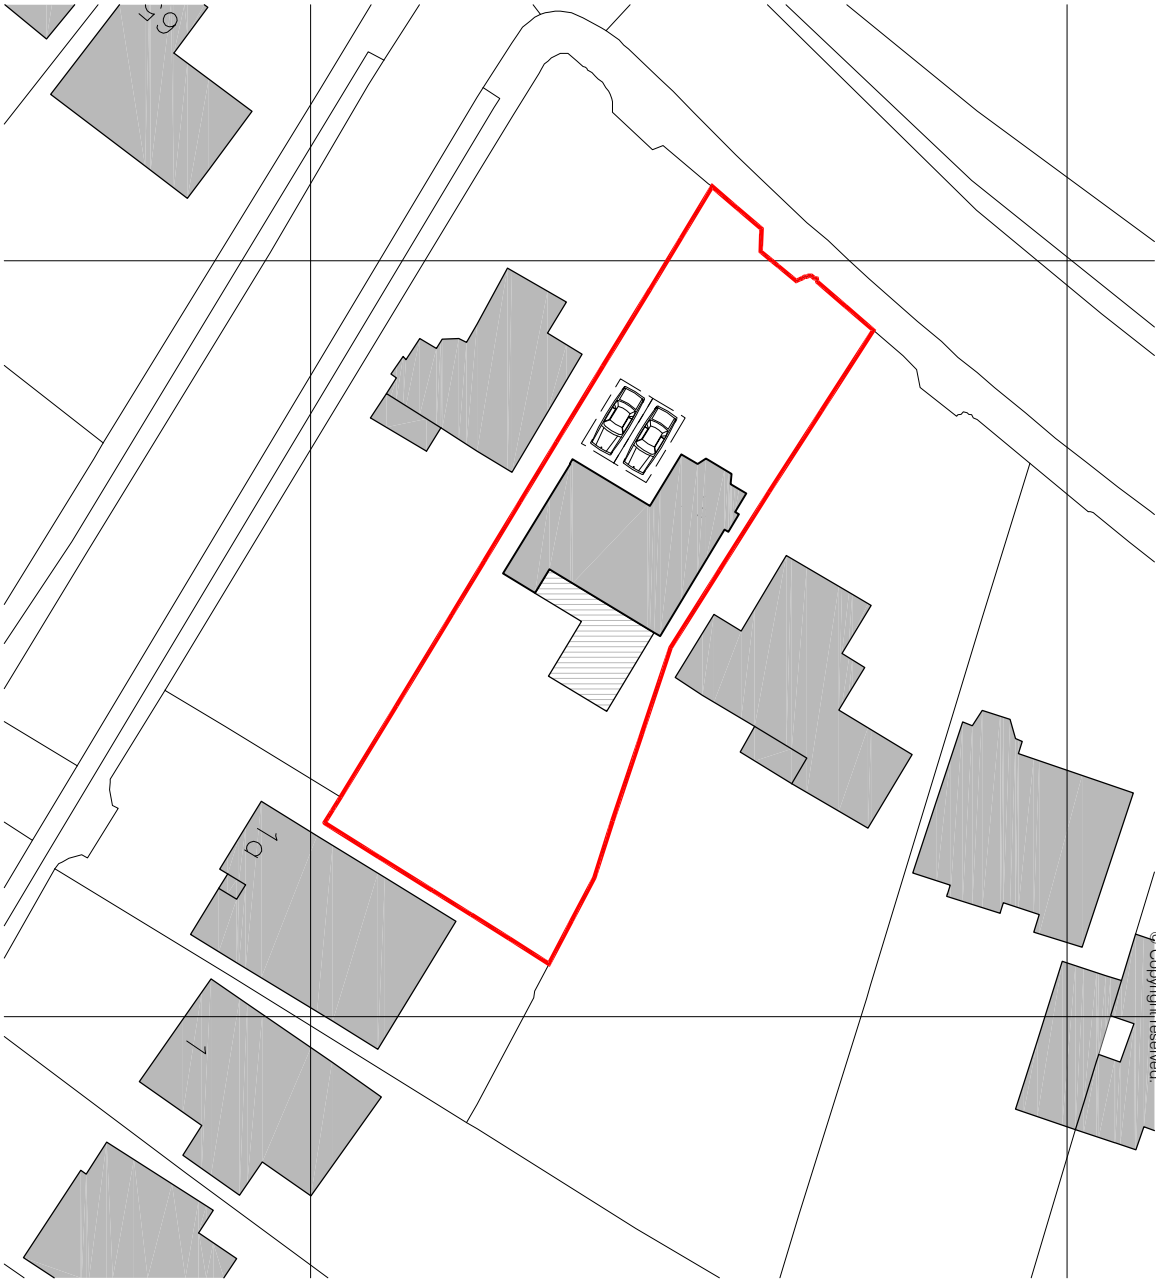

Block Plan - As Existing
Scale: 1:500

FOR PLANNING SUBMISSION

Rev	Description	Date	Initials
FOR PLANNING SUBMISSION			
HOLTHAM+NEWMAN ARCHITECTS			
The Design Studio, Lodge Farm, Stonewall, 100, The Avenue, Reading, Berkshire RG2 3JH T: 07271 316420 E: hello@hnmarchitects.co.uk			
Project: 61, Wilderness Road Earley Reading RG6 7RR			
Client: Mr and Mrs R. Hammett			
Drawing Title: Block Plan Car Parking Layout			
As Existing and Proposed			
Scale: 1:500 @ A3		Dwg. No.:	Rev.:
-		2323-P135	-
Drawn by: DH			
Date: Nov 2024			