


Rev.	Date	Revisions

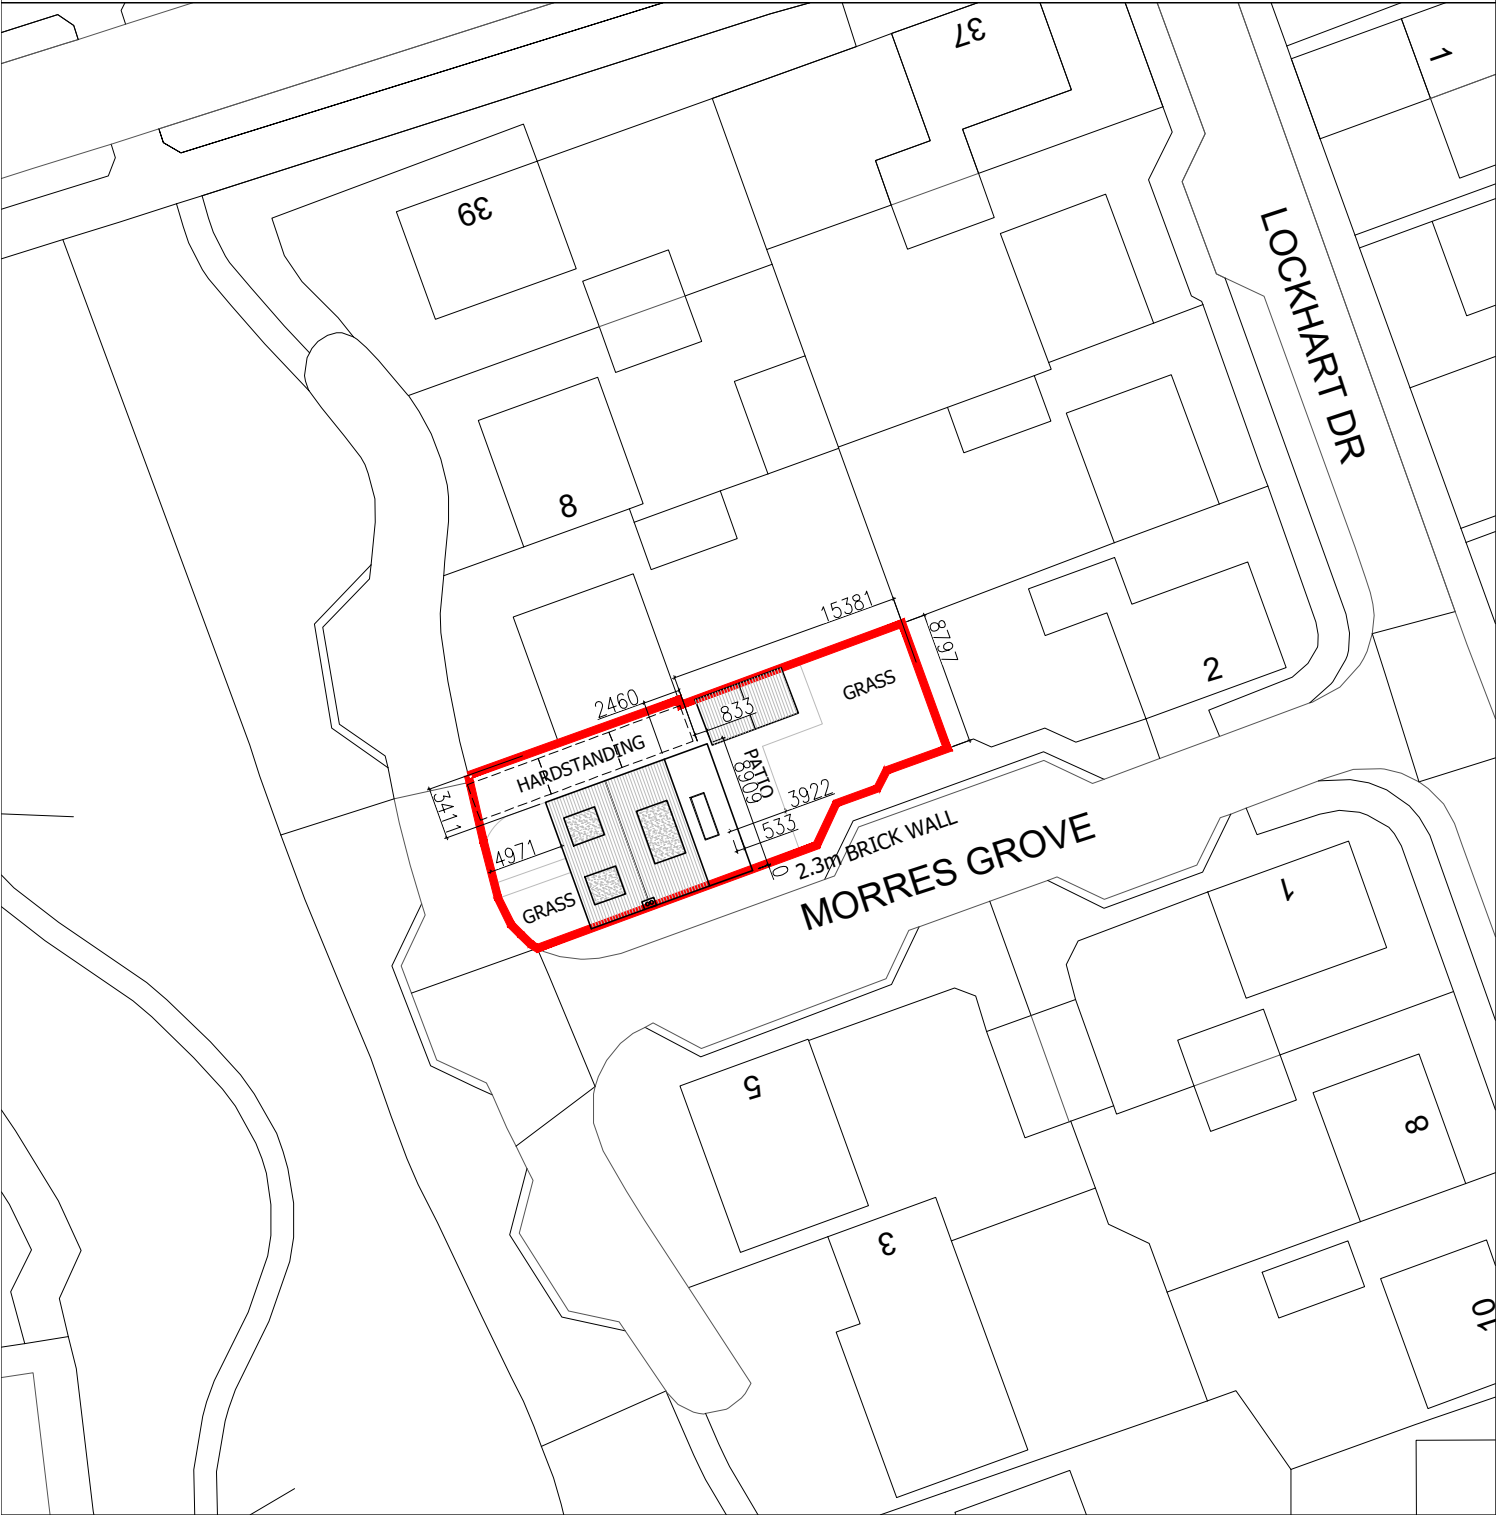

— SITE BOUNDARY

Client MR & MRS BIRD		
Job Title 4 MORRES GROVE WOKINGHAM RG40 5BH		
Scale 1:500	Date MAY 25	Drawn S.A
Plot Date: MAY 25		

Drawing Title PROPOSED BLOCK PLAN	
Drawing No. A4/443/11	Rev.

**JET** ARCH DESIGN

100 Berkshire Place
Winnersh Triangle
Wokingham, Berkshire
RG41 5RRD
Tel: 07787296792
email: info@jetarchdesign.co.uk