



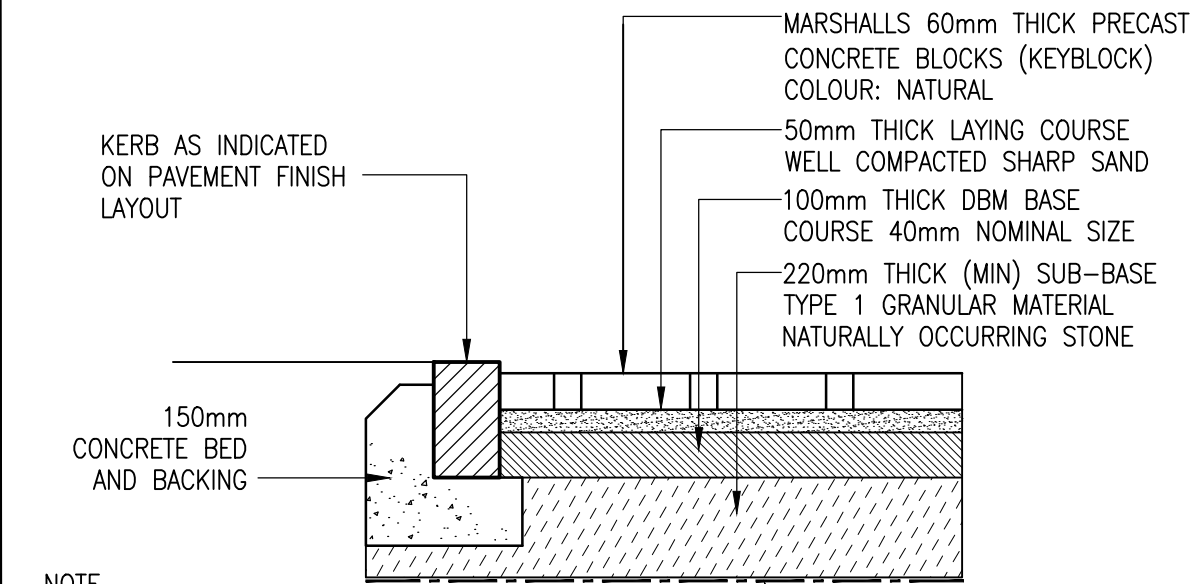

NOTE
WHERE ANY SOFT SPOTS ARE ENCOUNTERED THEY SHALL BE FULLY REMOVED AND BACKFILLED WITH COMPACTED AS-DUG OR IMPORTED MATERIAL TO THE REQUIREMENTS OF SHW.


'NAUE' SECUTEX NONWOVEN GEOTEXTILE OR SIMILAR APPROVED

PRIVATE DRIVE BLOCKWORK CONSTRUCTION

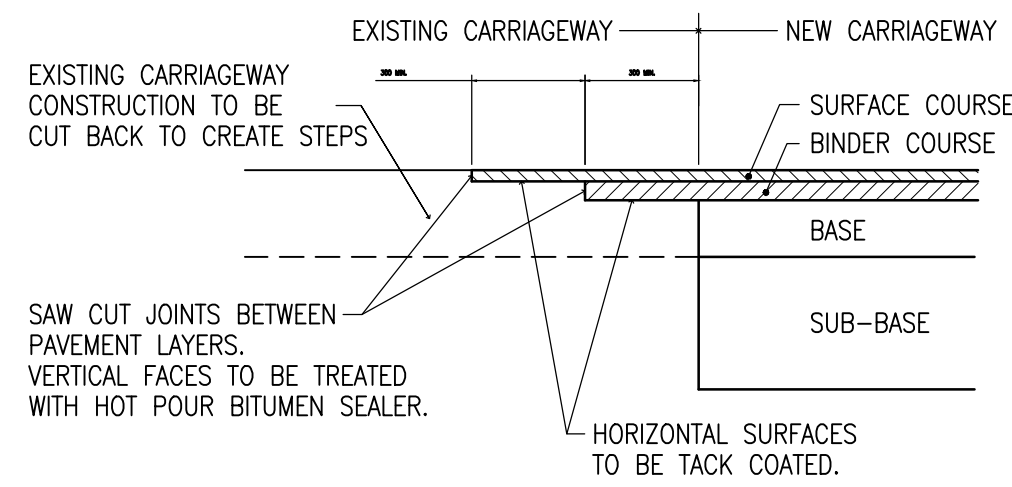


TYPICAL CONSTRUCTION JOINT BETWEEN NEW & EXISTING CARRIAGEWAY

(EXTENT TO BE DETERMINED BY THE ENGINEER)

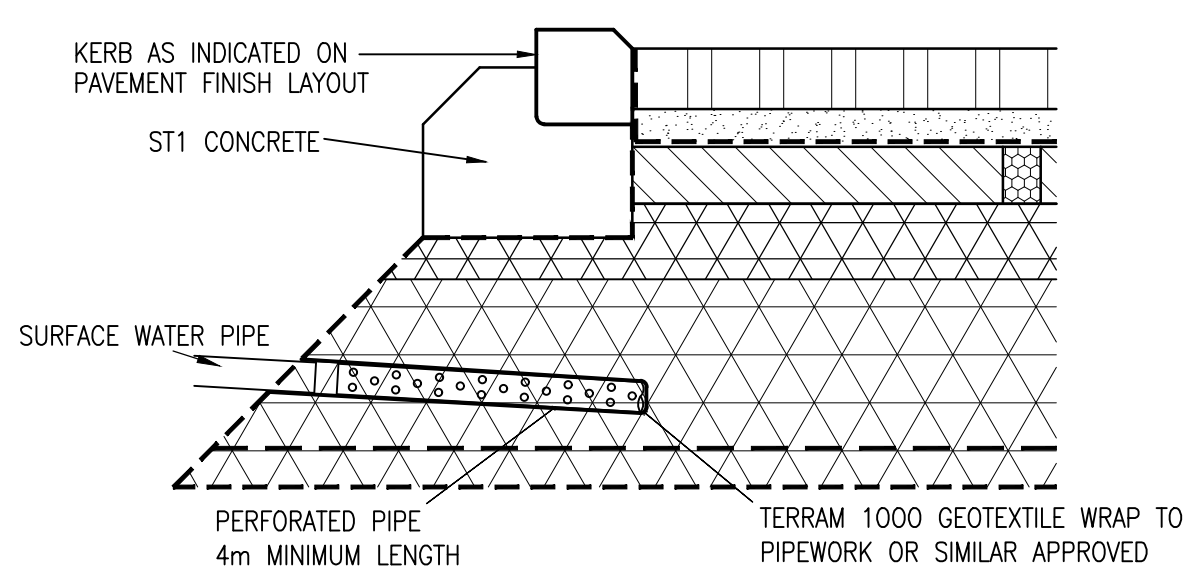


TYPICAL SURFACE WATER DISCHARGE BELOW GROUND TO INFILTRATION AREA

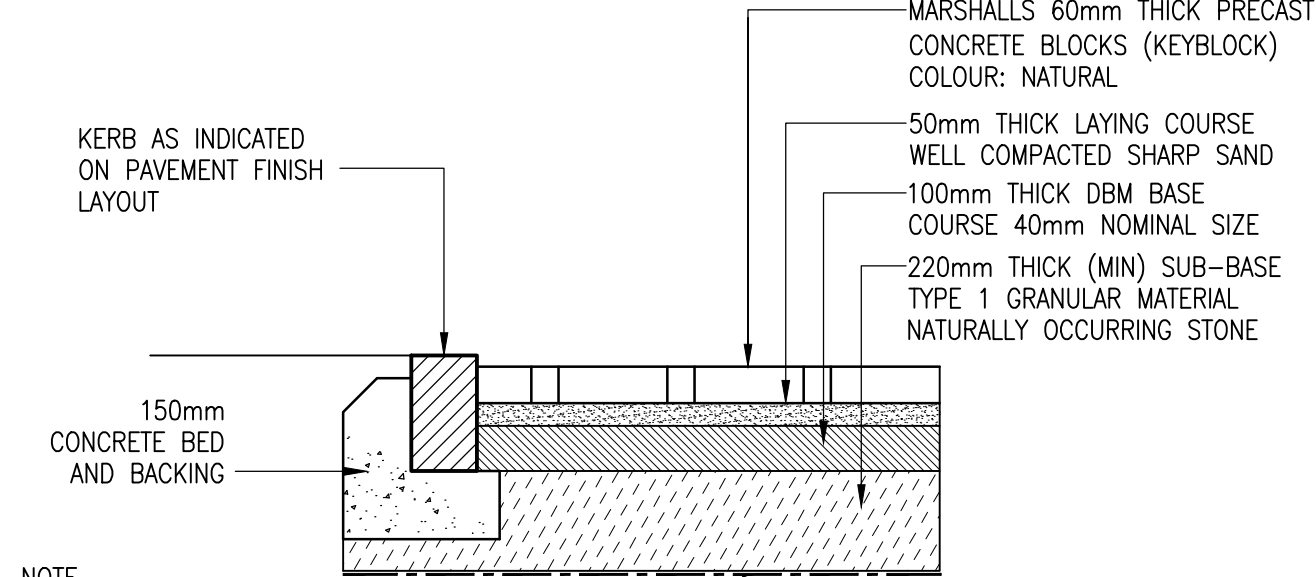


NOTE
WHERE ANY SOFT SPOTS ARE ENCOUNTERED THEY SHALL BE FULLY REMOVED AND BACKFILLED WITH COMPACTED AS-DUG OR IMPORTED MATERIAL TO THE REQUIREMENTS OF SHW.

'NAUE' SECUTEX NONWOVEN GEOTEXTILE OR SIMILAR APPROVED


BLOCKWORK PARKING AREA CONSTRUCTION

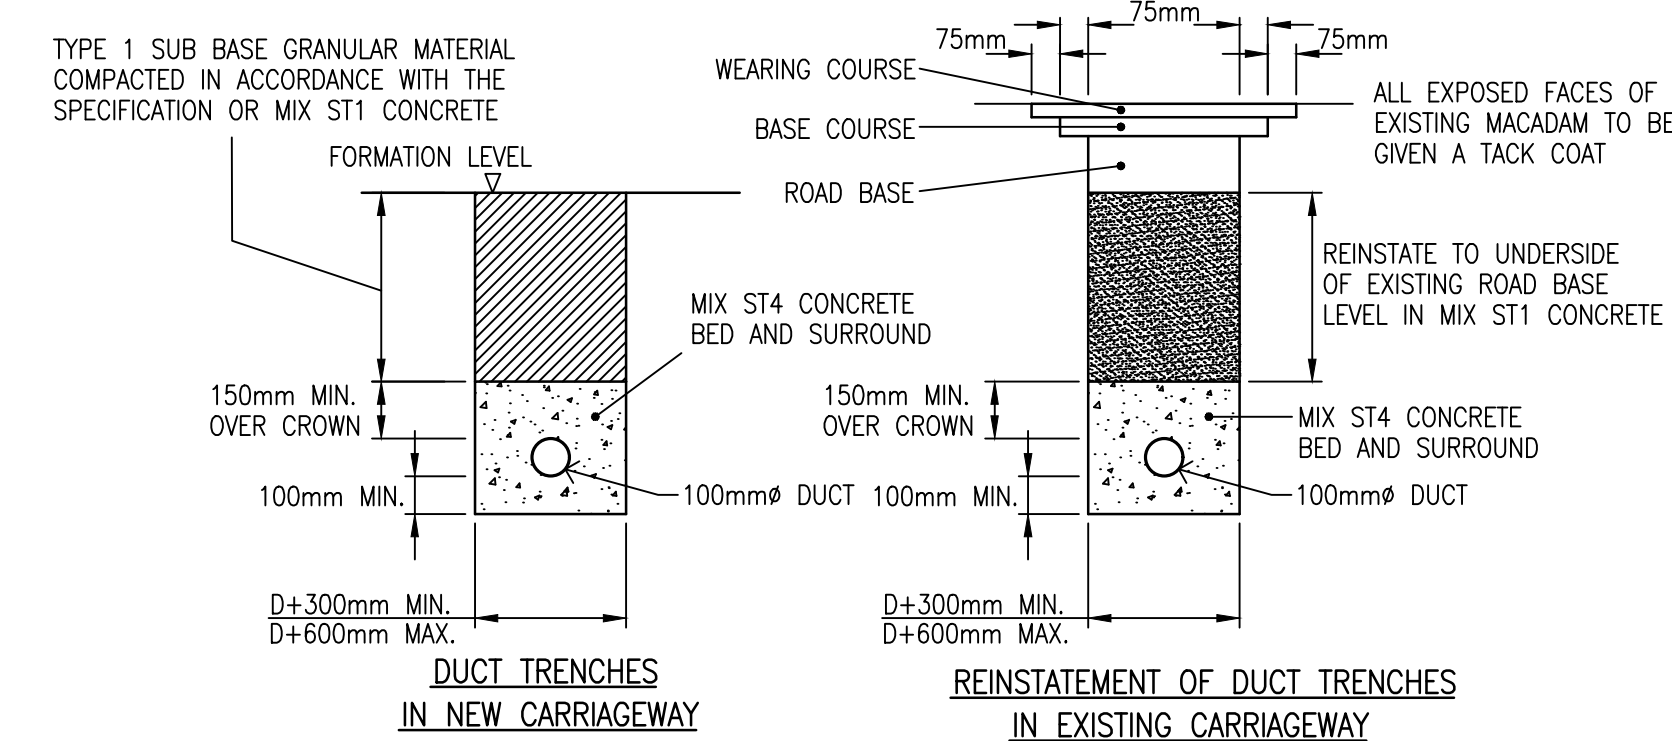


TYPICAL DUCT TRENCH DETAILS

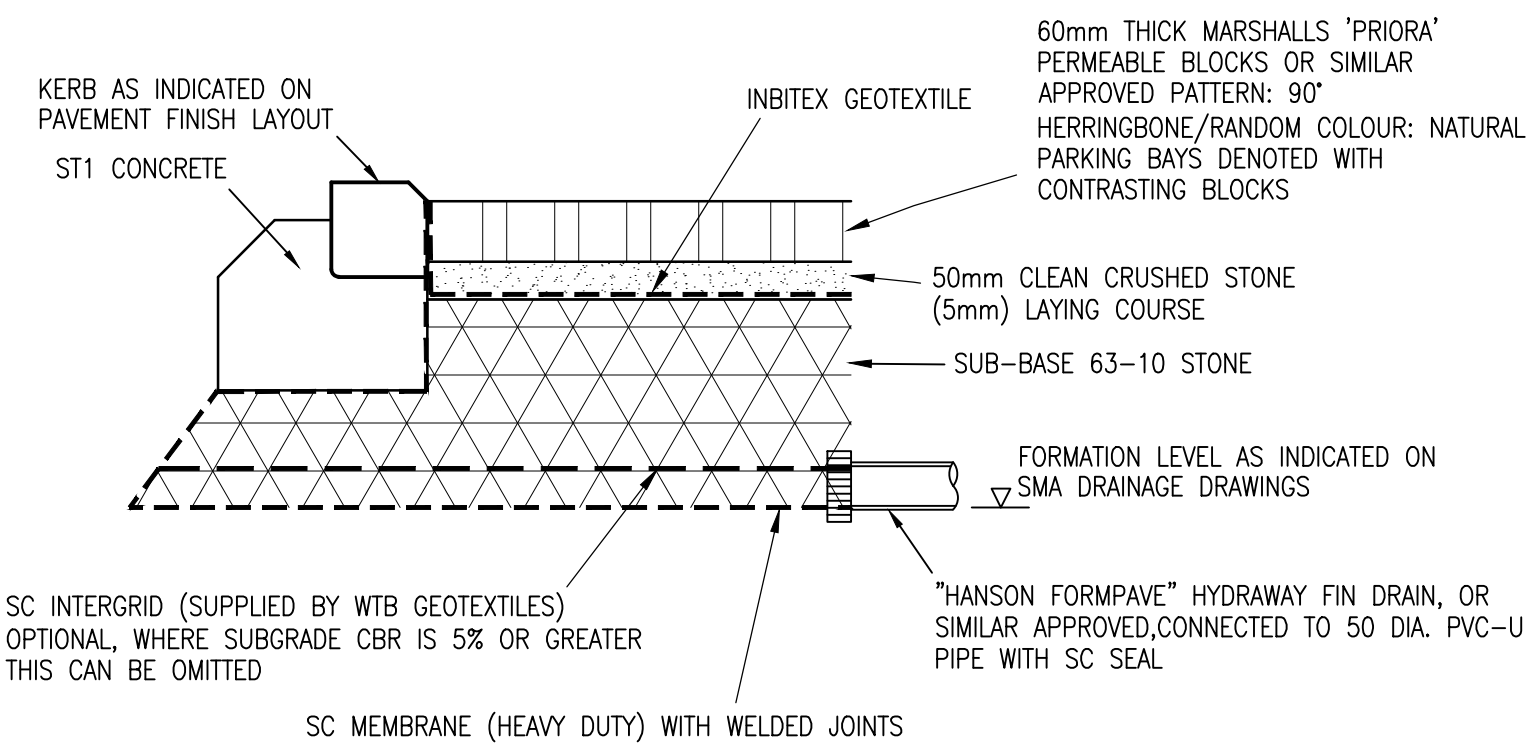


PRIVATE DRIVEWAY PERMEABLE BLOCK PAVING CONSTRUCTION

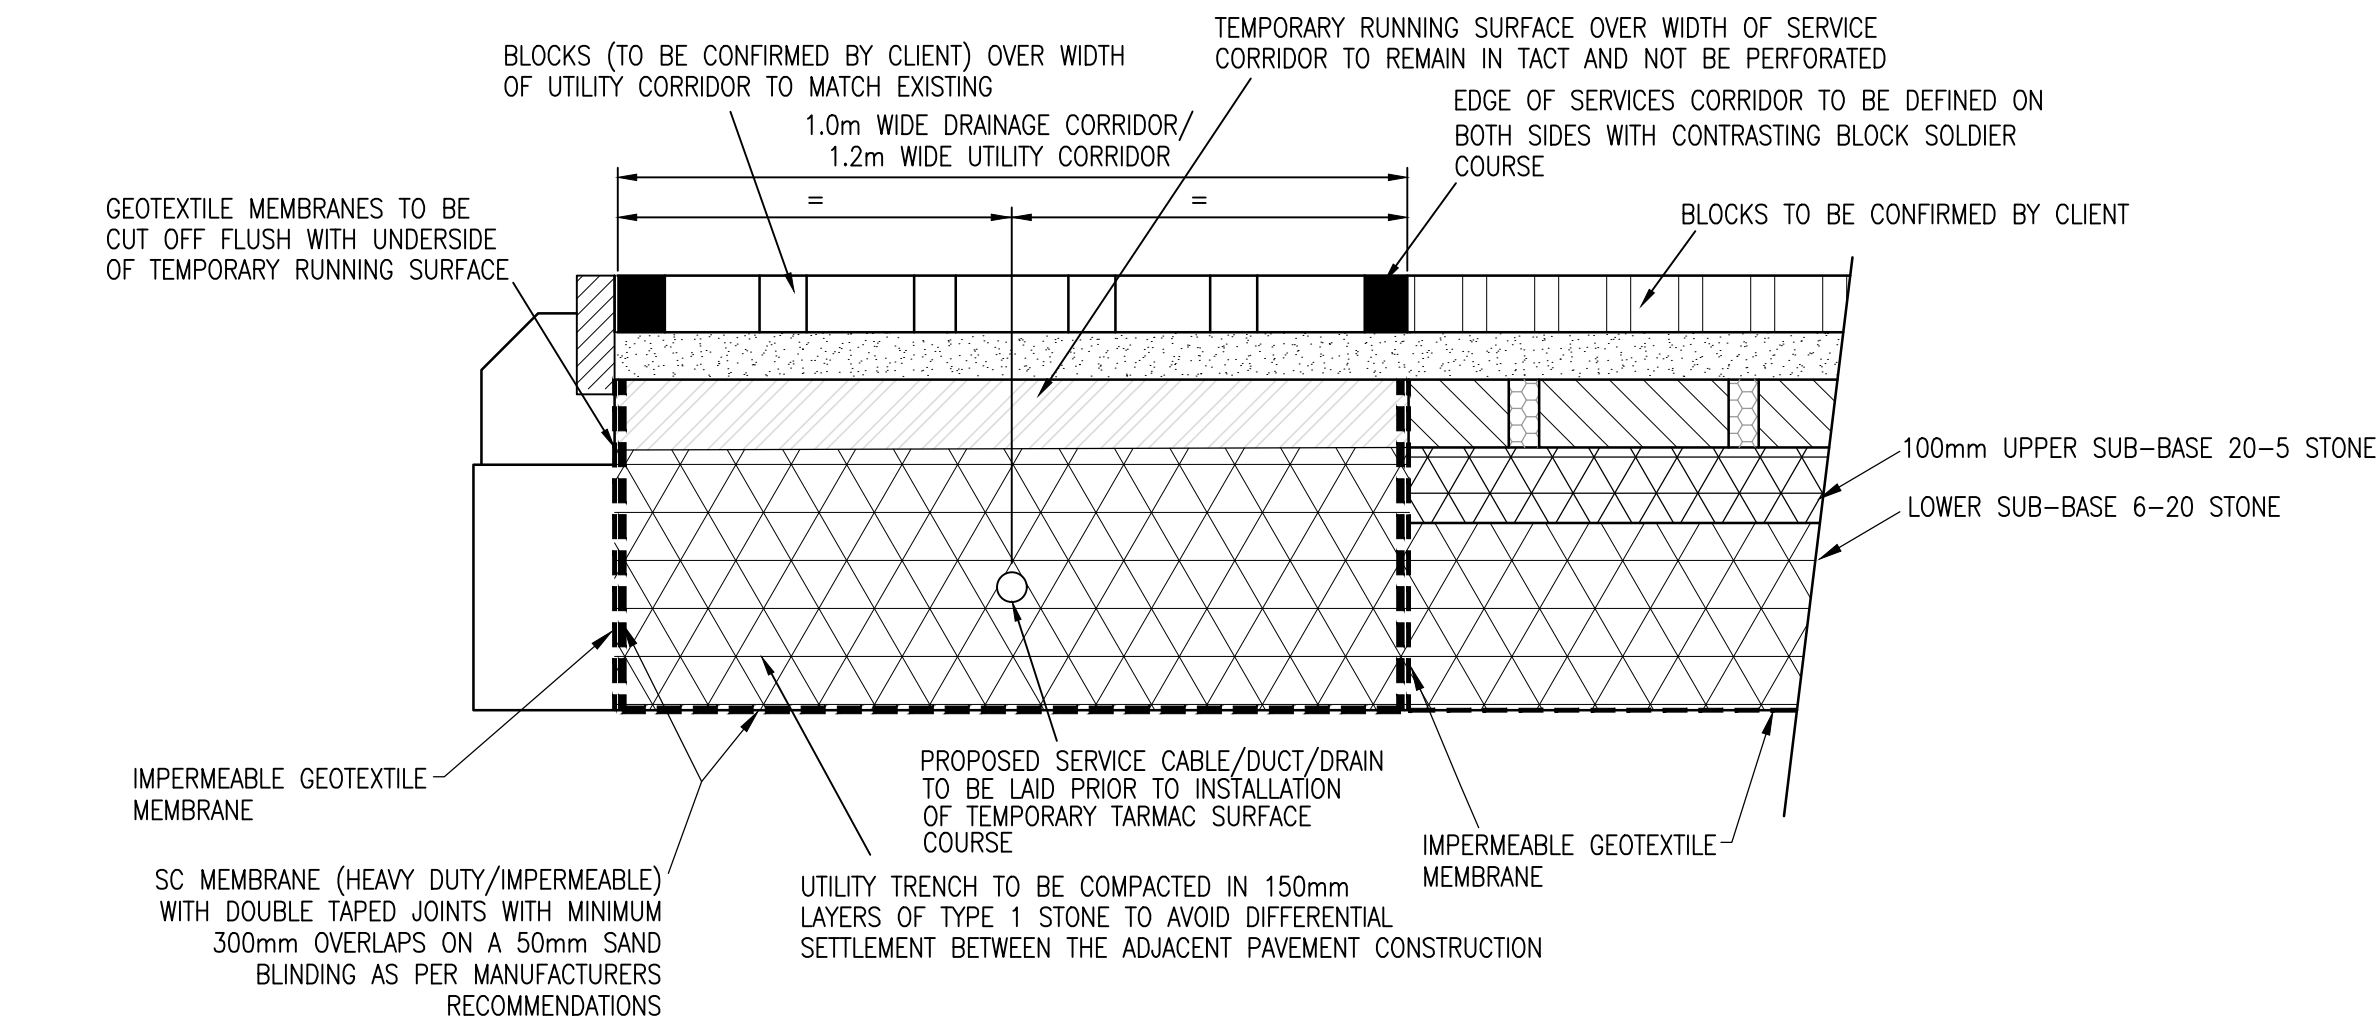


TYPICAL IMPERMEABLE UTILITY/DRAINAGE TRENCH WITHIN PERMEABLE BLOCKWORK CONSTRUCTION

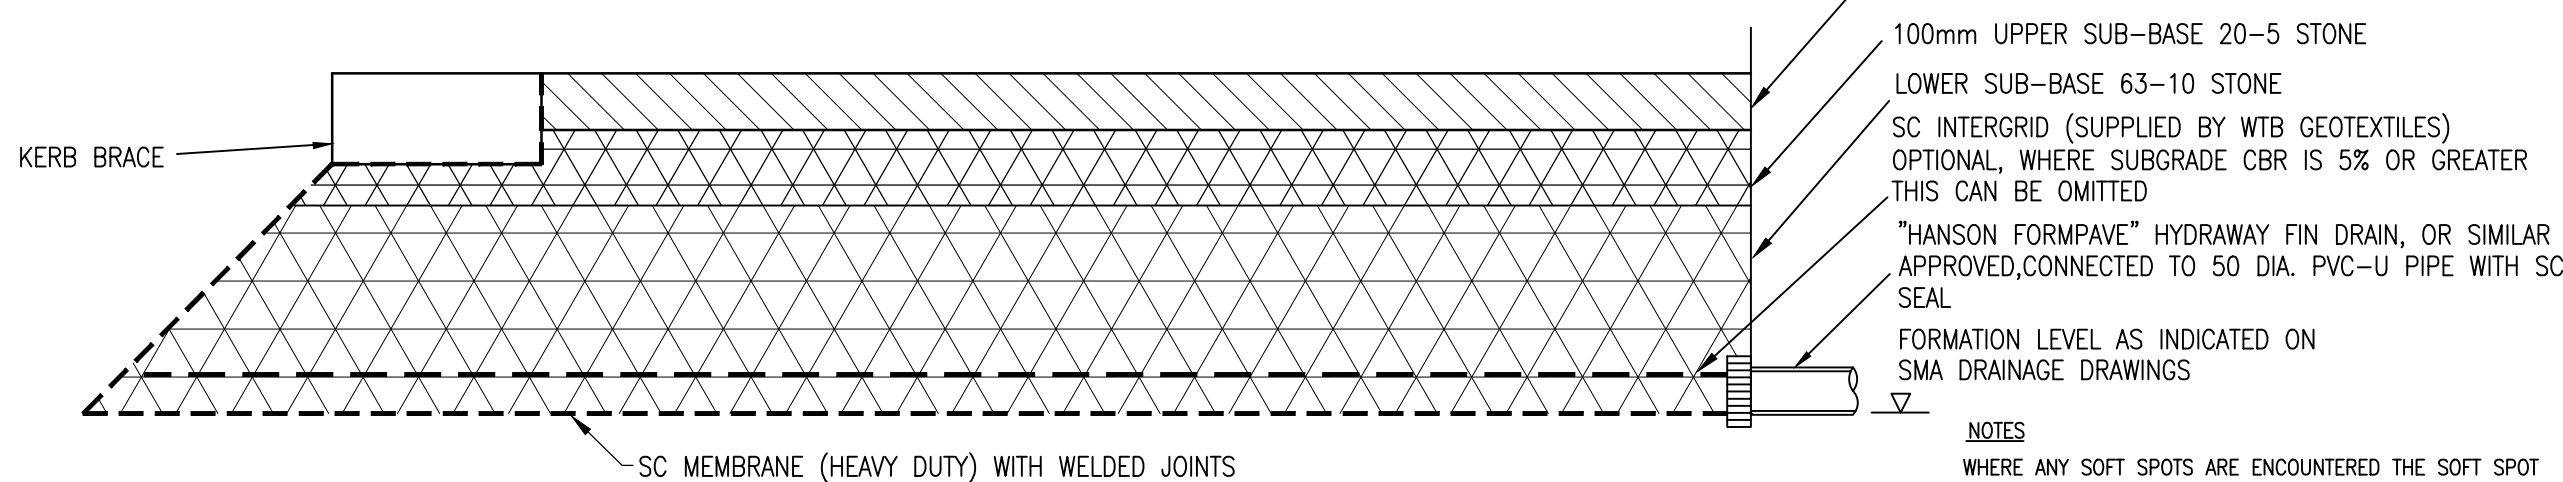

COURTYARD PARKING PERMEABLE BLOCK PAVING CONSTRUCTION TEMPORARY RUNNING SURFACE

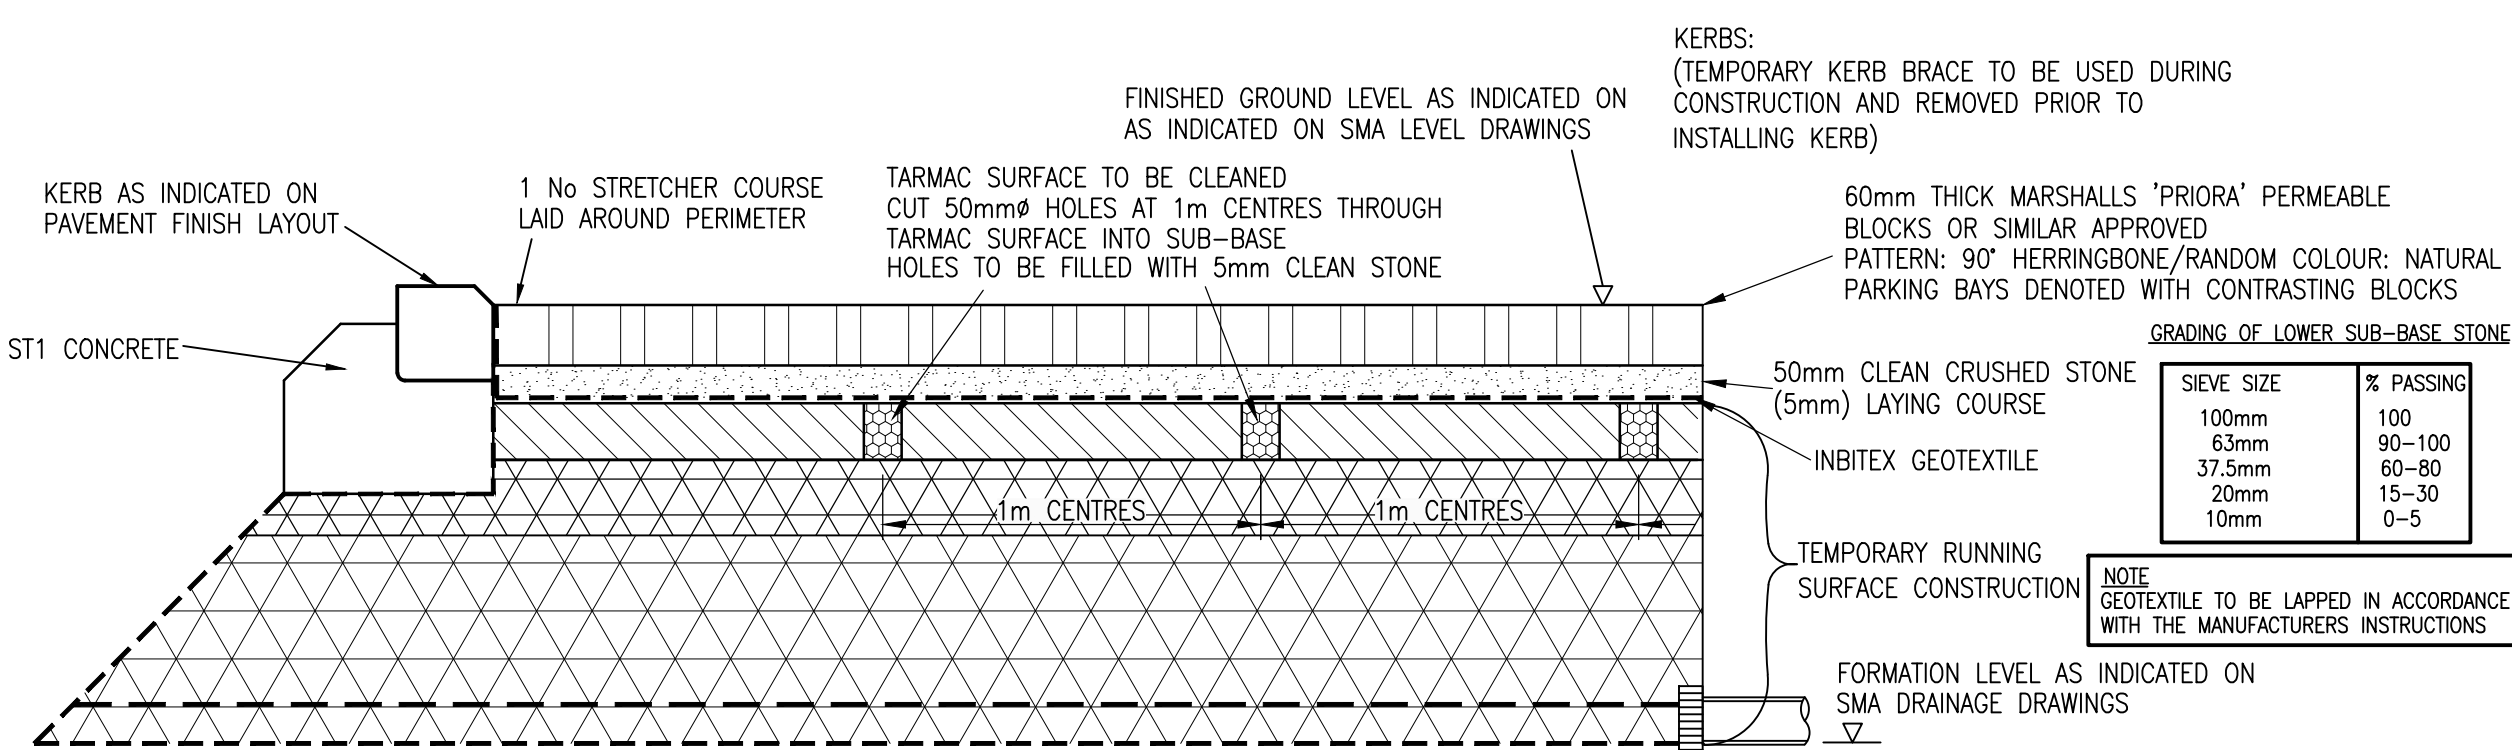


COURTYARD PARKING PERMEABLE BLOCK PAVING CONSTRUCTION FINAL PERMEABLE BLOCK SURFACING

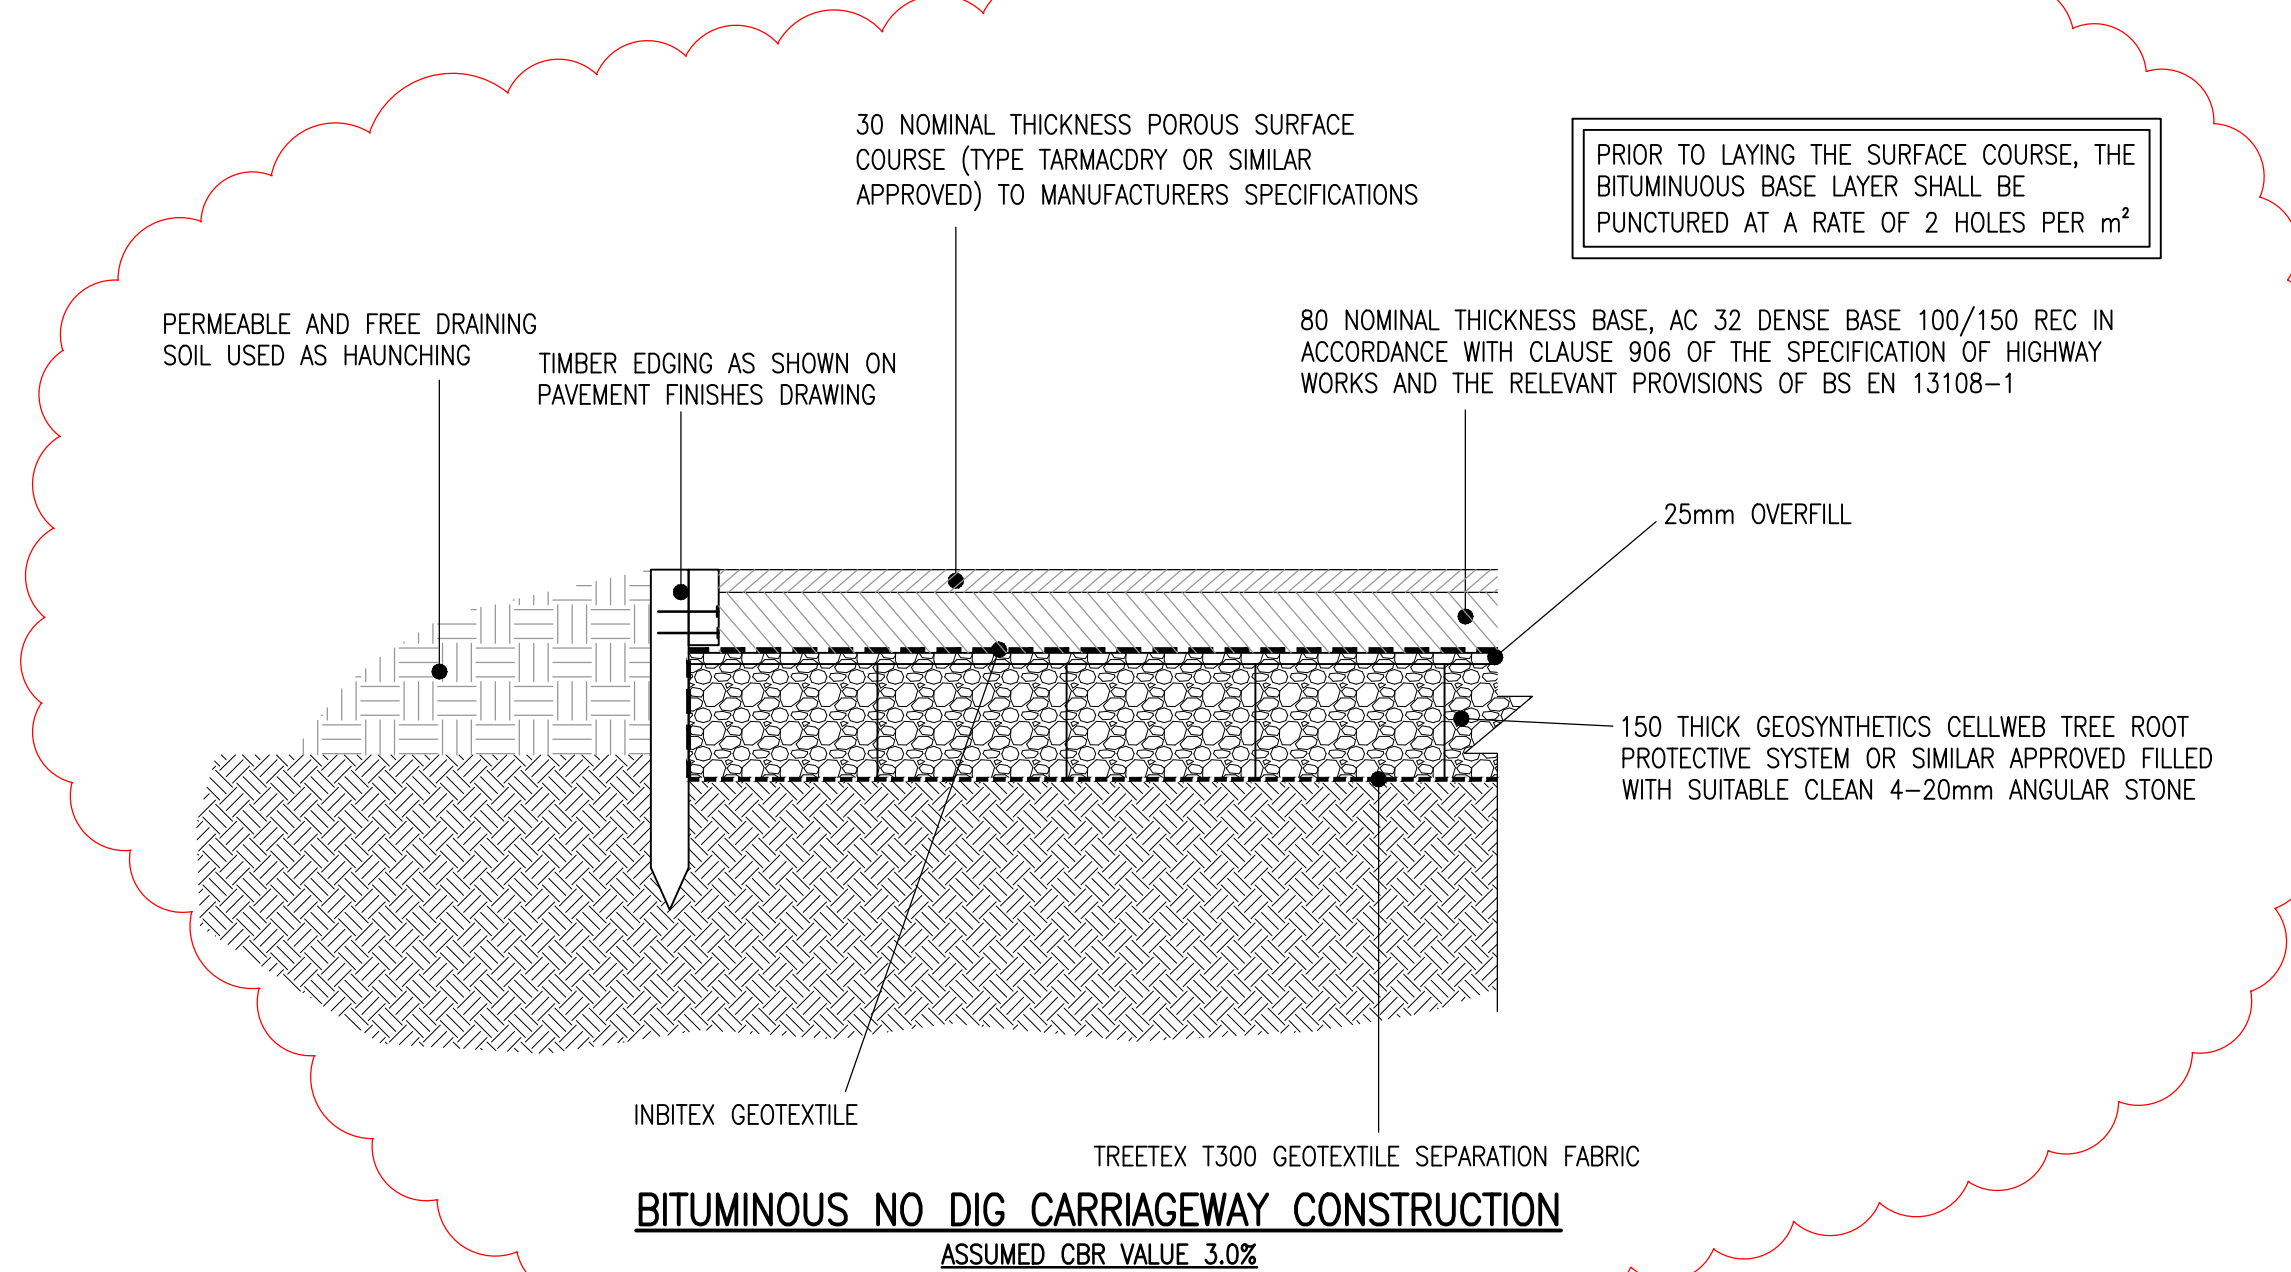


BITUMINOUS NO DIG CARRIAGEWAY CONSTRUCTION ASSUMED CBR VALUE 3.0%

- NOTES:
- DO NOT SCALE FROM THIS DRAWING.
 - ALL DIMENSIONS ARE IN METRES, UNLESS STATED OTHERWISE.
 - BASED ON INCOMING LAYOUT 'PLN-8-9-1001-PLANNING LAYOUTS - REV A' PRODUCED BY BRIMSTONE DESIGN LTD.
 - THIS DRAWING IS TO BE READ IN CONJUNCTION WITH ALL RELEVANT SCHEME DRAWINGS AND SPECIFICATIONS.

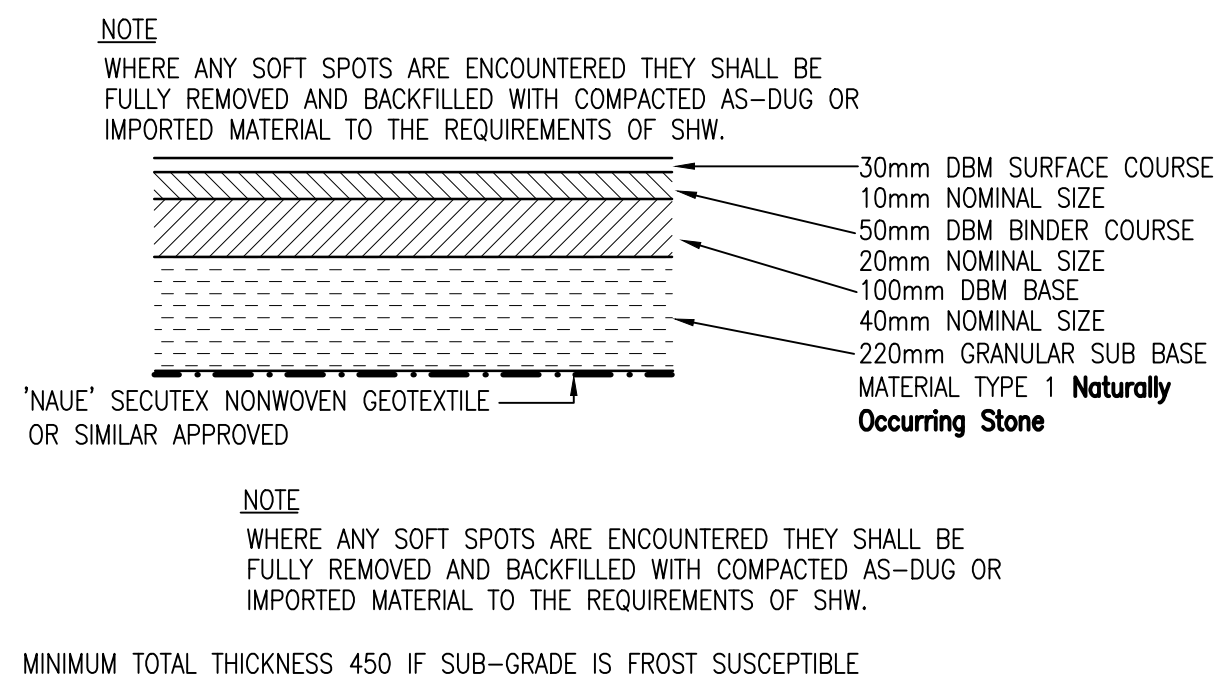

SHARED/PRIVATE DRIVE/PARKING BAY CONSTRUCTION

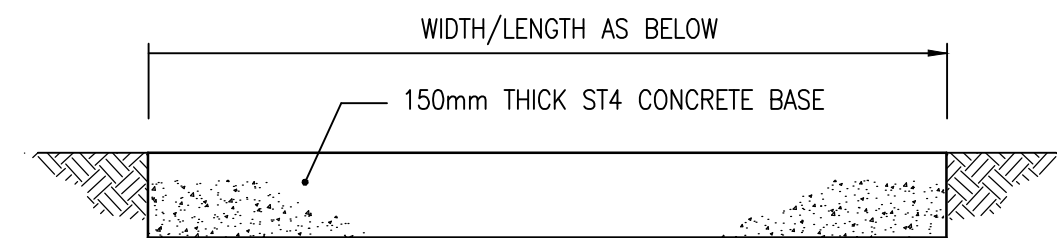

CONCRETE CYCLE STORE BASE

Rev	Description	AS	TA	11.11.24
001	UPDATED TO SUIT CLIENT COMMENTS	AS	TA	11.11.24
REVISIONS				
Preliminary Issue	Submitted for S104	✓		
Planning Issue	Issued for Tender		✓	
Submitted for S38	Issued for Construction			
Submitted for S278	As Built			
DRAWING STATUS				

STUART MICHAEL ASSOCIATES
CONSULTING ENGINEERS

Stuart Michael Associates Ltd
Coombe House, Coombe Square, Thatcham, Berkshire RG19 4JF
T: 01635 867 711 E: mail@stuartmichael.co.uk
F: 01635 861 715 W: www.stuartmichael.co.uk



JOB TITLE
FINCHWOOD PARK
PARCEL 9

DRAWING TITLE
HIGHWAY CONSTRUCTION
DETAILS
SHEET 1 OF 2

DATE	DRAWN	CHECKED	SCALE	BY
SEP '2024	TV	TA	NTS	TA
DRAWING NO. H8686-SMA-XX-XX-DR-CE-300168 C01				
SMA PROJECT NO. 6860				

© This drawing is the copyright of Stuart Michael Associates Limited. It may not be reproduced or amended without the written approval of Stuart Michael Associates