



TRANSITION KERBS

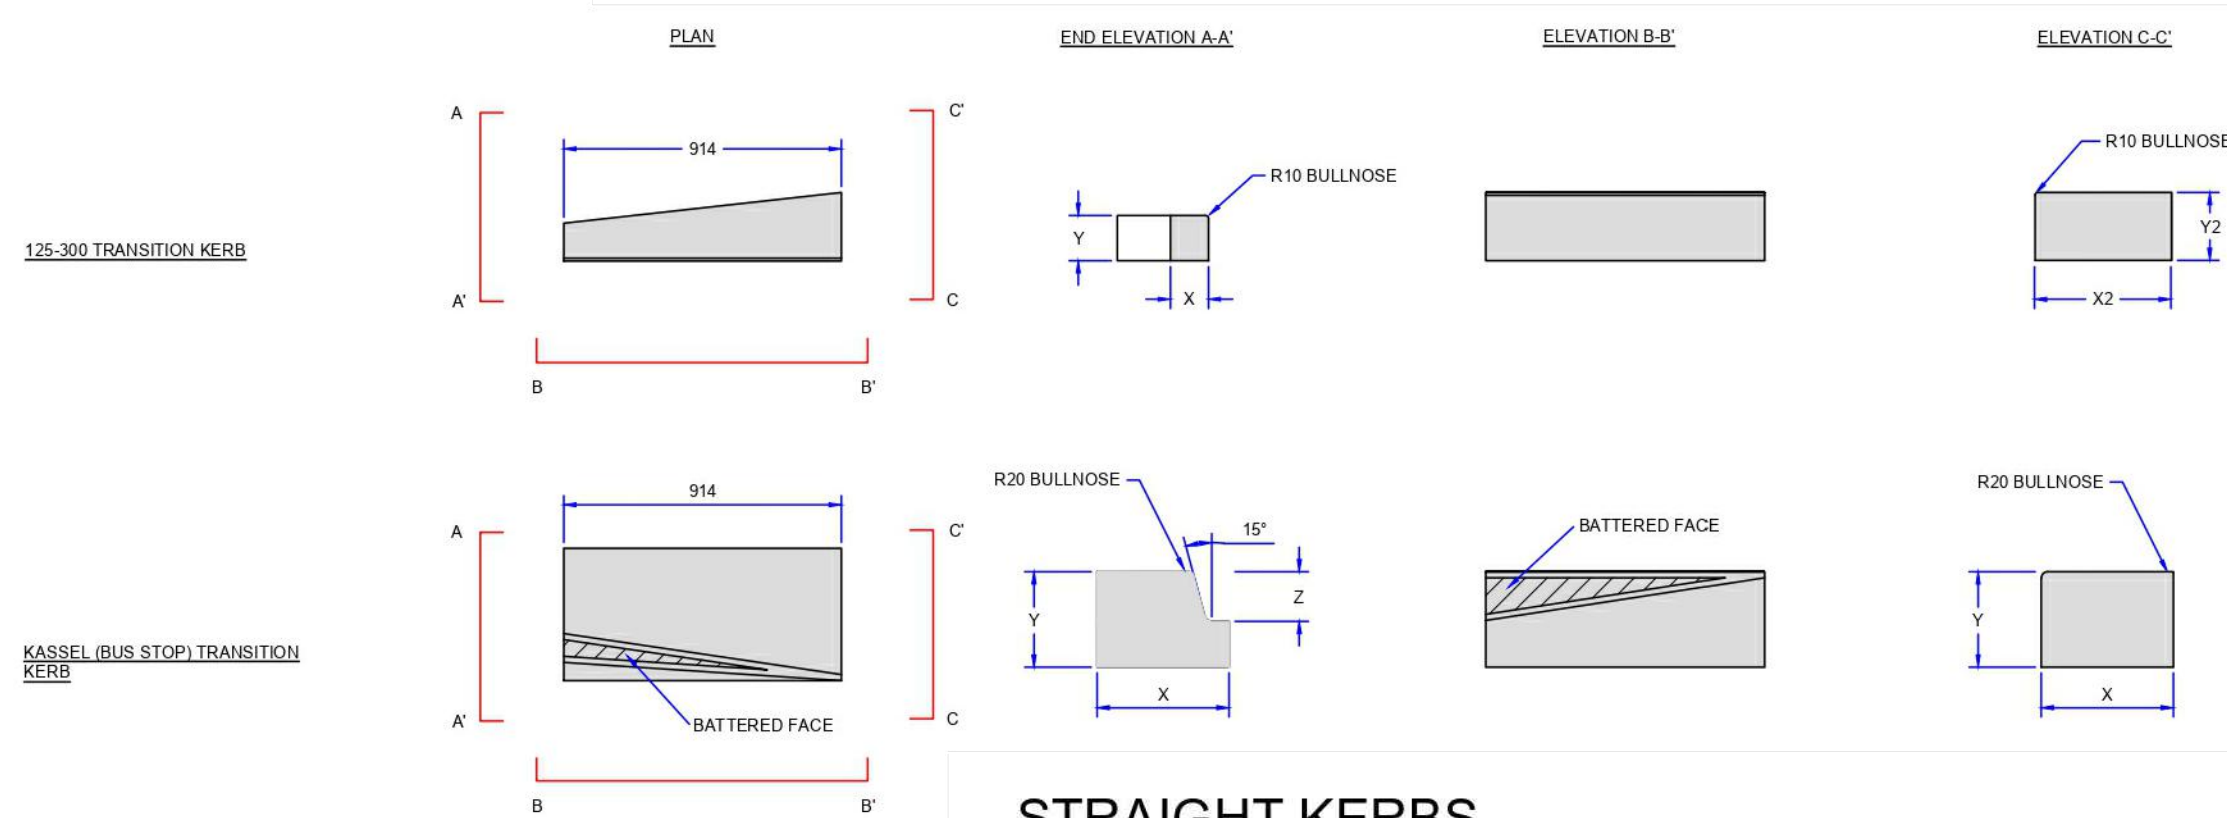

STRAIGHT KERBS

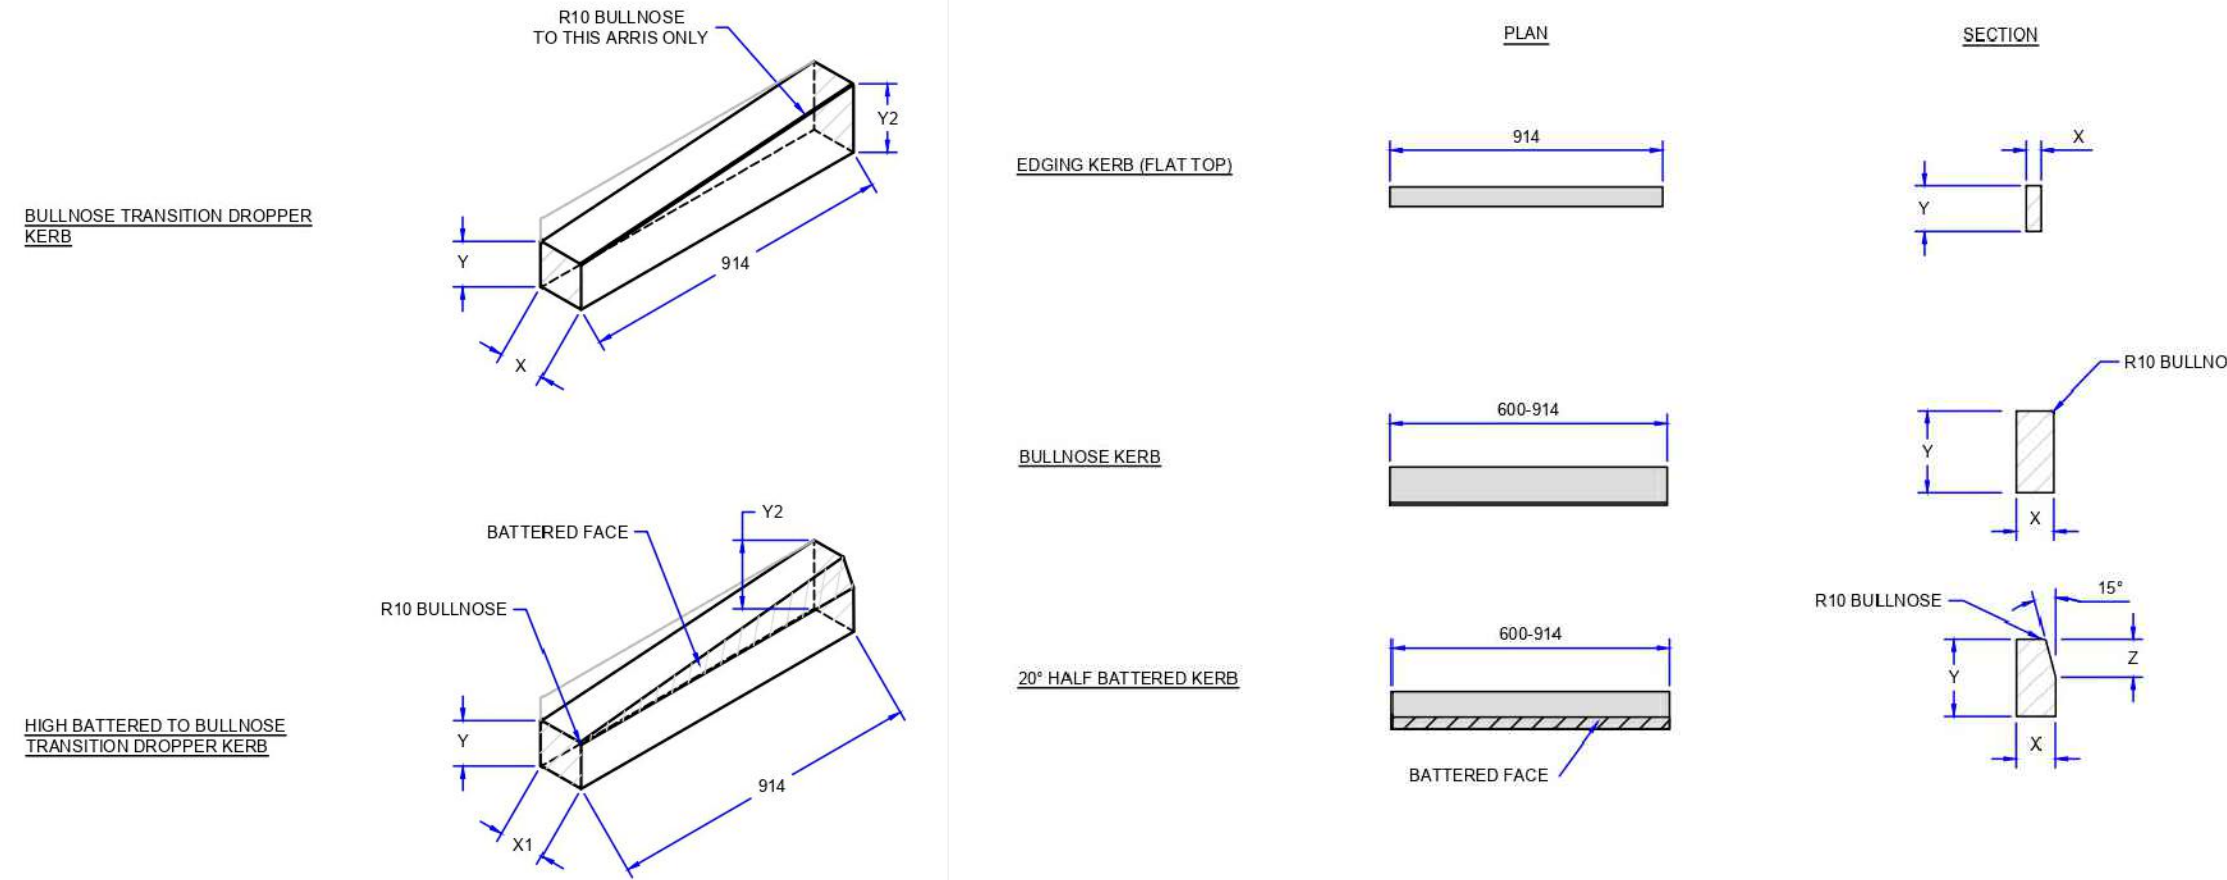

TRANSITION DROPPER KERBS					
TYPE	X	X2	Y	Y2	Z
BN	125	-	150	225	-
HB-BN	125	100	150	225	75

TRANSITION KERBS					
125-300 BN	125	300	150	225	-
KASSEL TO BN	435	-	314	-	160

NOTE:
* ALL THE ABOVE UNITS SHALL BE AVAILABLE AS BOTH LEFT AND RIGHT MIRROR VERSIONS

STRAIGHT KERBS			
TYPE	X	Y	Z
EDGING	50	150	-
BN	125	255	-
	125	150	-
HB	125	255	100

NOTES:

1. DO NOT SCALE FROM THIS DRAWING.
2. ALL DIMENSIONS ARE IN MILLIMETRES, UNLESS STATED OTHERWISE.
3. THIS DRAWING IS TO BE READ IN CONJUNCTION WITH ALL RELEVANT SCHEME DRAWINGS AND SPECIFICATIONS.
4. PRIVATE DRAINS AND PAVED AREAS SHALL BE APPROVED BY BUILDING CONTROL.
5. ALL HIGHWAY WORKS SHALL BE CONSTRUCTED IN ACCORDANCE WITH THE LATEST SPECIFICATION FOR HIGHWAY WORKS AND TO THE REQUIREMENTS OF THE LOCAL AUTHORITY
5. FOR WOKINGHAM BOROUGH COUNCIL DETAILS PLEASE REFER TO:
 - HEADWALL-TYPE 1: DWG NO. WSD/550/10
 - HEADWALL-TYPE 2: DWG NO. WSD/550/11
 - MINOR ACCESS ROADS, ACCESSWAYS, MEWS COURTS AND HOUSING SQUARES: DWG NO. WSD/900/01
 - STRAIGHT/TRANSITION KERBS: DWG NO. WSD_HS_02
 - TACTILE PAVING: DWG NO. WSD_HS_04
 - VEHICULAR CROSSING: DWG NO. WSD_HS_04
 - ROAD GULLY: DWG NO. WSD_HS_03
 - CARRIAGEWAY/VEHICULAR CROSSING/TACTILE PAVING CROSSING/FOOTWAY CONSTRUCTION: DWG NO. WSD_HS_01

C01	DRAWING STATUS REVISED	TV	TA	11.11.24
Rev	Description	Drn	Chk	Date
REVISIONS				
Preliminary Issue	✓	Submitted for S104		
Planning Issue		Issued for Tender	✓	
Submitted for S38		Issued for Construction		
Submitted for S278		As Built		
DRAWING STATUS				



FINCHWOOD PARK
PARCEL 9

DRAWING TITLE

WOKINGHAM STANDARD DETAILS
SHEET 2 OF 2

DATE	DRAWN	CHECKED	SCALE
SEP' 2024	TV	TA	NTS @A1
DRAWING NO.		REV	SAB. PROJECT NO.
H8686-SMA-XX-XX-DR-CE-300174		C01	6860

© This drawing is the copyright of Stuart Michael Associates Limited. It may not be reproduced or amended without the written approval of Stuart Michael Associates.