



SECTION A–A

CHAINAGE	0.000	2.400	2.700	3.700	4.000	6.222	7.000	7.100	8.401	10.000
PROPOSED GROUND	58.55	58.55	58.55	58.40	58.40					
EXISTING GROUND						58.50	58.53	58.55	58.58	

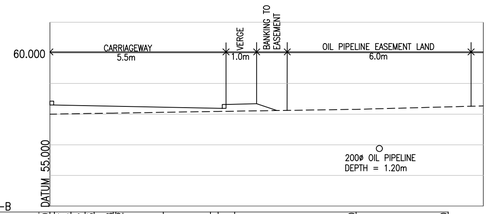


SECTION B–B

CHAINAGE	0.000	0.144	0.686	1.147	1.453	2.068	2.152	3.701	5.241	5.797	6.032	10.000	13.000
PROPOSED GROUND	58.09	58.09	57.98	57.98	58.00	58.02		58.06	58.10		58.12		
EXISTING GROUND	57.794						57.828			57.863		57.951	57.994

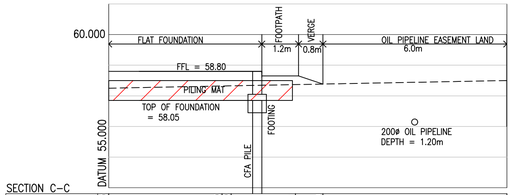

SECTION C–C


CHAINAGE	0.000	2.700	4.000	6.100	7.000	13.000
PROPOSED GROUND	58.80	58.80	58.80	58.65	58.38	
EXISTING GROUND	58.30					58.40

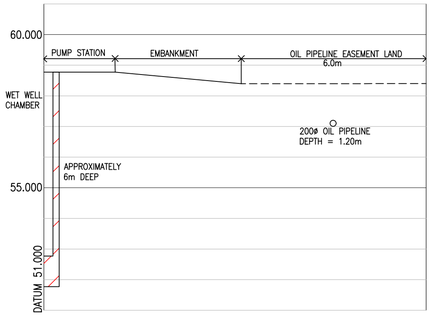

SECTION D–D

CHAINAGE	0.000	5.217	6.017	6.480	12.480
PROPOSED GROUND	58.75	58.51	58.43	58.40	58.40
EXISTING GROUND			58.40		58.40

CROSS SECTIONS – SCALE 1:100V 100H

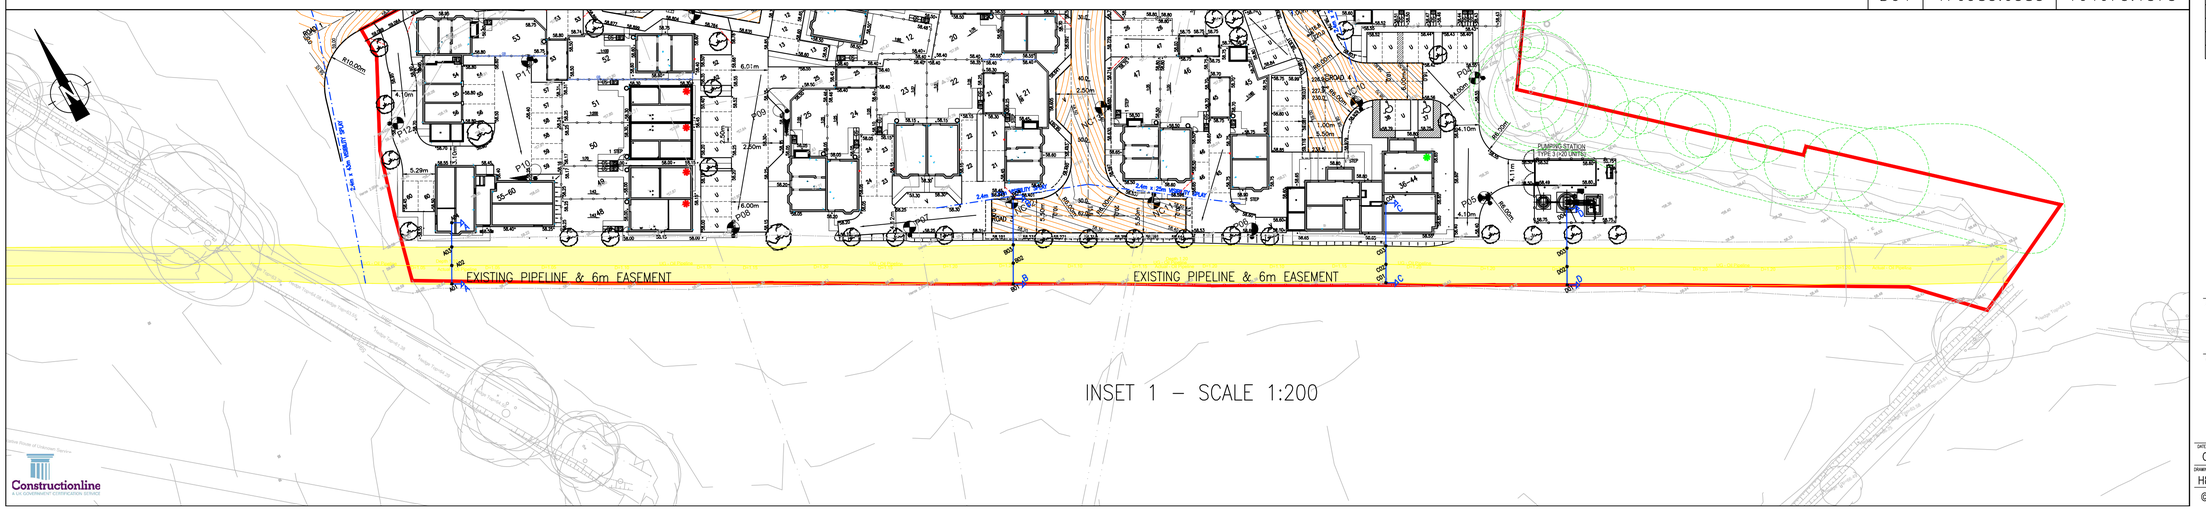

INSET 1 – SCALE 1:200

NOTES

1. DO NOT SCALE FROM THIS DRAWING
2. ALL DIMENSIONS SHOWN ARE IN METRES UNLESS OTHERWISE STATED
3. THIS DRAWING SHALL BE READ IN CONJUNCTION WITH ALL RELEVANT SCHEME DRAWINGS AND SPECIFICATIONS

KEY

A
SECTION LINE
A

Cross Section Setting Out		
NO.	Position X	Position Y
A01	476817.6239	164748.7108
A02	476819.0481	164751.3645
A03	476820.4794	164754.0312
A04	476822.3639	164757.5161
B01	476898.2730	164705.1960
B02	476899.8774	164708.1824
B03	476901.2995	164710.8182
B04	476904.8877	164717.5025
C01	476951.9081	164676.4888
C02	476953.3278	164679.1322
C03	476954.7476	164681.7757
C04	476958.0700	164687.9356
D01	476977.7952	164662.1237
D02	476979.1758	164664.7877
D03	476980.5947	164667.4309
D04	476983.6585	164673.1375

KEY PLAN



C01	DRAWING STATUS REVISED	TV	TA	11.11.24
Rev	Description	Drn	Chk	Date

REVISIONS

Preliminary Issue	✓	Submitted for S104	
Planning Issue		Issued for Tender	
Submitted for S38		Issued for Construction	
Submitted for S278		As Built	

DRAWING STATUS

STUART MICHAEL ASSOCIATES
CONSULTING ENGINEERS
Stuart Michael Associates Ltd
Coombe House, Coombe Square, Thatcham, Berkshire RG19 4JF
T: 01635 867 711 e: mail@stuartmichael.co.uk
F: 01635 861 715 w: www.stuartmichael.co.uk

DAVID WILSON HOMES
WHERE QUALITY LIVES
BARRATT HOMES

JOB TITLE
FINCHWOOD PARK PARCEL 7, 8 AND 9

DRAWING TITLE
OIL PIPELINE CROSS SECTIONS PARCEL 9

DATE	DRAWN	CHECKED	SCALE
OCT 2024	TV	TA	AS SHOWN @A1

DRAWING No. H8686-SMA-XX-XX-DR-CE-300180 REV C01 SMA PROJECT No. 6860

© This drawing is the copyright of Stuart Michael Associates Limited. It may not be reproduced or amended without the written approval of Stuart Michael Associates

Constructionline