


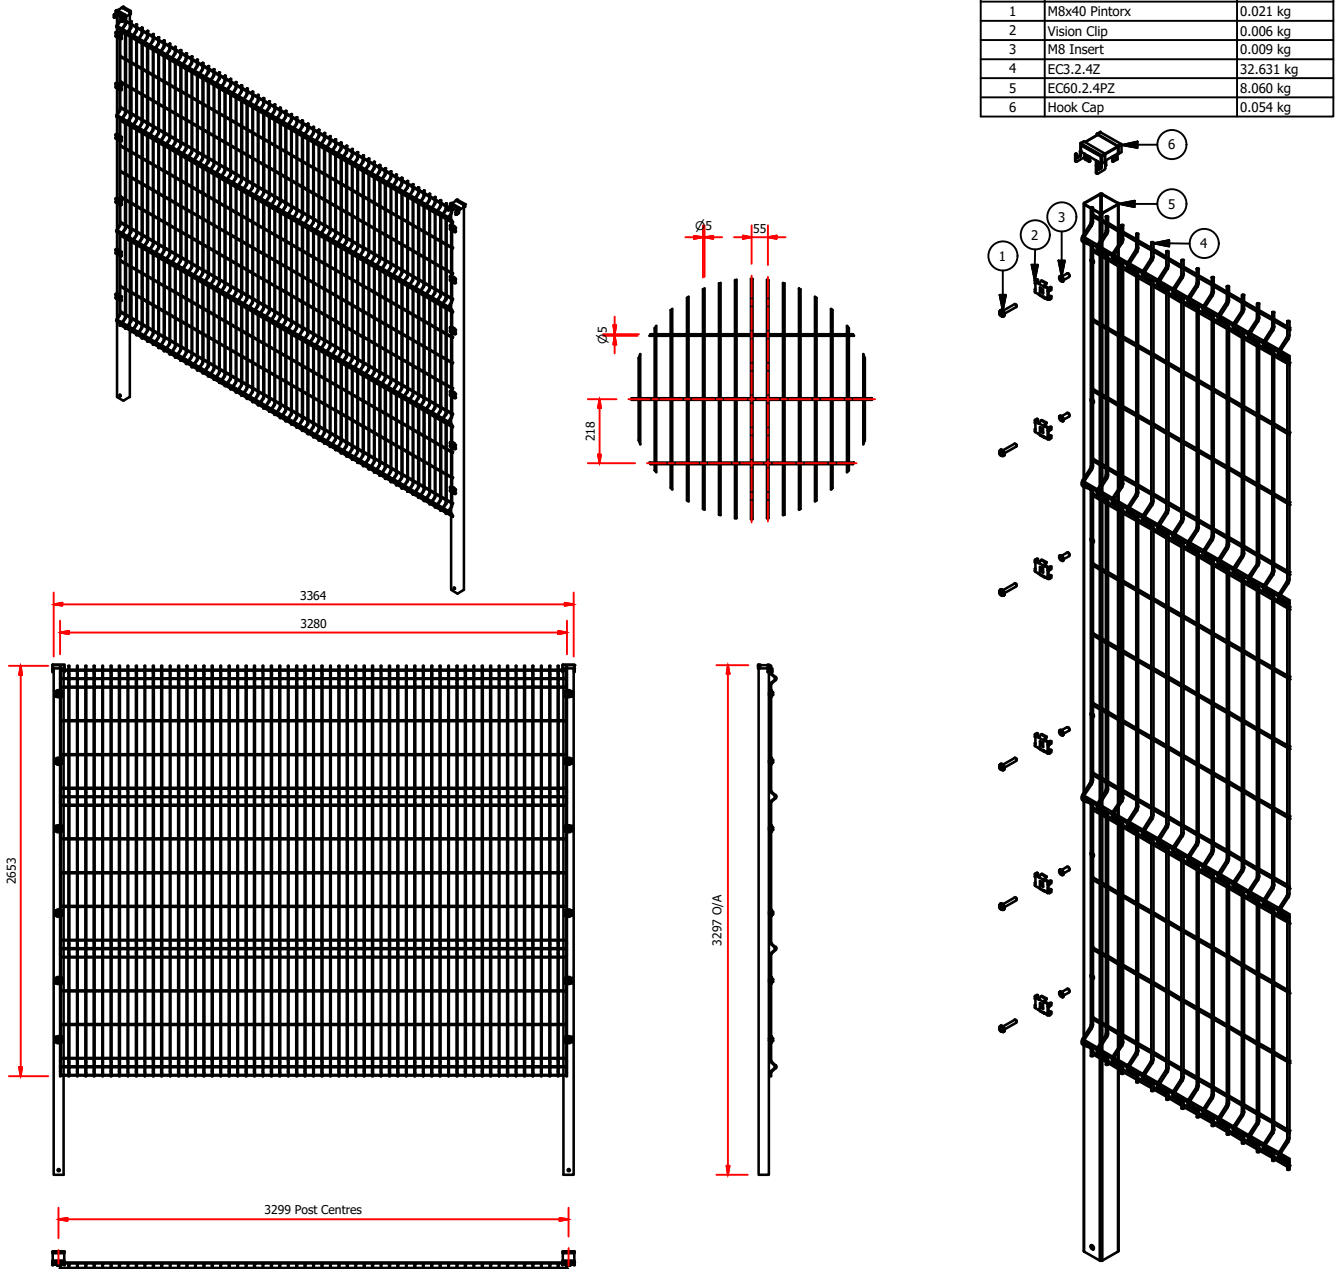

Elevation & Section
SCALE 1:50@A3

Specification
2.4 m high PRO V
Mesh Fencing

Hot Dip Galvanised
and powder coated -
Colour Black (RAL
9005)



Property Services,
Reading Enterprise Centre, Earley Gate,
Reading, RG6 6BU

Building

T001
Gateway Building

Project

Property Services
Perimter Fence

Title

Proposed Elevations

Drawn

CAD/ES

Date

April 2026

Job Number

Scale

As shown@A3

Building No.

Code

Drawing No.

Rev.

T999

B

633