
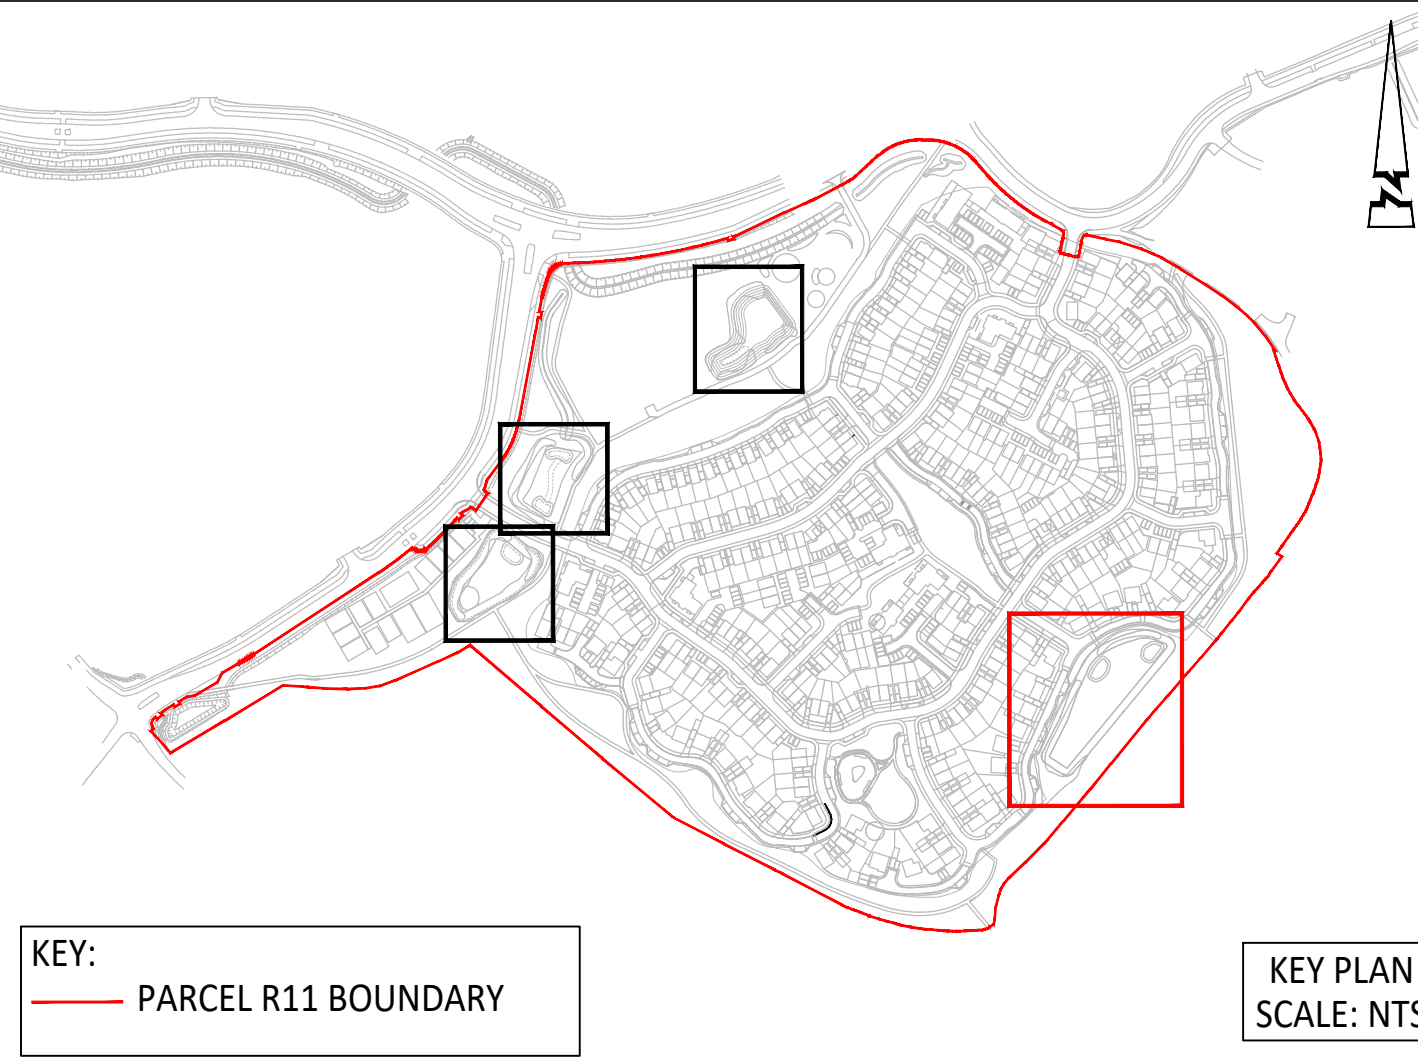
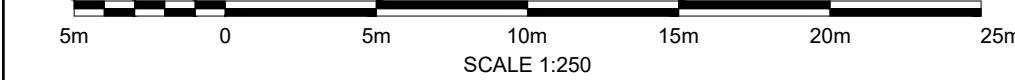
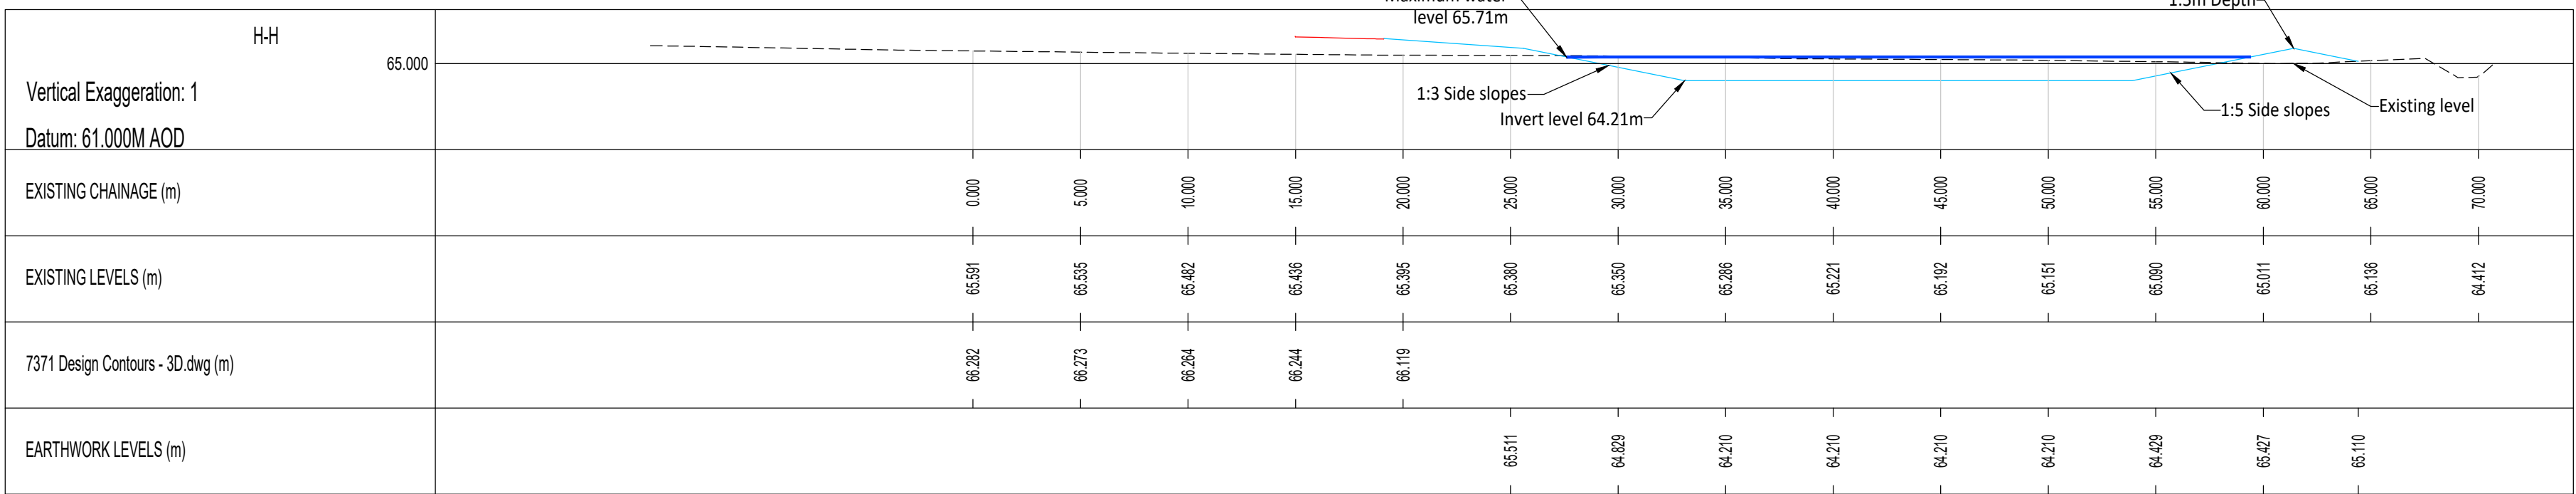
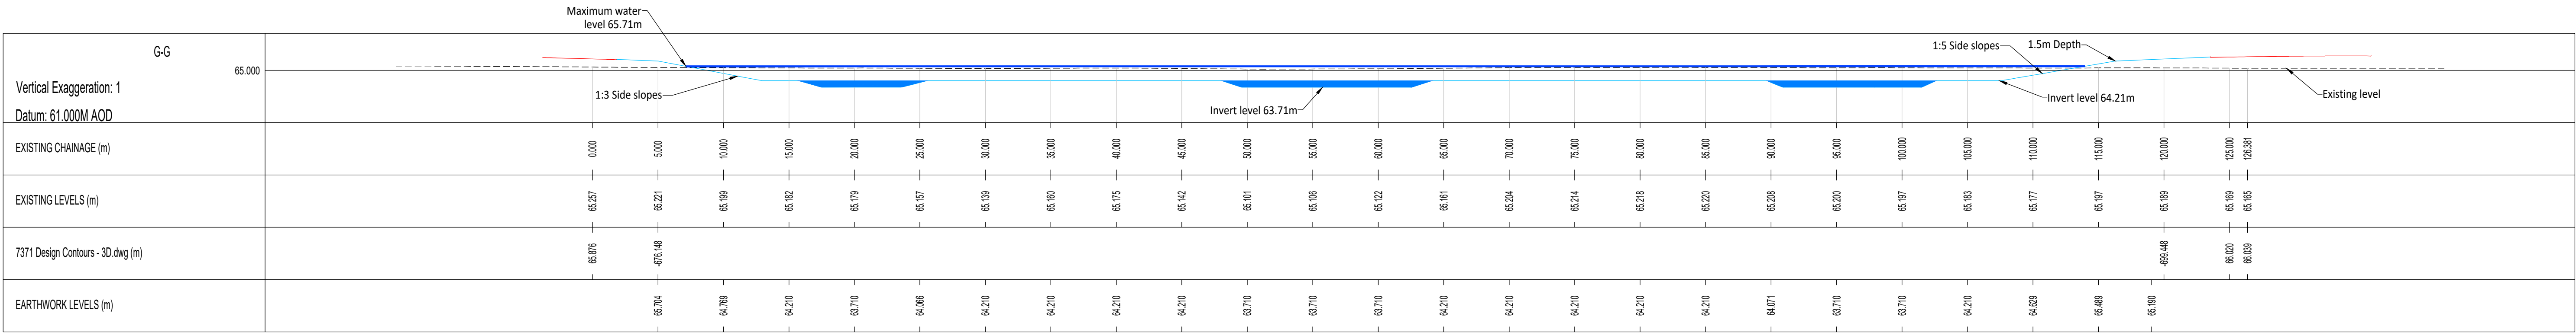


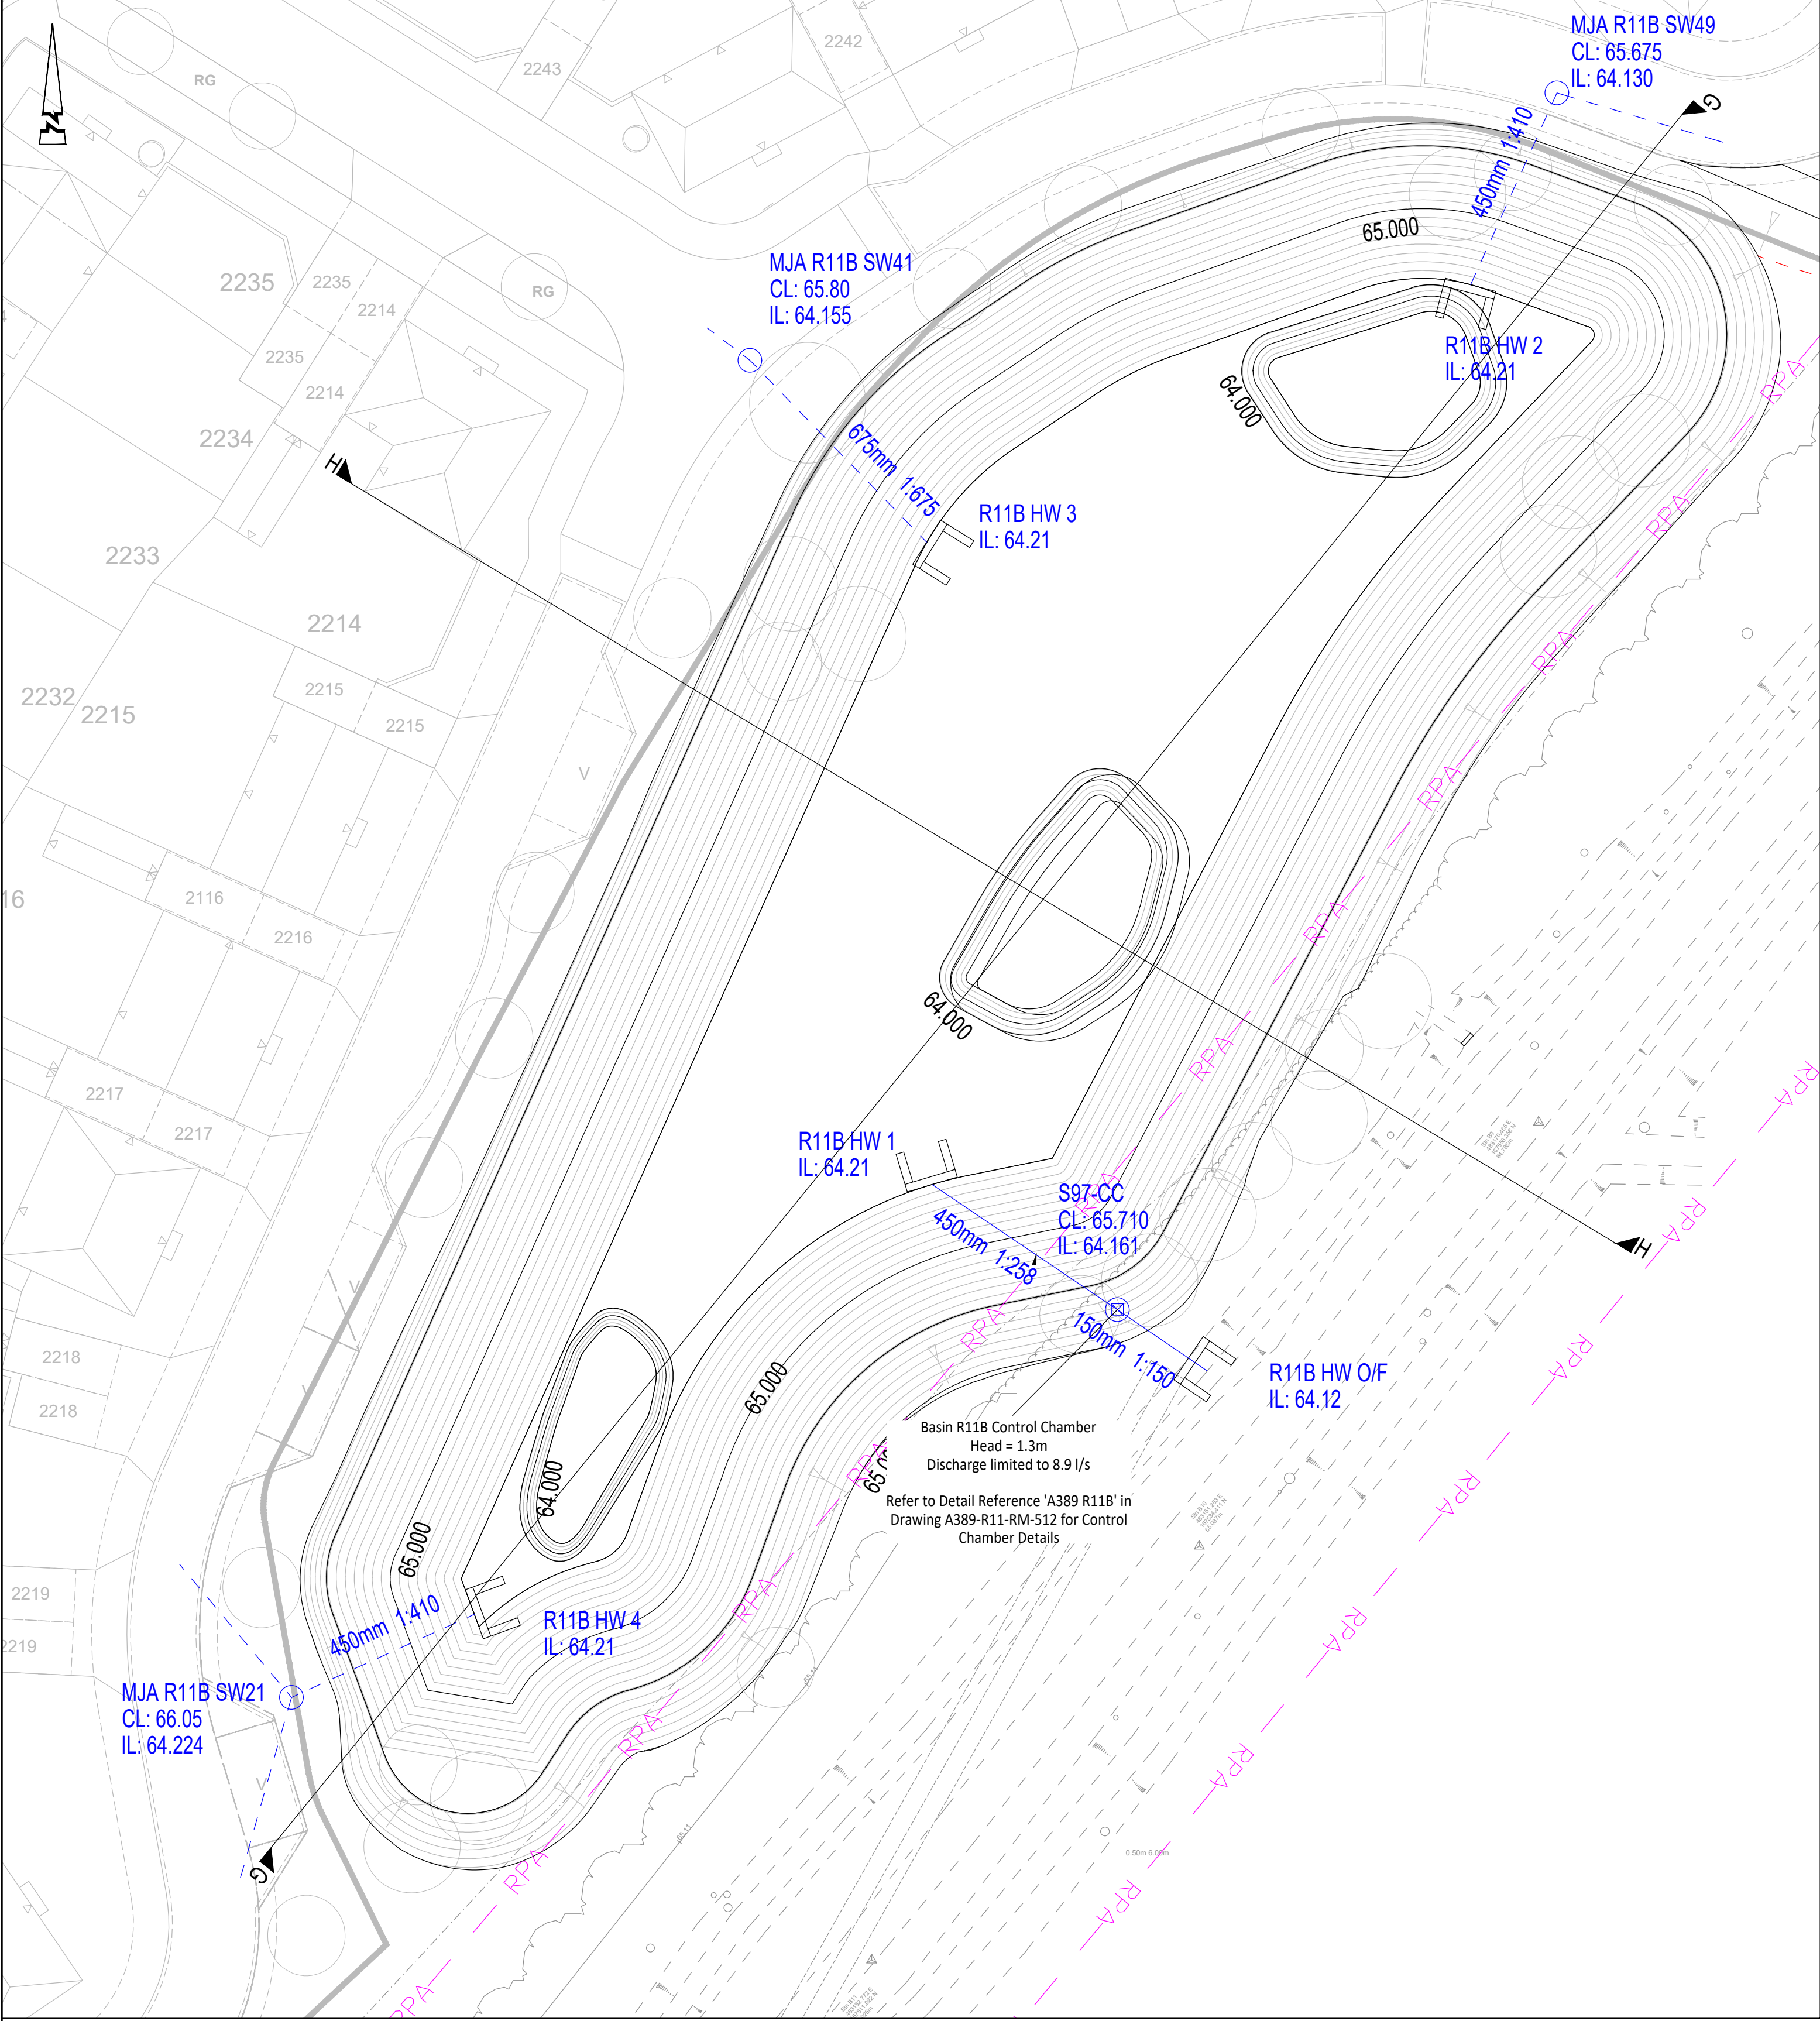

- © ABLEY LETTCHFORD PARTNERSHIP LTD.
This drawing should not be reproduced without consent.
- GENERAL NOTES:
- Do not scale.
 - This drawing is to be read in conjunction with and checked against all other drawings, Engineering details, Specification and any structural, Geotechnical or other specialist document provided.
 - The proposed works on this drawing could impact on existing services/ statutory undertakers' apparatus, therefore the contractor should check the position of existing services on site prior to starting work.
 - Any anomaly or contradiction between any of the above is to be reported to the Engineer.
- GENERAL KEY:
- Major contour (1000mm interval)
 - Minor contour (100mm interval)
- DRAINAGE KEY:
- Proposed headwall
 - Surface water pipe
 - Surface water chamber
 - Flow control chamber
 - Surface water backdrop
 - Gully and connection
 - Foul water pipe
 - Foul water chamber
- SECTIONS KEY:
- Existing ground levels
 - Proposed Centreline Profile
 - Basin levels
 - Permanent water level
 - Max water level
- FOLLOWING INSTALLATION OF HEADWALLS
PUDDLE CLAY LAYERS TO BE EXTENDED AND
WELL COMPACTED AGAINST HEADWALL UNITS
TO ENSURE ADEQUATE SEAL IS PROVIDED

A		B3.25		First Issue		JJS		RF	
Date		Description		Drawn		Checked		Reviewed	
3 Tealgate, Charnham Park Hungerford, Berkshire RG17 0YT www.alpce.co.uk Tel: 01488 684390									
Client KIER PROPERTY DEVELOPMENTS LIMITED									
Project SOUTH WOKINGHAM SDL PHASE 2B R11 RESERVED MATTERS APPLICATION									
Title BASIN SECTIONS SHEET 2									
Status									
Scale 1:250 @ A0									
Date MARCH 2025									
Drawn JJS									
Checked RF									
Drawing No. A389-R11-RM-152									
Revision A									