© ABLEY LETCHFORD PARTNERSHIP LTD.
This drawing should not be reproduced without consent.

GENERAL NOTES:

1. Do not scale.
2. This drawing is to be read in conjunction with and checked against all other drawings, Engineering details, Specification and any structural, Geotechnical or other specialist document provided.
3. The proposed works on this drawing could impact on existing services/ statutory undertakers apparatus, therefore the contractor should check the position of existing services on site prior to starting work.
4. Any anomaly or contradiction between any of the above is to be reported to the Engineer.

GENERAL KEY:

- Tree root protection area
- Proposed embankment - no steeper than 1:3 slopes
- 65.000 Link Road Back of Cycleway Levels
- × 106.20 Proposed Spot Levels
- 63.94 Existing Levels

CARRIAGEWAY KEY:


- 200.0 Alignment chainage
- Major contour (250mm interval)
- Minor contour (50mm interval)
- 65.000 Back of footway levels

BASIN AND SWALE KEY:

- Major contour (1000mm interval)
- Minor contour (100mm interval)

LANDSCAPED FOOTPATHS KEY:

- Major contour (250mm interval)
- Minor contour (50mm interval)
- 65.000 Footpath channel levels

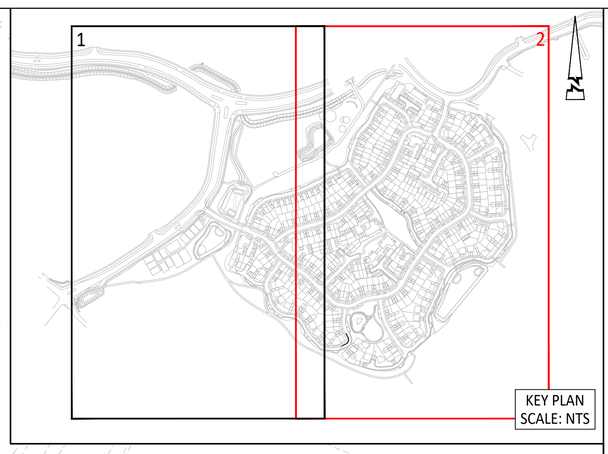

Footpath to tie into existing path

Refer to R10-R14 Link Road Series for Additional Information

Terraced Edge to create informal seating and access during dry conditions to create additional space for informal recreation

Footpath to tie into existing path

Footpath to tie into existing path

FOR ENGINEERING DETAILS WITHIN THE DEVELOPMENT REFER TO MJA DRAWINGS

1:3 Basin Embankment

Basin R11B
1.5m Depth
Top of Basin Level = 65.71m
Invert Level = 64.21m
1 in 5 Slopes (1 in 3 Towards Development)
400mm Freeboard

Refer to drawing *A389-R11-RM-152* for more information.

1:5 Basin Embankment

1:5 Basin Embankment

FOR CONTINUATION SEE SHEET 1

10m 0 10m 20m 30m 40m 50m
SCALE 1:500

Rev	Date	Description	Drawn	Checked
A	03.25	FIRST ISSUE	JJS	RF

ABLEY LETCHFORD PARTNERSHIP
Consulting Engineers
3 Tealgate, Charnham Park
Hungerford, Berkshire RG17 0YT
www.alpce.co.uk Tel: 01488 684390

Client
KIER PROPERTY DEVELOPMENTS LIMITED

Project
SOUTH WOKINGHAM SDL PHASE 2B R11 RESERVED MATTERS APPLICATION

Title
PROPOSED LEVELS AND CONTOURS SHEET 2

Status

Scale	Date	Drawn	Checked
1:500 @ A0	MARCH 2025	JJS	RF

Drawing No: A389-R11-RM-402
Revision: A