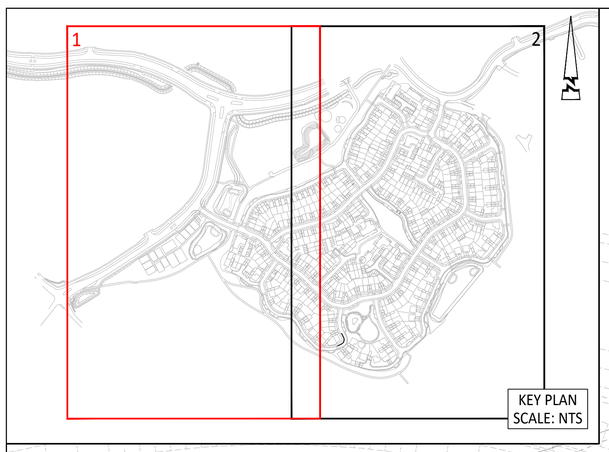


© ABLEY LETCHFORD PARTNERSHIP LTD.
This drawing should not be reproduced without consent.

MATERIAL NOTES:

1. Do not scale.
2. This drawing is to be read in conjunction with and checked against all other drawings, Engineering details, Specification and any structural, Geotechnical or other specialist document provided.
3. Any anomaly or contradiction between any of the above is to be reported to the Engineer.
4. Path edging (EF) with 0mm upstand to be laid to rear of all footways, footpaths, parking courts and private/shared drives. Unless noted otherwise.
5. Contractor to allow for transition kerbs as required.

MATERIALS KEY:

For more information on construction details please refer to drawing no. A389-R11-RM-711 & A389-R11-RM-712.

- Adoptable Carriageway. Tarmacadam
- Adoptable Carriageway. Rumble Strip
- Adoptable Shared Surface. Block Paving. Charcoal
- Adoptable Shared Surface. Block Paving. Brindle
- Adoptable Footway. Tarmacadam
- Adoptable Cycleway. Tarmacadam
- Adopted Highway Verge. Grass Seeded/Landscaped
- Unadopted Tree Pits / Rain Gardens
- Breedon Gravel Path
- Breedon Gravel Path. No Dig Construction
- Adoptable Vehicular Crossover. Tarmacadam
- Allotment Access Road and Carpark. Tarmacadam
- End of Carriageway Step Down.
- Tactile paving. Buff coloured
- Proposed temporary embankment - no steeper than 1:3 slopes
- Combined field and pedestrian field gate
- Proposed Trees
- Half batter Kerb (HB2) laid with 125mm upstand
- Dropped Pedestrian Crossing with Bullnose kerb laid with 0mm upstand
- Dropped Vehicular Crossing
- Channel Kerb (CK) laid with 0mm upstand
- Footway Edging
- Timber Edging
- Transition between kerb types

Contractor to allow for transition kerbs where required and EF edgings at back of adopted footways

SWDR (BY WBC)

R175.0m
R181.00m
R6.0m
R30.0m
R37.5m
R24.5m
R32.0m
R6.0m

FOR DETAILS WITHIN THE DEVELOPMENT REFER TO MJA DRAWINGS

FOR CONTINUATION SEE SHEET 2

10m 0 10m 20m 30m 40m 50m
SCALE 1:500

Rev	Date	Description	Drawn	Checked
A	03.25	FIRST ISSUE	JJS	RF

ABLEY LETCHFORD PARTNERSHIP
Consulting Engineers
3 Tealgate, Charnham Park
Hungerford, Berkshire RG17 0YT
www.alpce.co.uk Tel: 01488 684390

Client
KIER PROPERTY DEVELOPMENTS LIMITED

Project
SOUTH WOKINGHAM SDL PHASE 2B R11 RESERVED MATTERS APPLICATION

Title
MATERIALS PLAN SHEET 1

Status

Scale	Date	Drawn	Checked
1:500 @ A0	MARCH 2025	JJS	RF

Drawing No	Revision
A389-R11-RM-701	A