

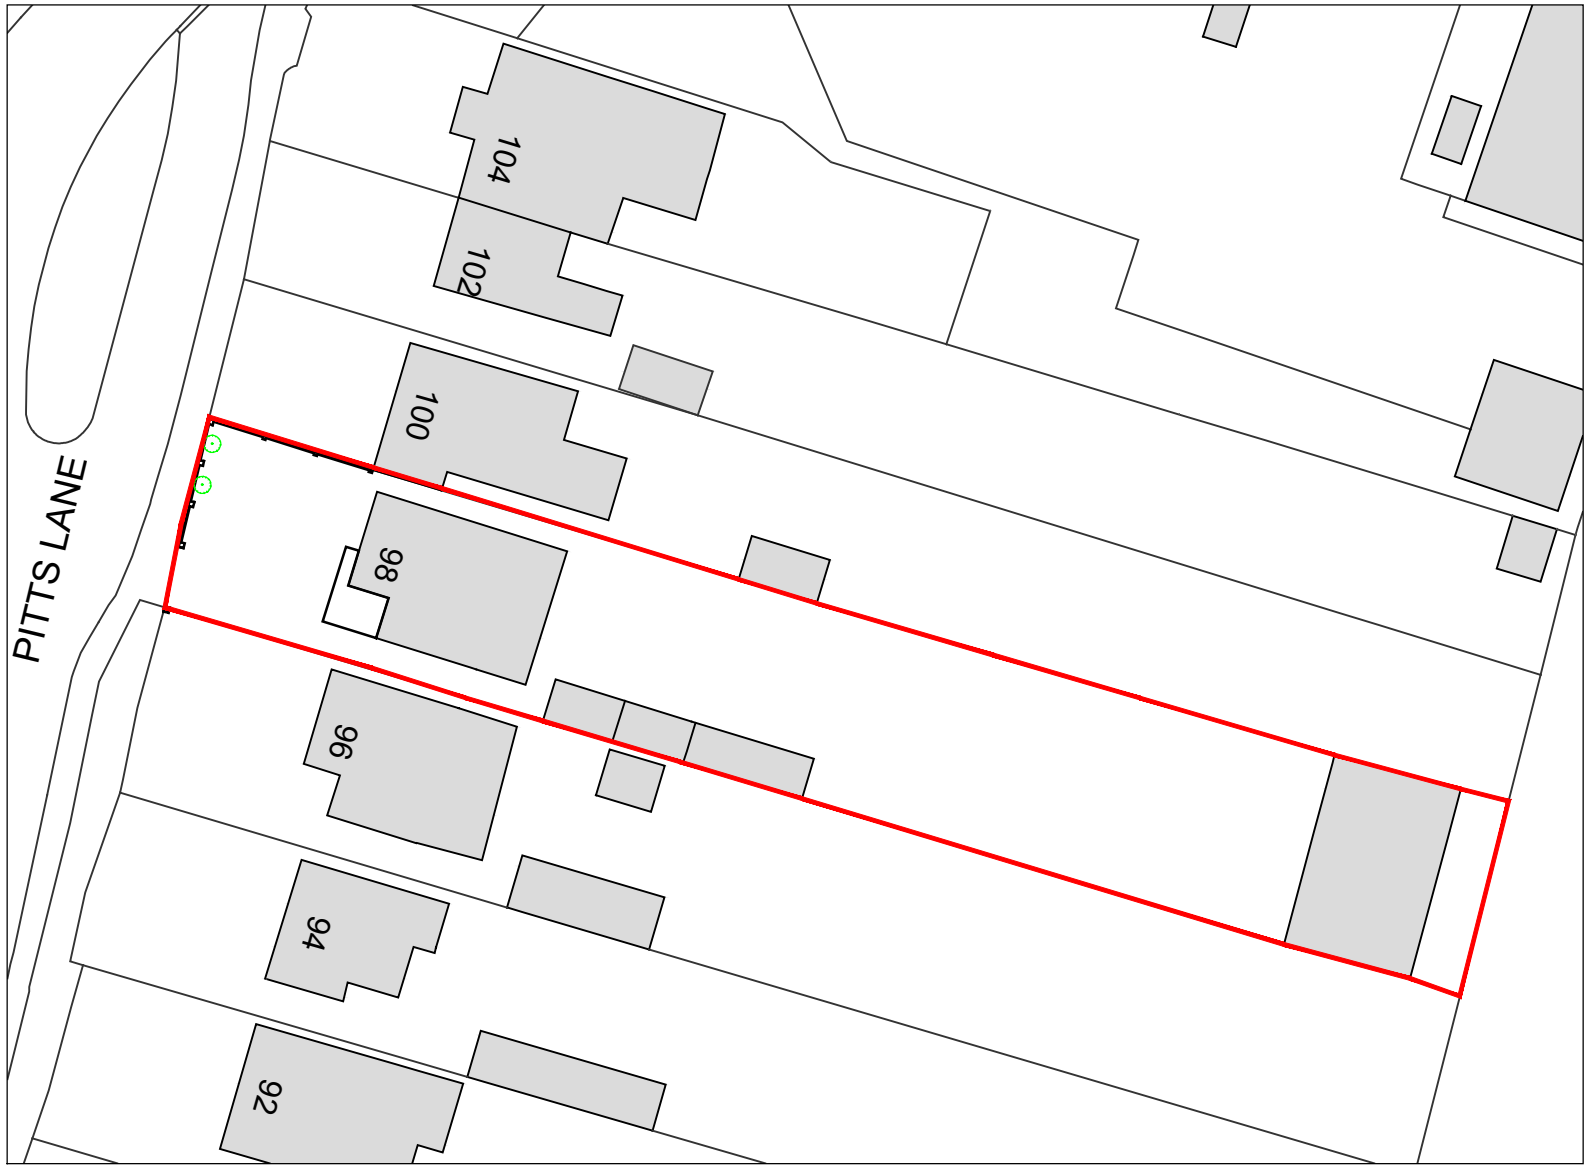



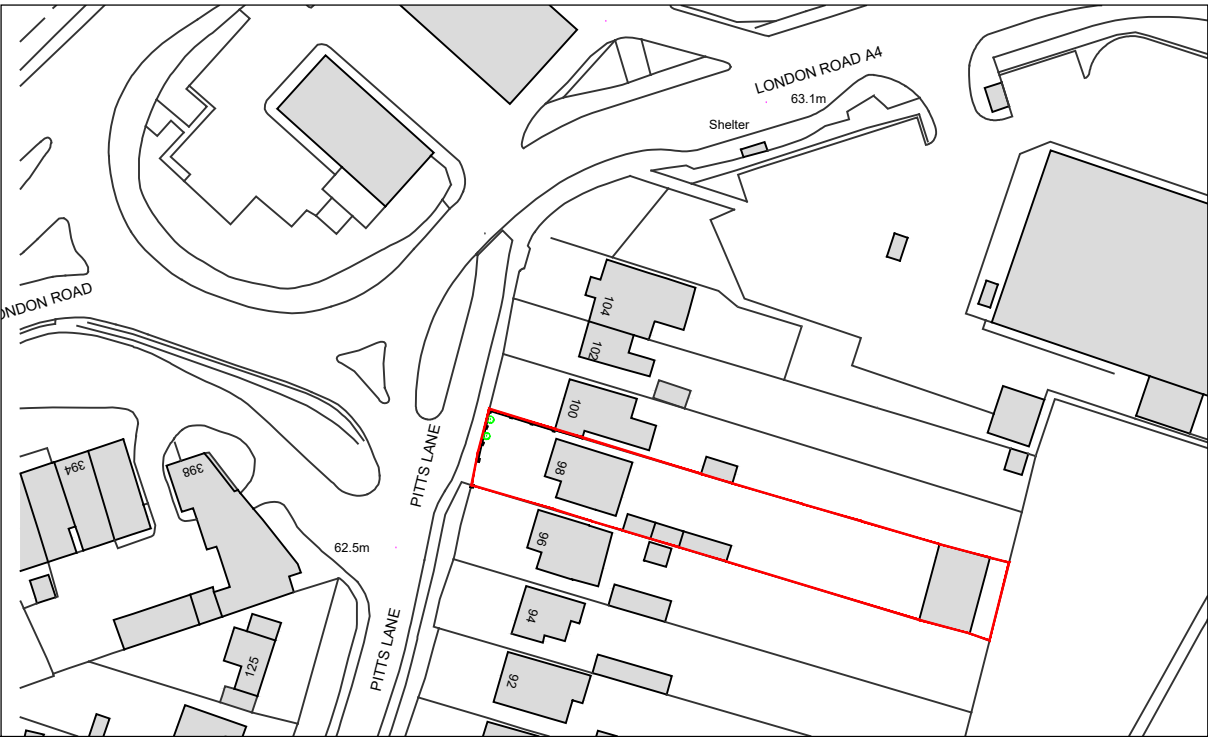


Ordnance Survey, (c) Crown Copyright 2025. All rights reserved. Licence number 100022432



Block Plan
scale 1:500

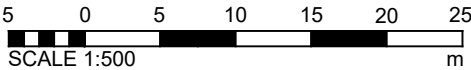

Location Plan
scale 1:1250

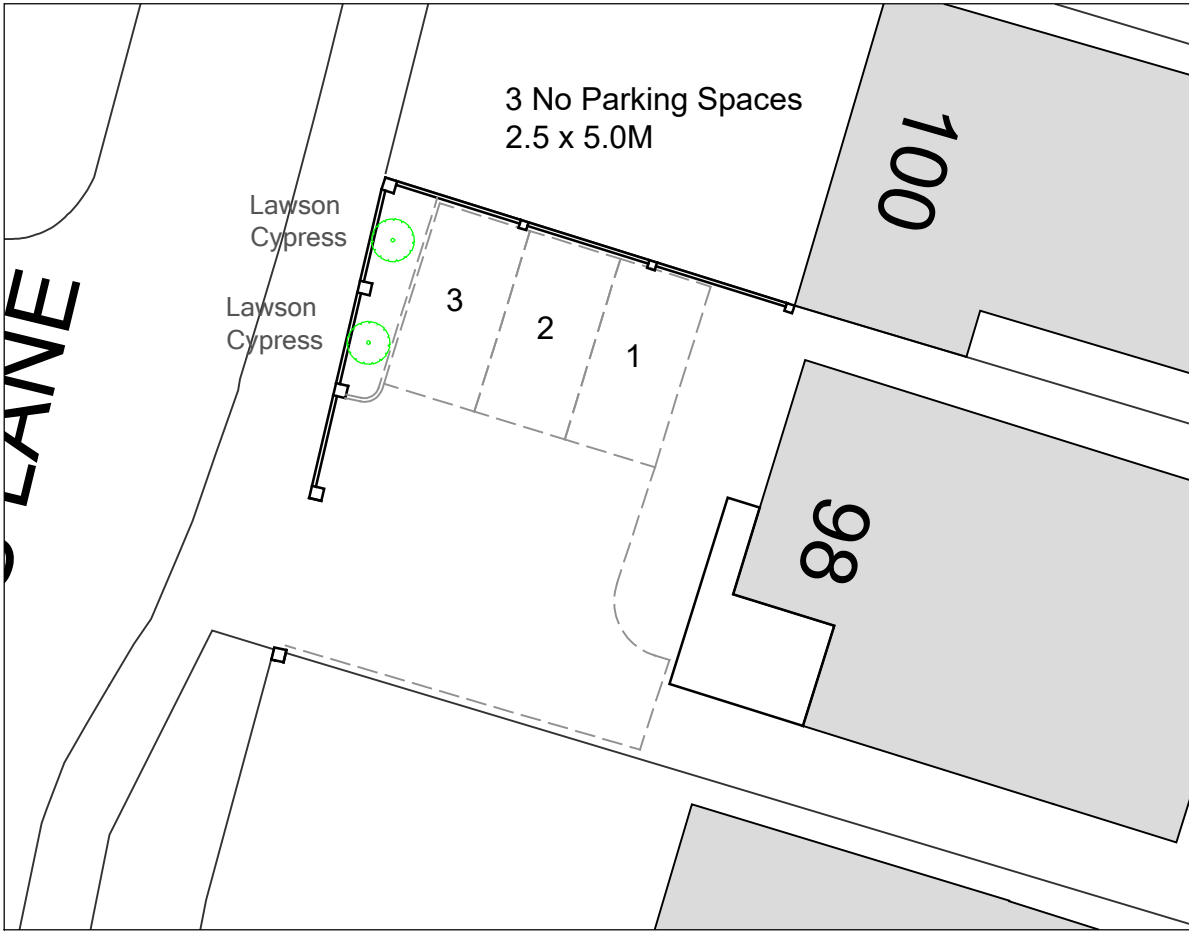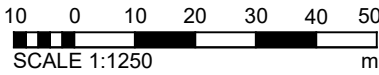

Parking Plan
scale 1:1200

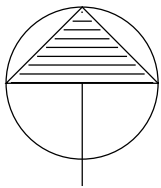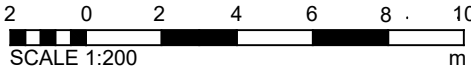

NORTH



Existing Wall and Parking Area



Chamaecyparis Lawsoniana
(Lawson Cypress Ellwoods Gold)

A 01.09.25 Planted area added at front to satisfy planning DT

REV	DATE	NOTES	BY
FOR ISSUE AS PLANNING APPLICATION			

David Tingle
Building Design & Surveying Services

17 Woodland Drive, Tilehurst, Reading
Berkshire, RG30 4RT.
T: 0118.9419311 M: 07711902344

Copyright © David Tingle Building Design (2003)

MR M.MEHMOOD
98 PITTS LANE, EARLEY
READING RG6 1BU

**PROPOSED TWO STOREY FRONT
PORCH EXTENSION AND PART
REAR GARAGE CONVERSION
LOCATION & BLOCK PLANS**

Scale: 1:1250 & 1:500 A3 Date: July 2025

Dwg No: **98PL.SP100** Rev: **A**