
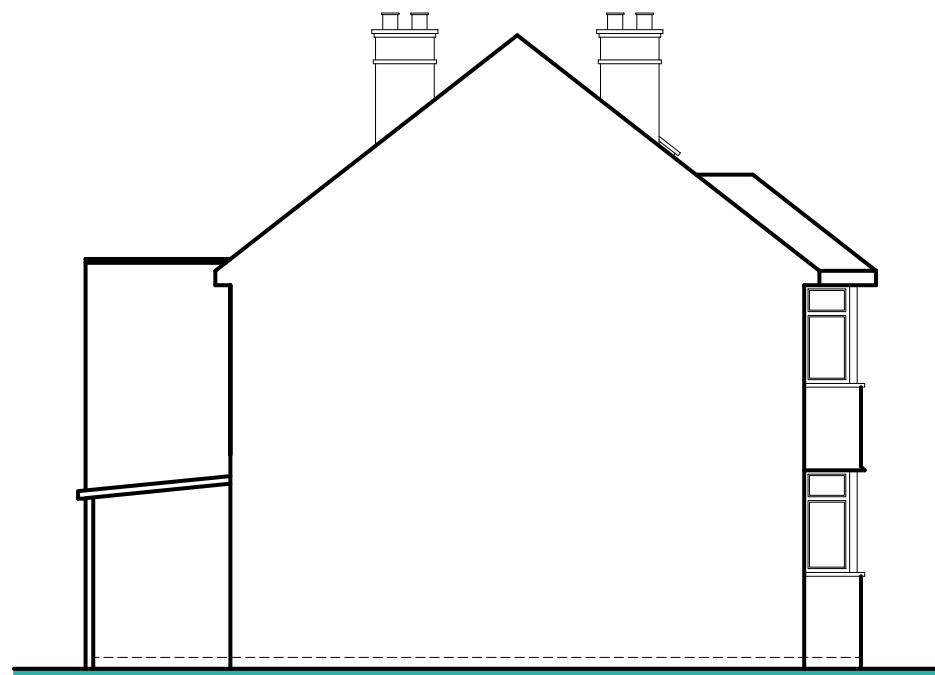
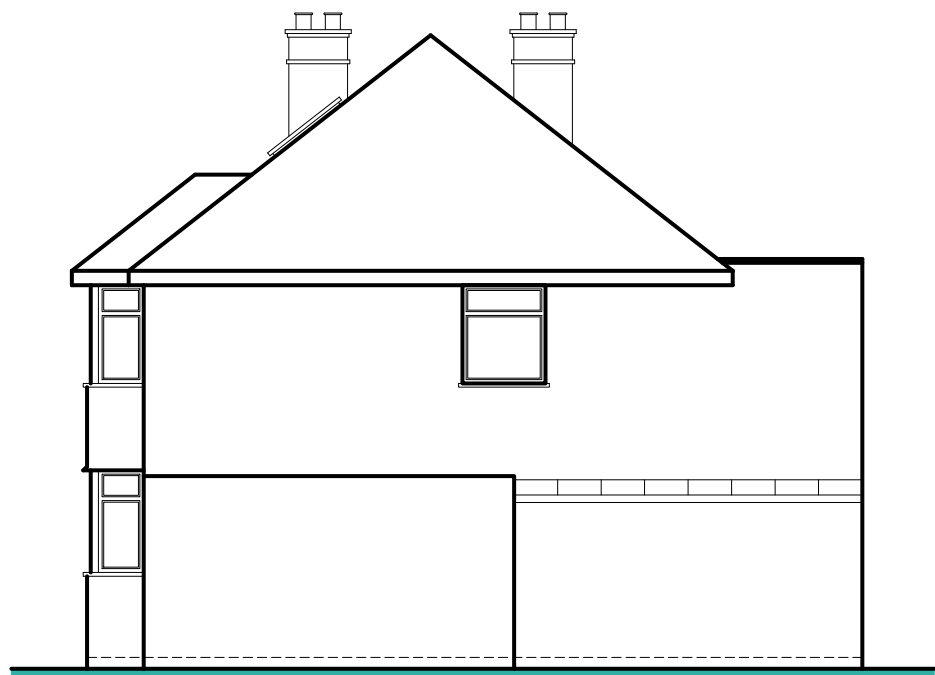
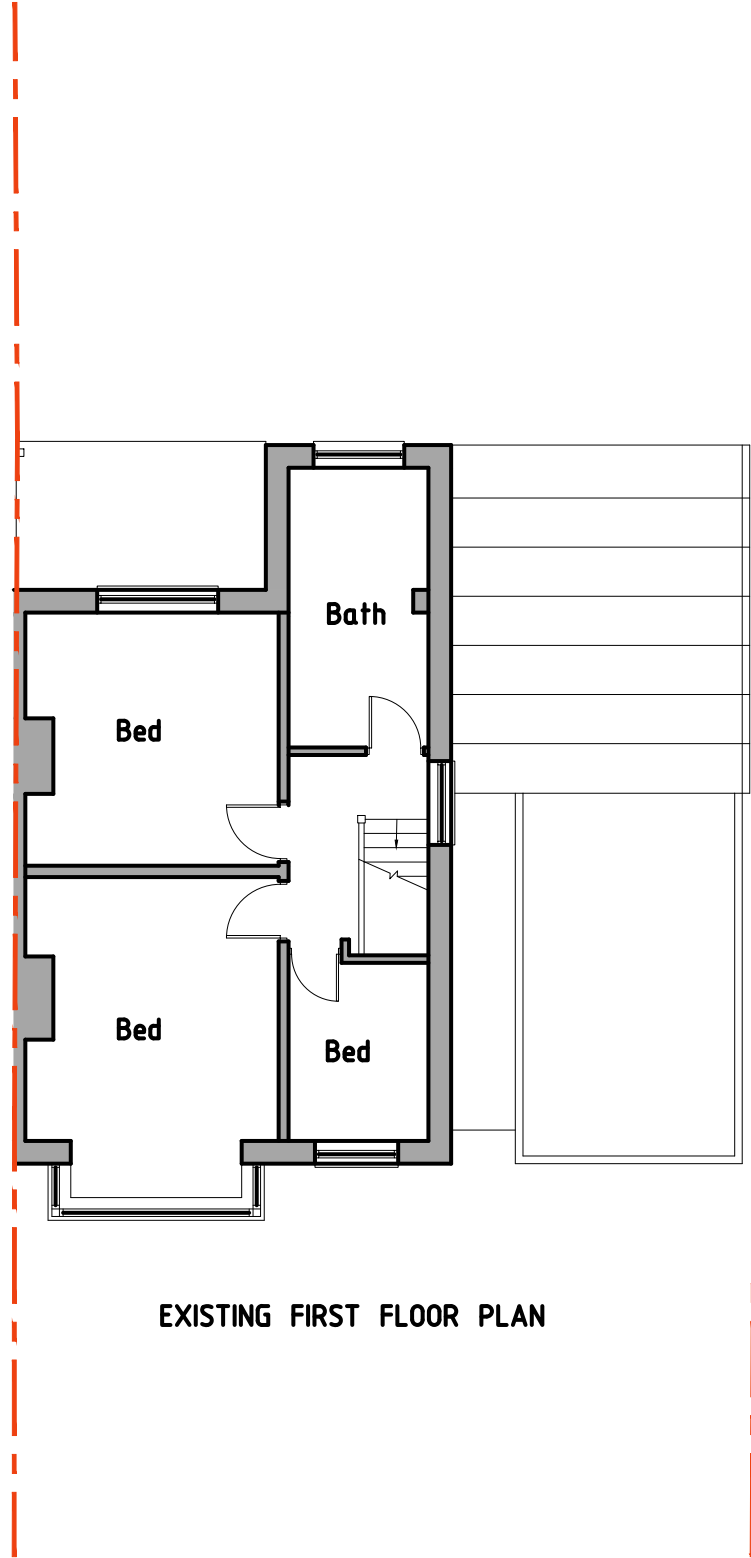
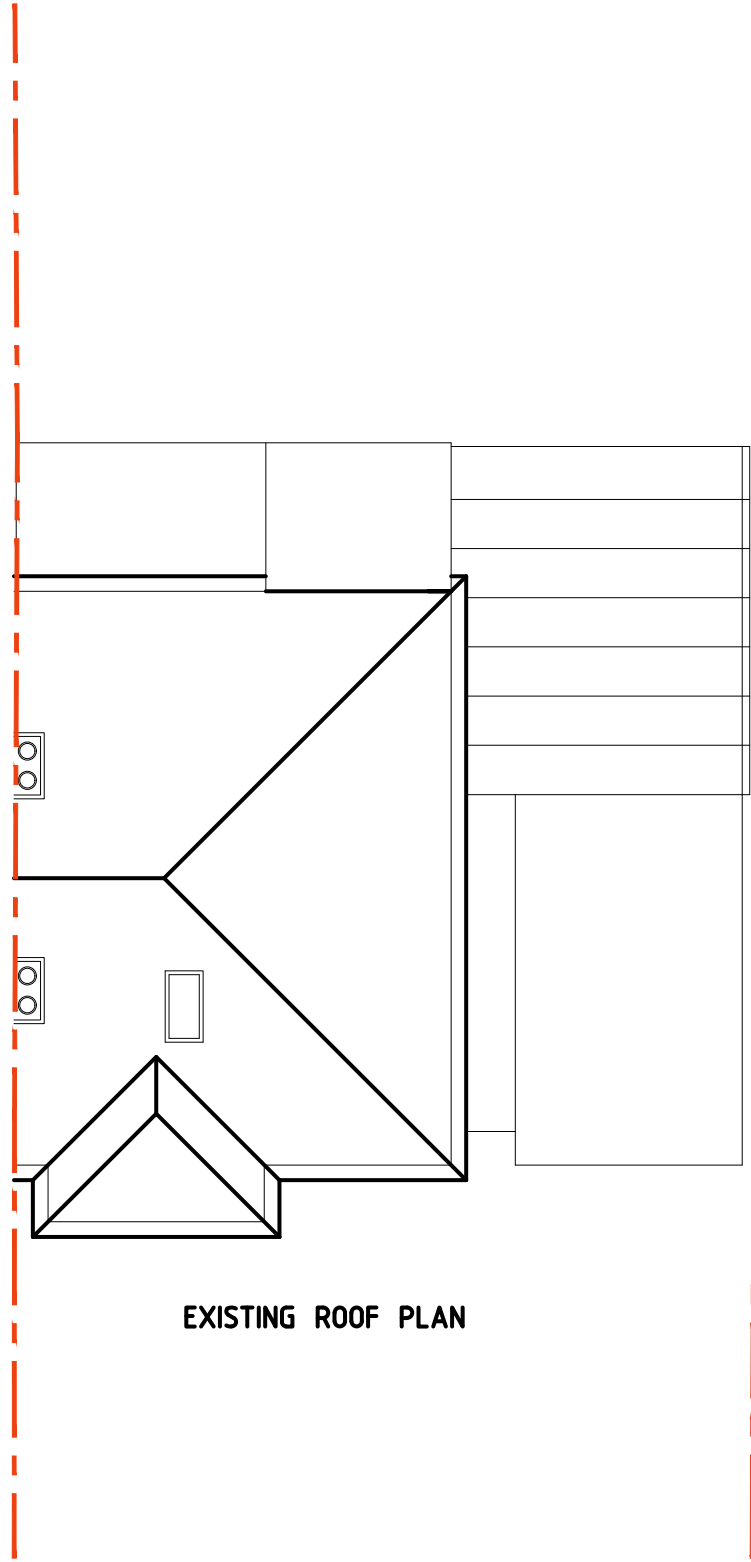


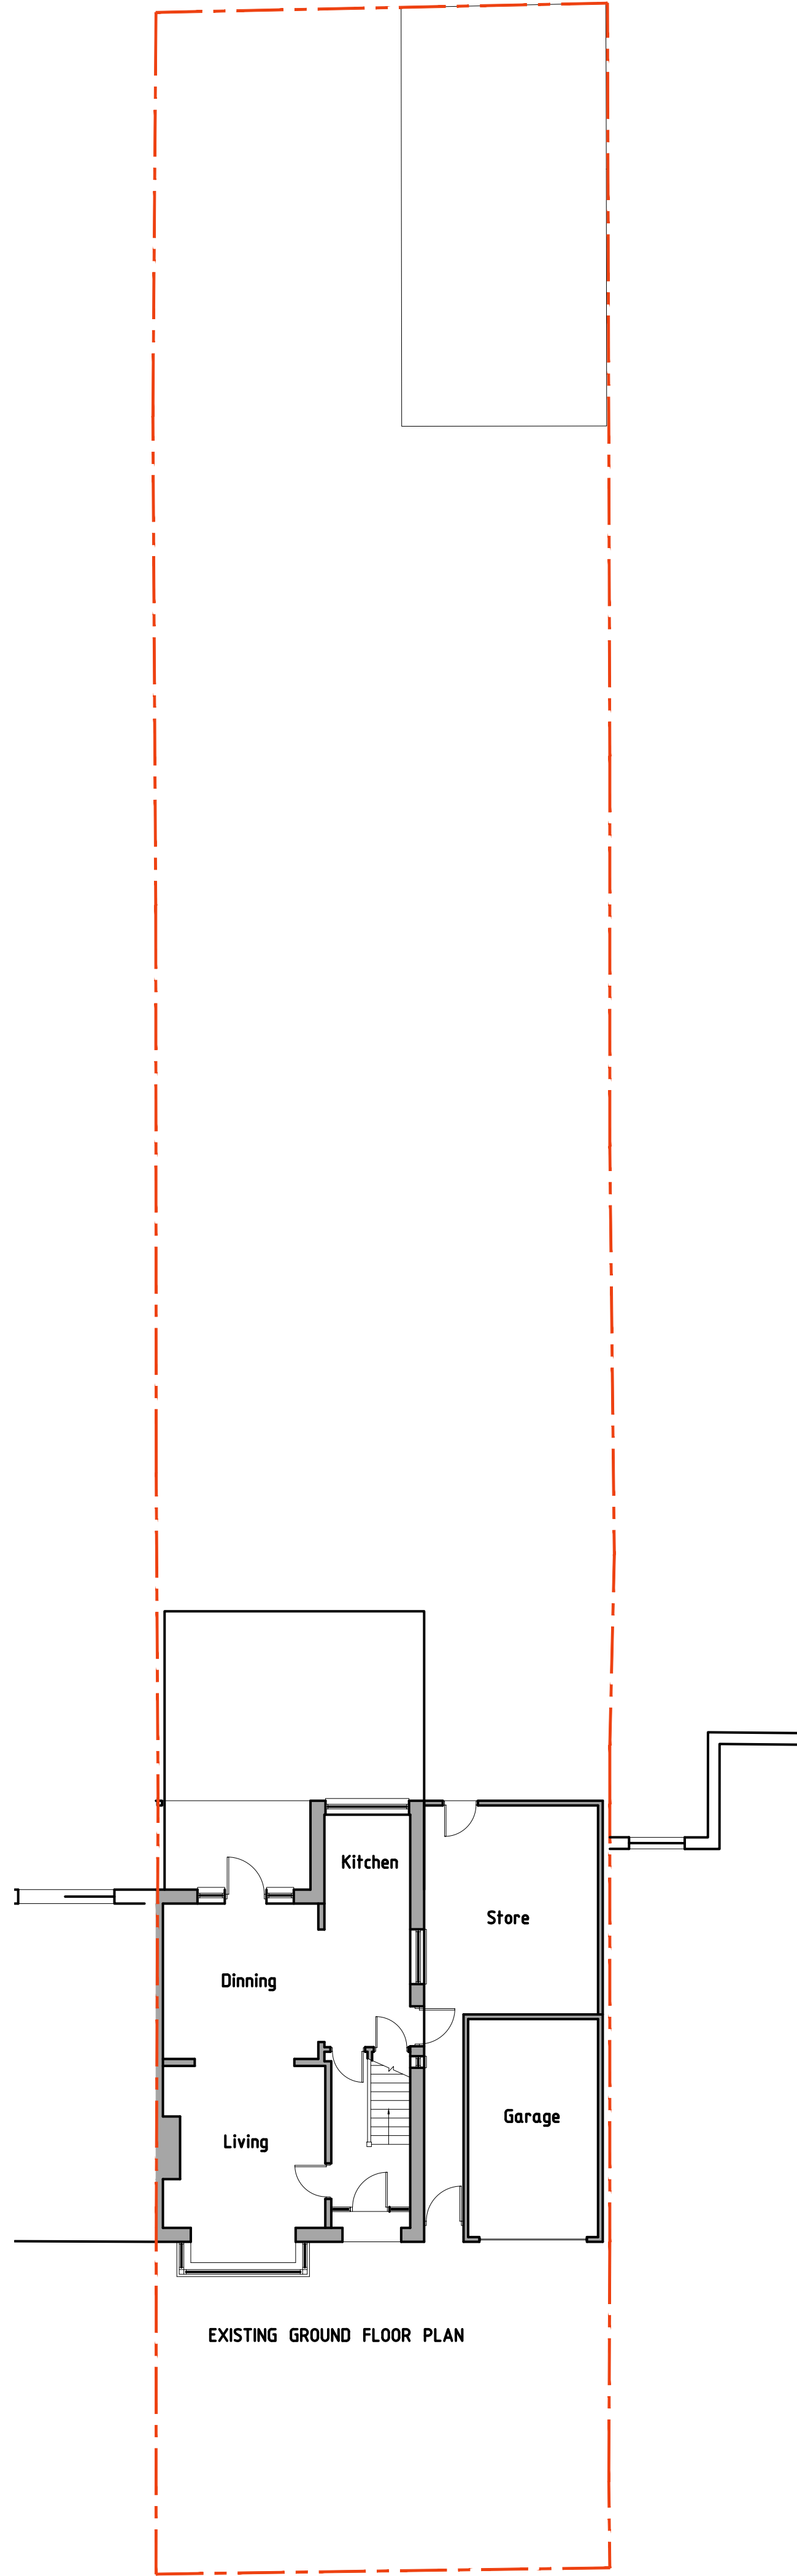

0 1:100 5m

PROJECT		REVISIONS		SHEET TITLE		DRAWING PRODUCED BY	
Proposed part single part two storey side and rear extensions , front porch and loft conversion including dormer windows .				EXISTING DRAWINGS		Drawing produced by A W Architecture	
377 Old Whitley Wood Lane, Reading RG2 8PY				PROJECT NO: p1/01		Contact: 07934 906660 ahd@jawaarchitecture.co.uk	
SCALE 1:100@A1		DATE 20/03/2025		DEALT AW		CHECKED AW	