
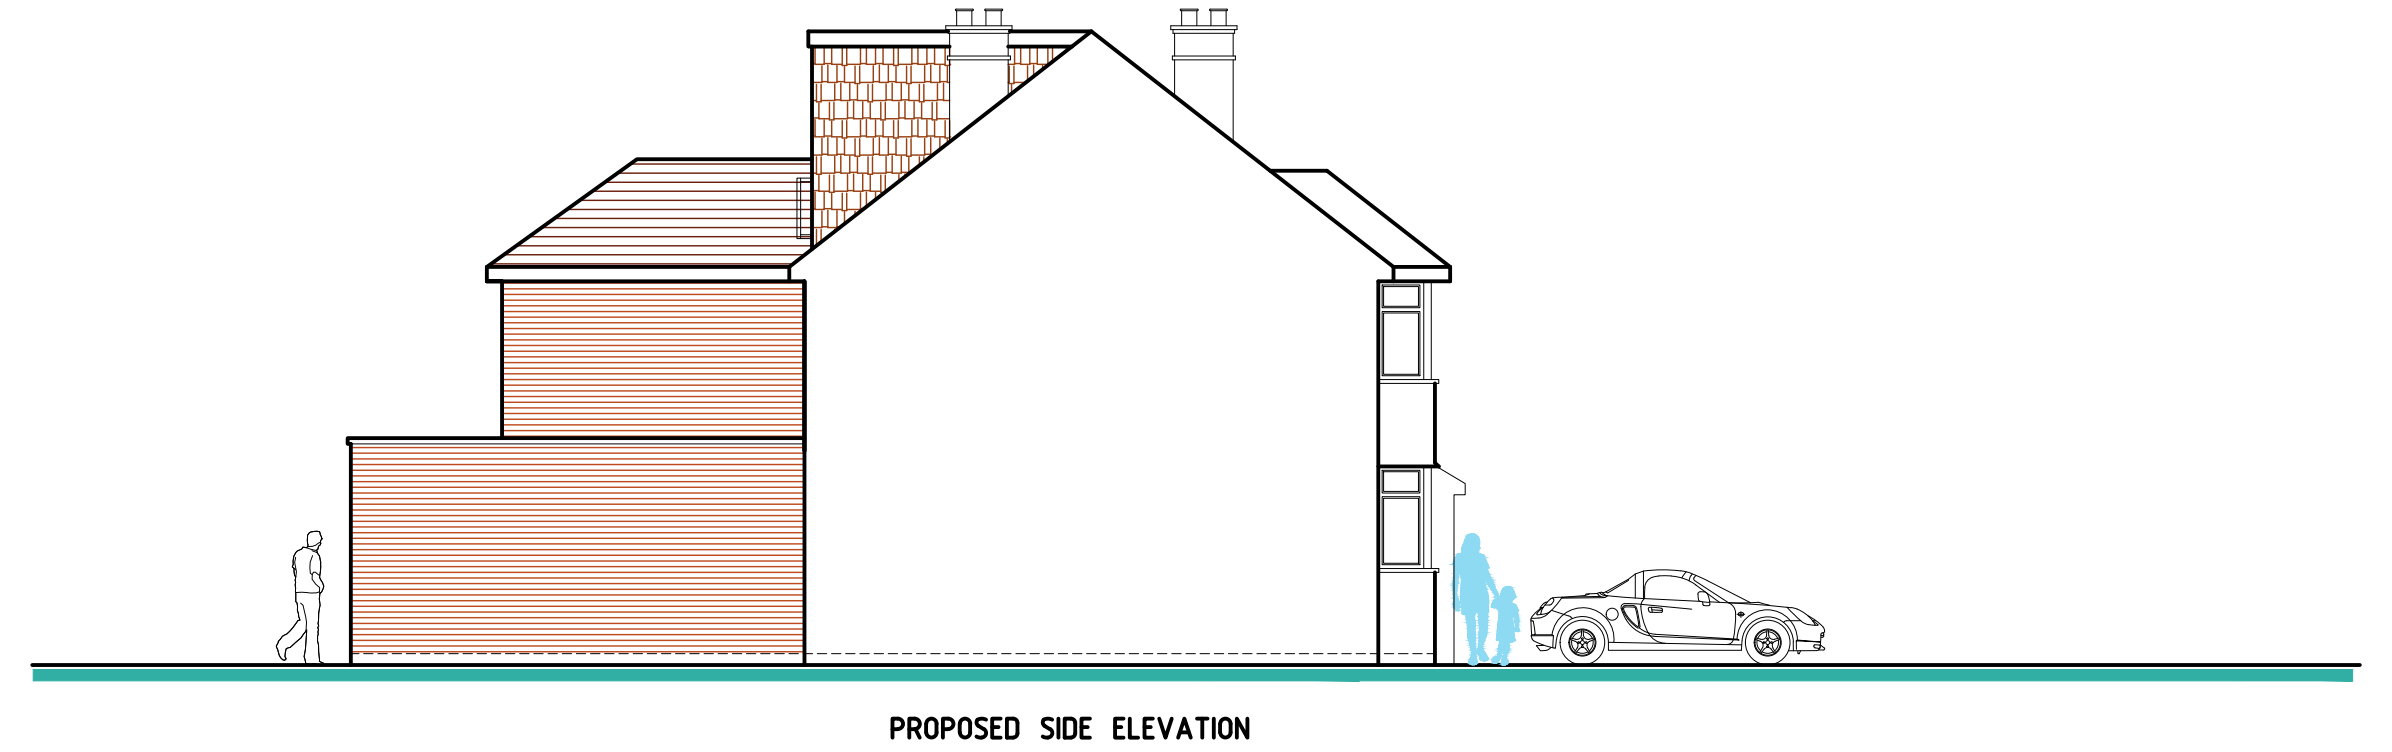
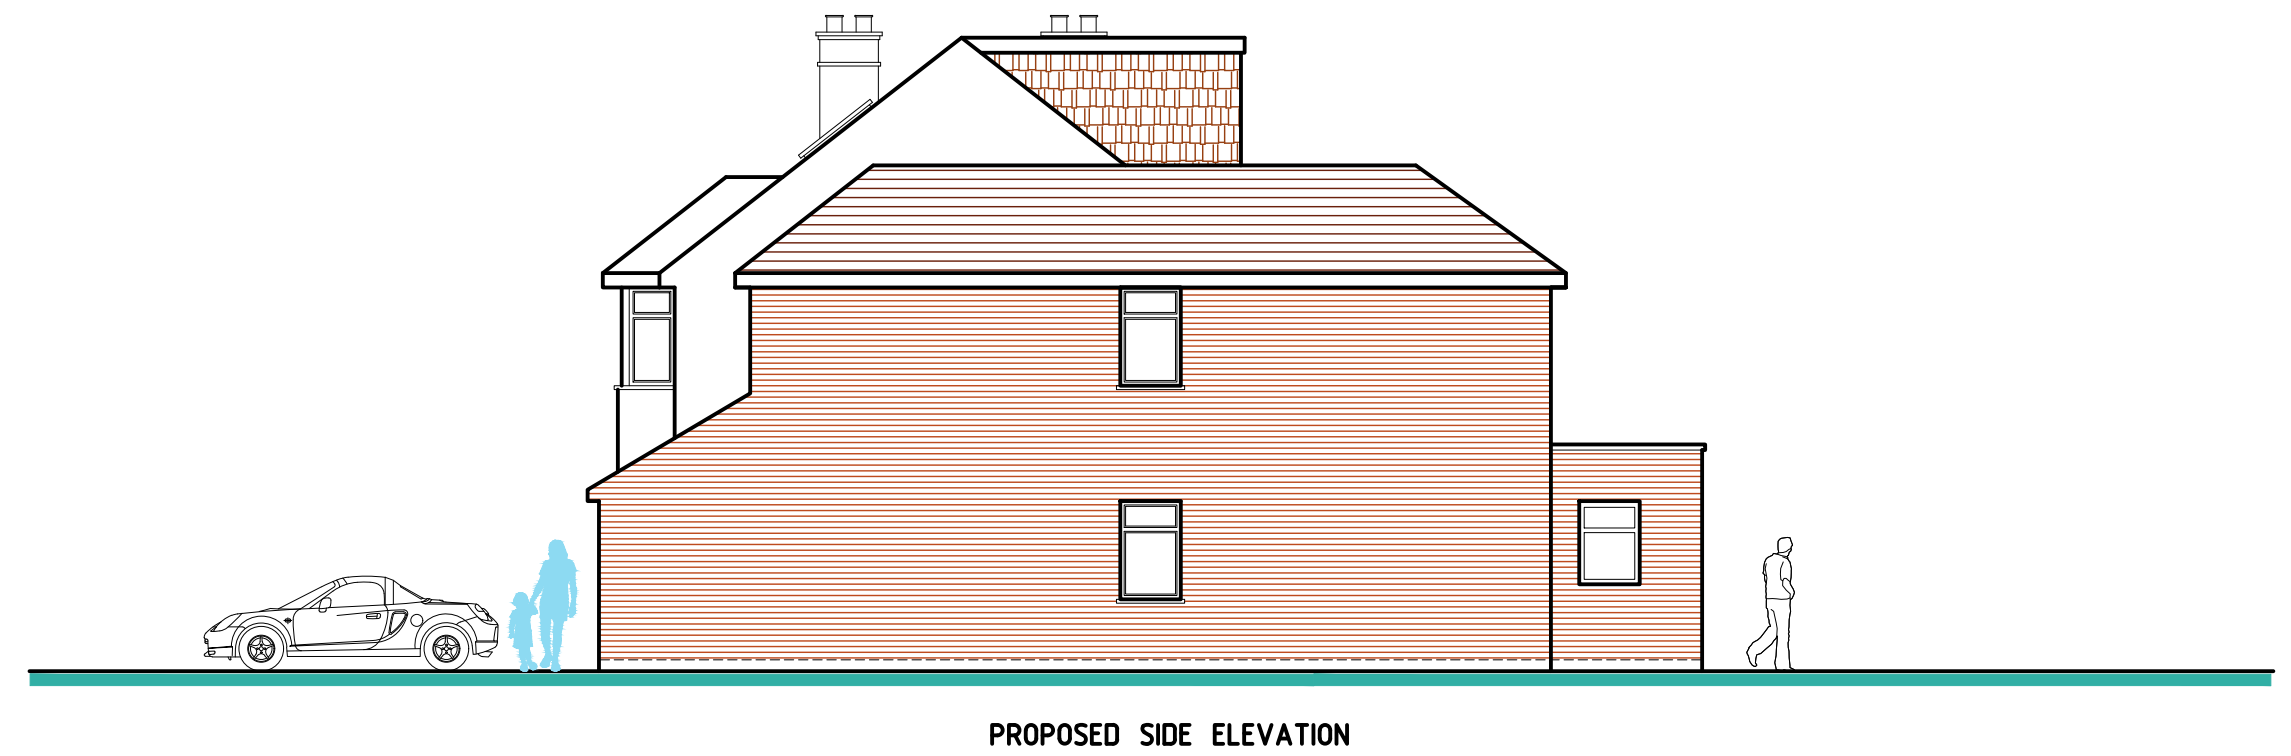
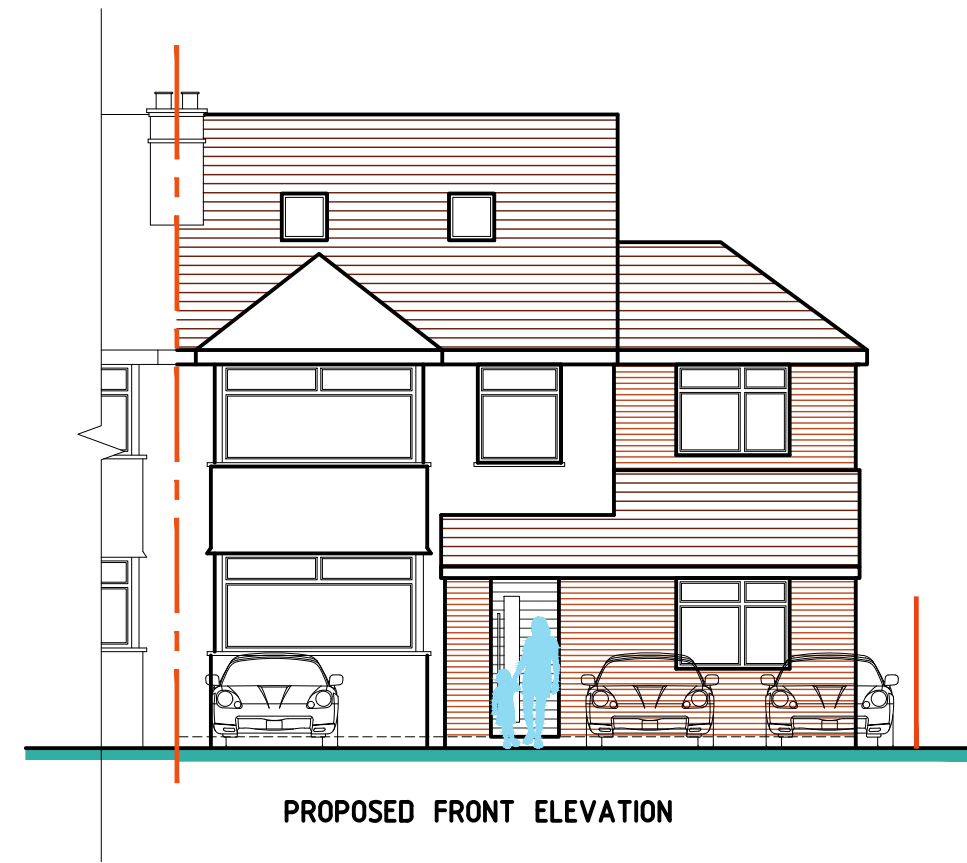
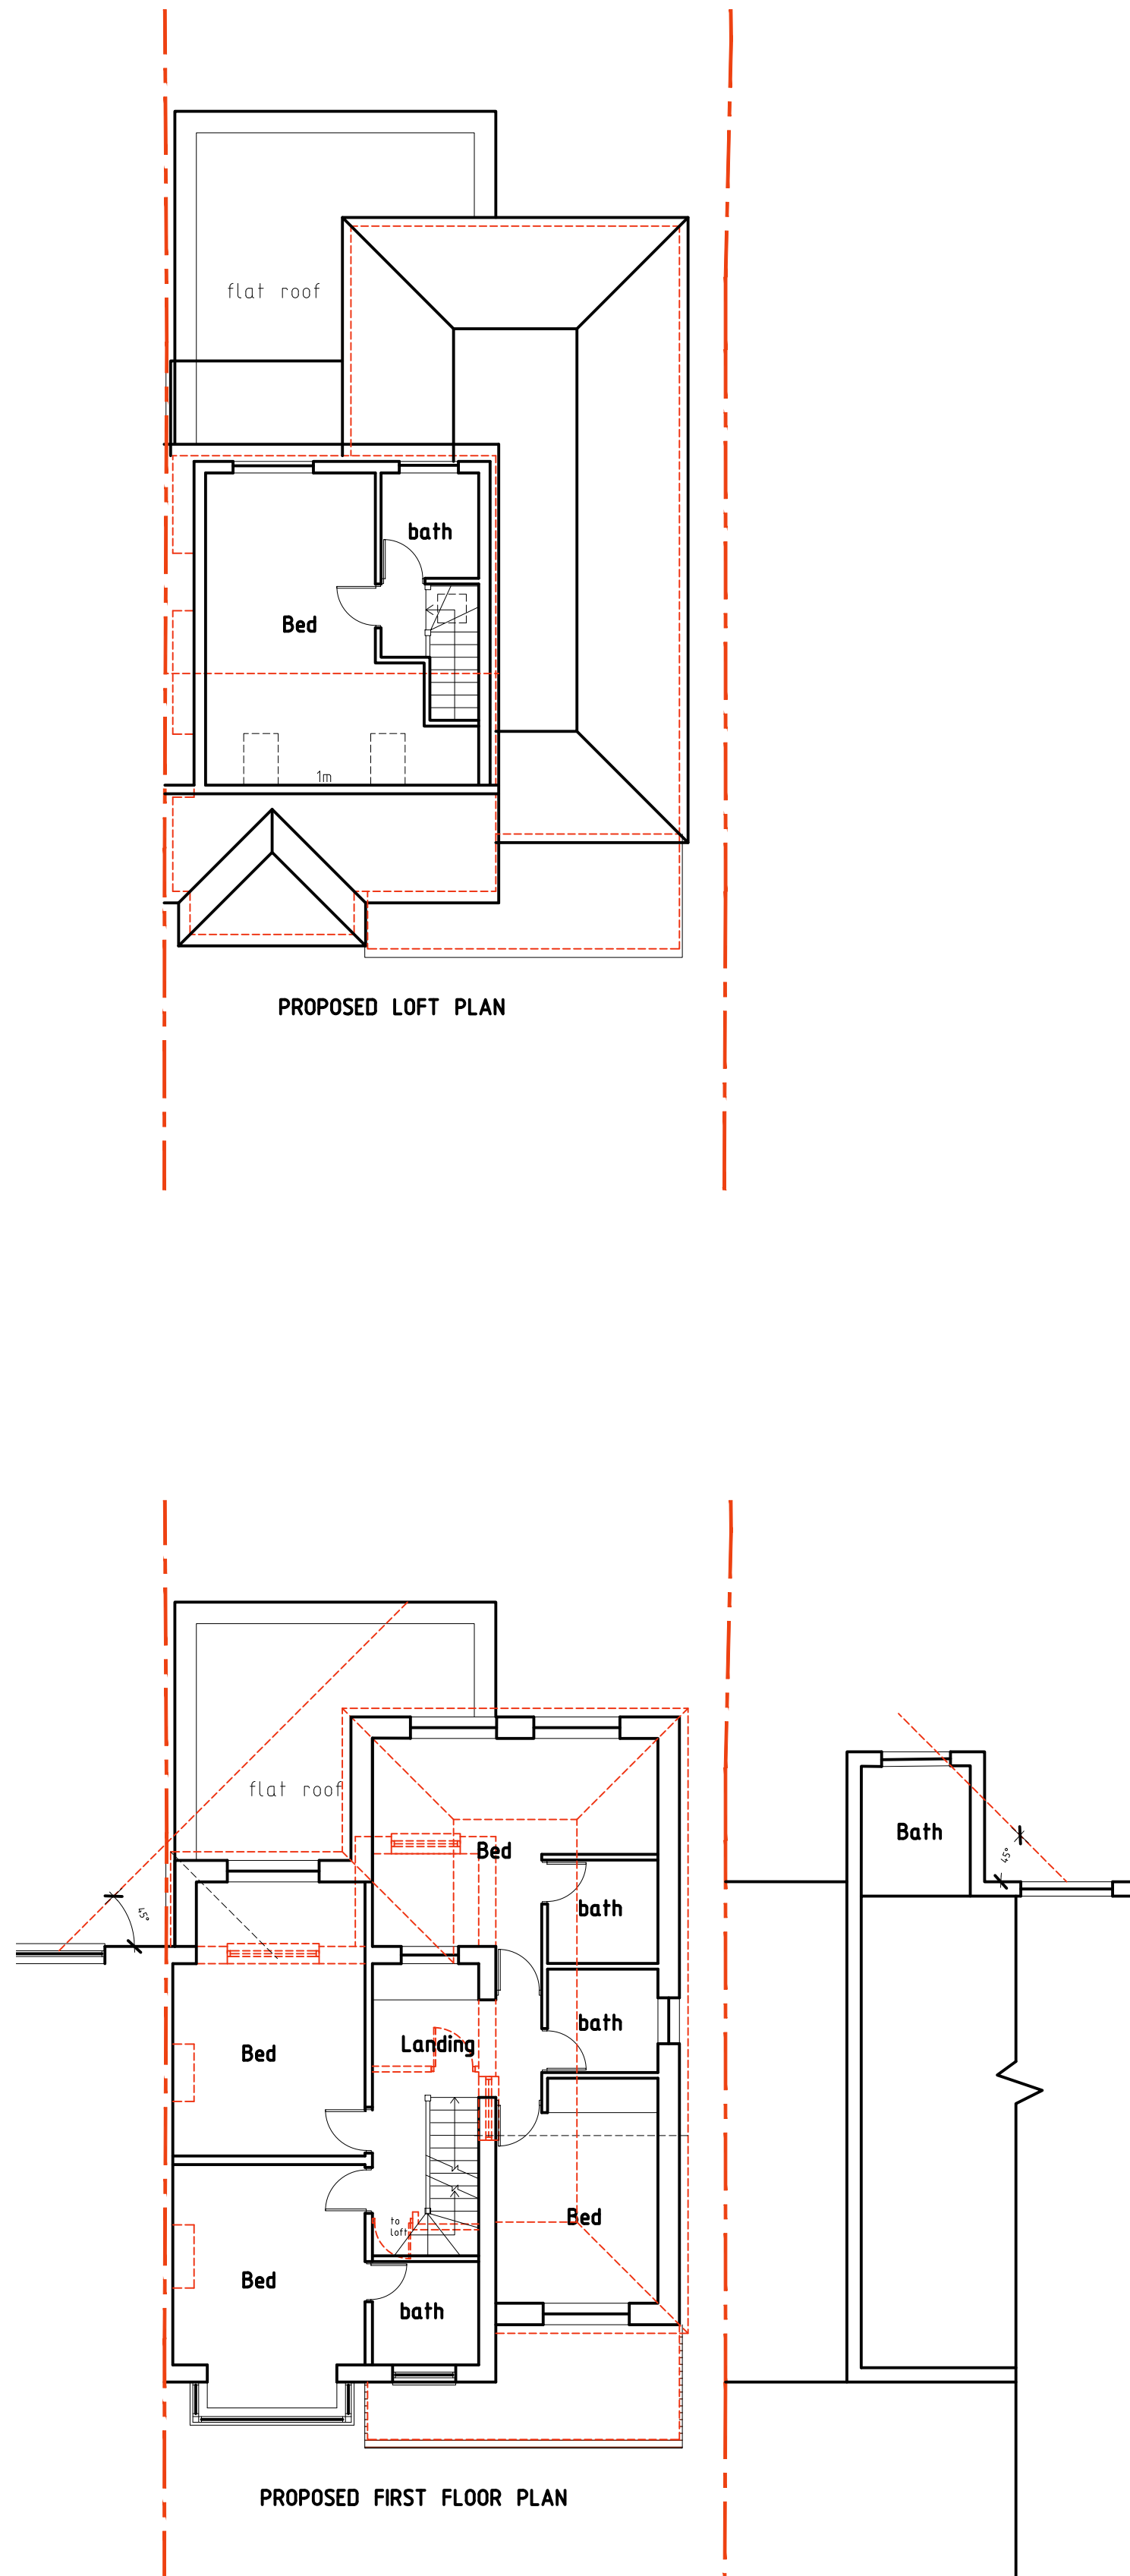


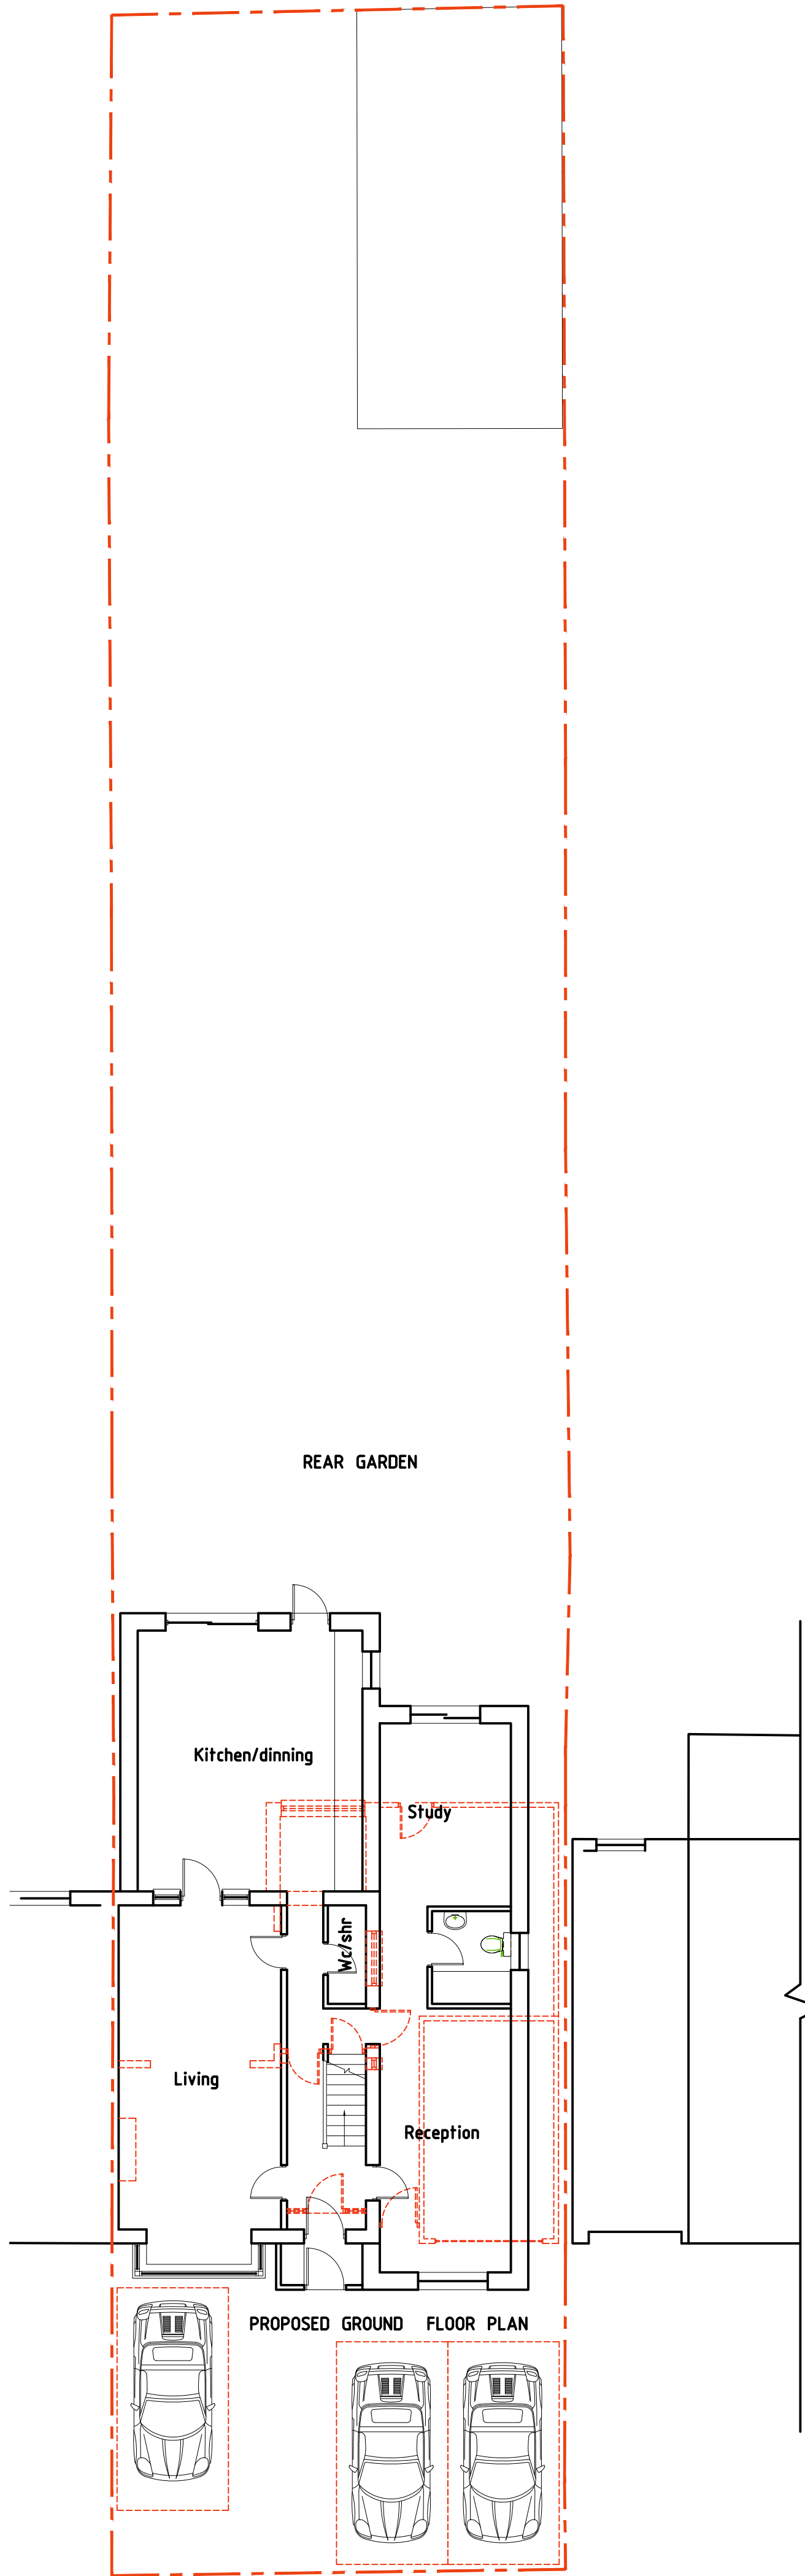

0 1:100 5m

Proposed part single part two storey side and rear extensions , front porch and loft conversion including dormer windows .

PROJECT

NO.	DATE	DESCRIPTION	BY

REVISIONS

377 Old Whitley
Wood Lane,
Reading RG2
8PY

PROJECT NO:
pl/02

SCALE
1:100@A1

DATE
24/06/2025

SHEET TITLE
PROPOSED DRAWINGS

DEALT
AW

CHECKED
AW

Drawing produced by
AWarchitecture
Contact: 07934 906060
awd@awarchitecture.co.uk