



TREE PIT IN HARD LANDSCAPE

ALL DIMS DEPENDANT ON ROOTBALL SIZE

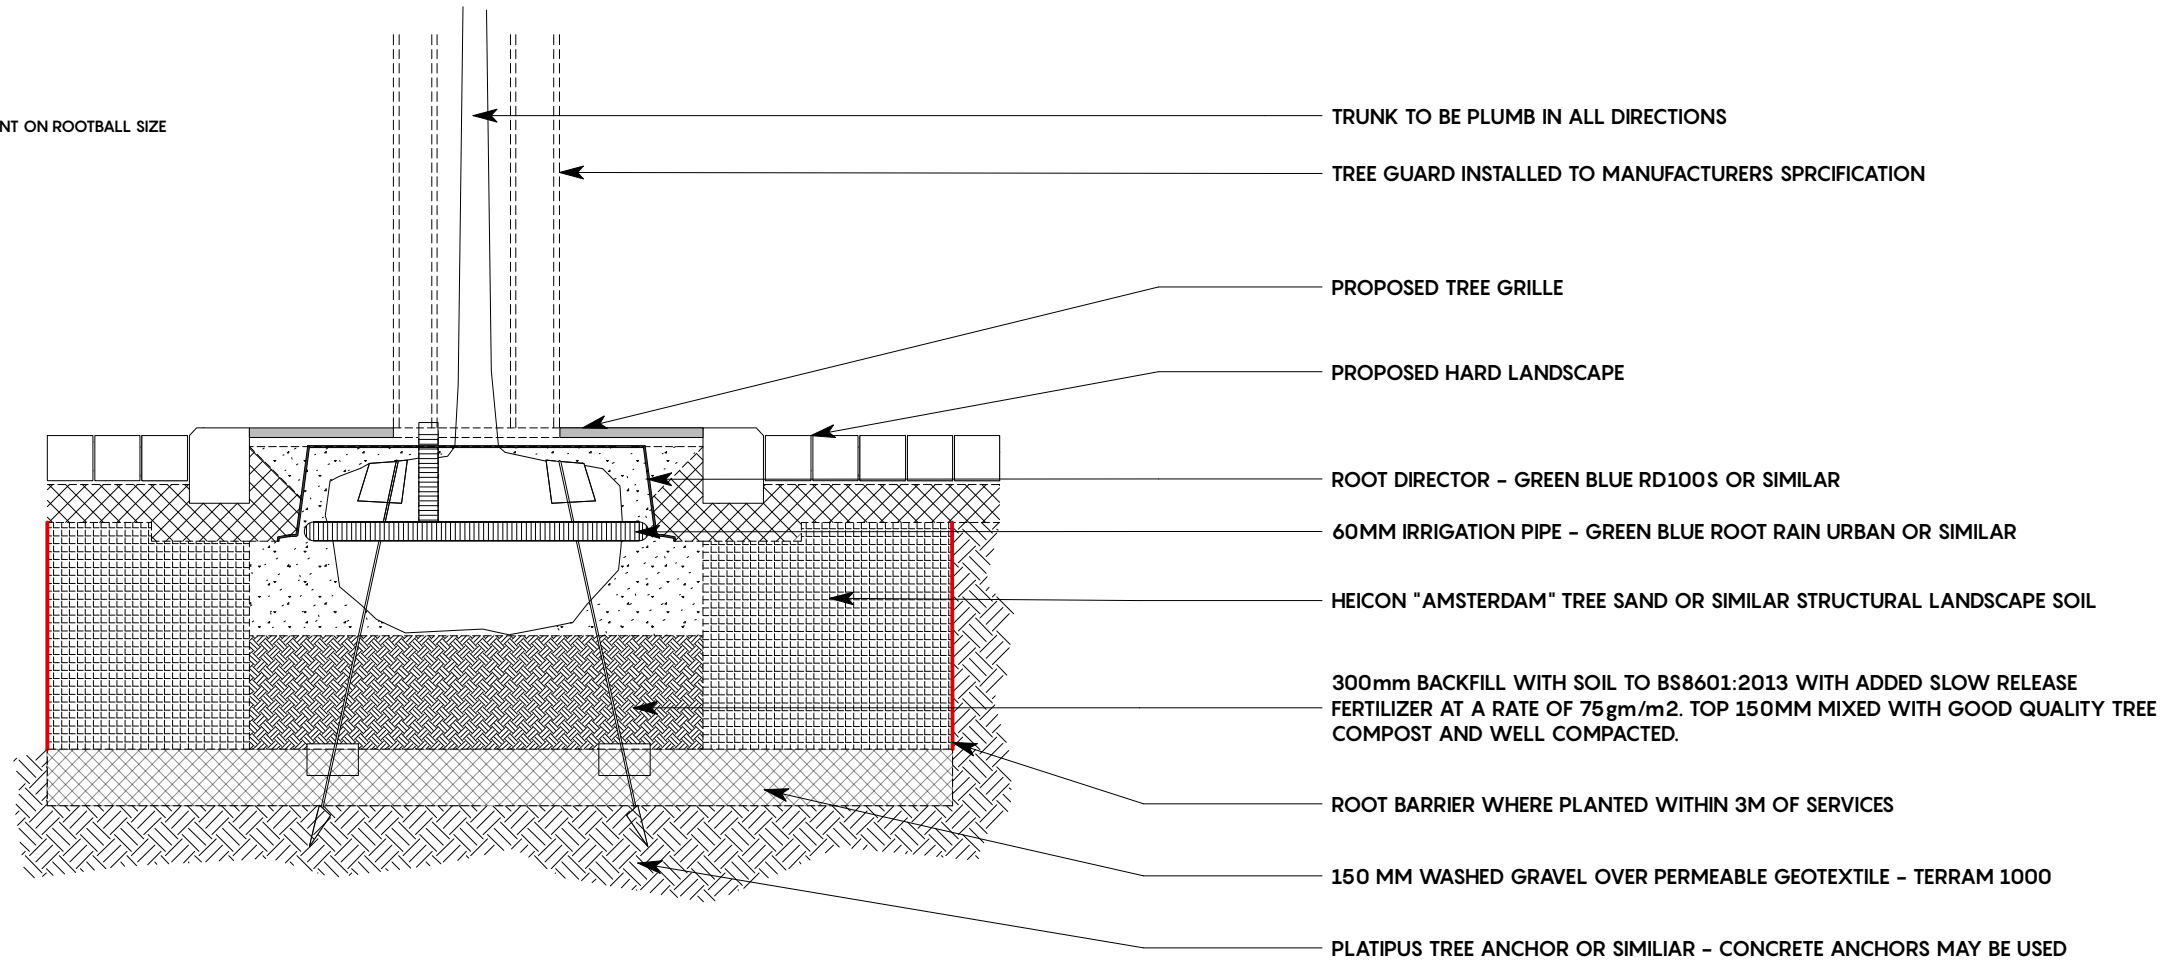

TREE PIT IN SOFT LANDSCAPE

ALL DIMS DEPENDANT ON ROOTBALL SIZE

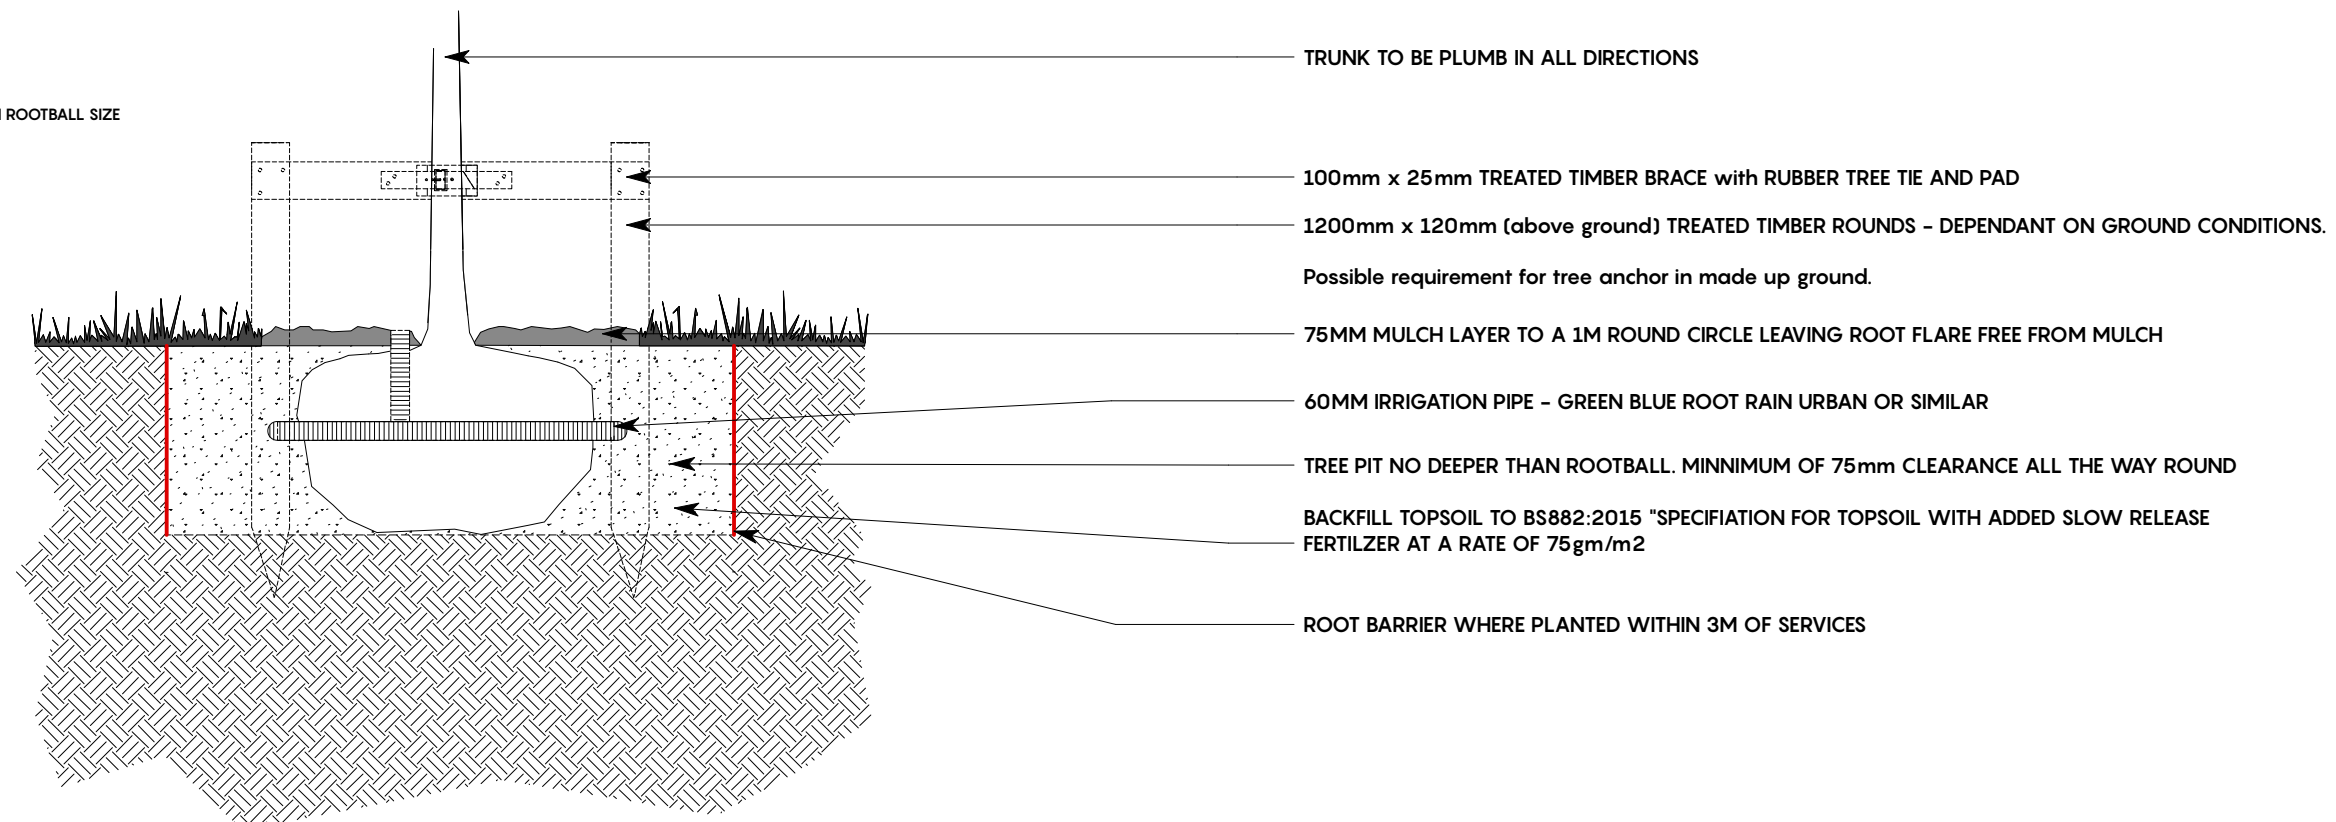

NOTES:

DO NOT SCALE FROM DRAWING

VERIFY ALL DIMENSIONS BEFORE WORK COMMENCES

ALL MATERIALS, COMPONENTS AND WORKMANSHIP ARE TO COMPLY WITH CURRENT BRITISH STANDARDS.

REV	DATE	DESCRIPTION	BY	CHK	APPR

REV	DATE	DESCRIPTION	BY	CHK	APPR
DRAWING SUITABILITY					



CLIENT

KP HOLDING GROUP

PROJECT TITLE

SCHOOL ROAD HURST

DRAWING TITLE

TYPICAL TREE PIT DETAILS

SCALE NTS	DESIGNED SW	DRAWN SW	CHECKED XX	AUTHORISED XXXX
ORIGINAL SIZE A3	DATE 25/2/26	DATE 25/2/26	DATE XXX	DATE XXXX
DRAWING NUMBER				DATE

DRAWING NUMBER						DATE
HAR	LAN	250017	D	L	0012	xxx