



front

side

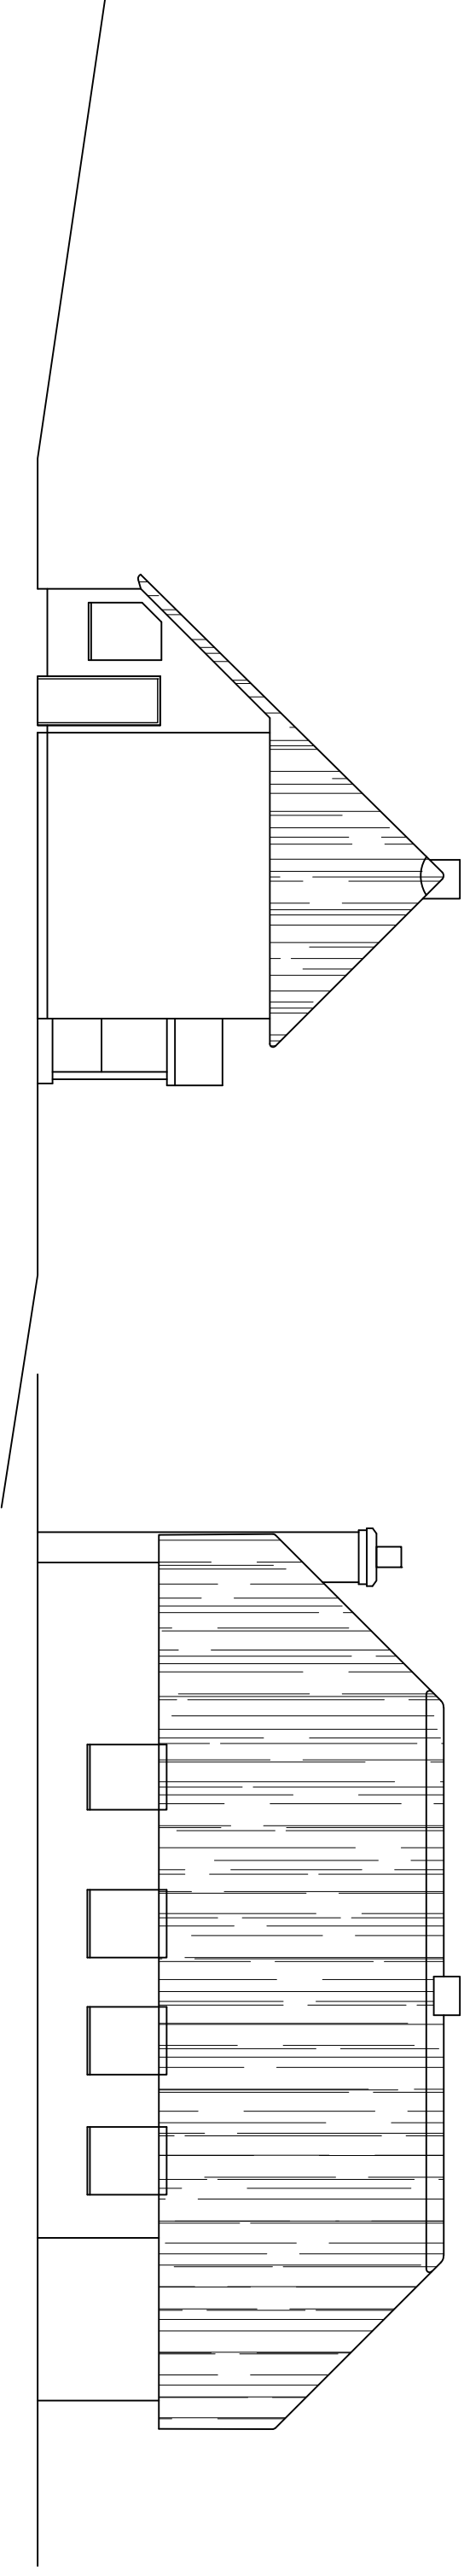


side

rear

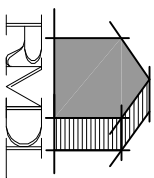

RAMMURTI DESIGN LTD
ARCHITECTURAL & PLANNING SERVICES
268 TILGHURST ROAD, READING RG30 2NE
TEL/FAX: 01189510628 MOB: 07799883574

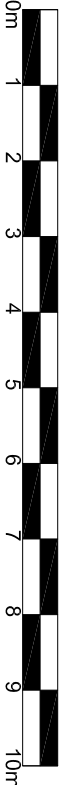

Proposed part single and part double storey rear extensions
to existing detached dwelling
at 203 Beech Lane Earley
for Mr Singh

ELEVATIONS - existing
Scale: 1/100
Date: August 2024

BLE:106 Rev P1