



Scale 1:50



Original Paper Size A3

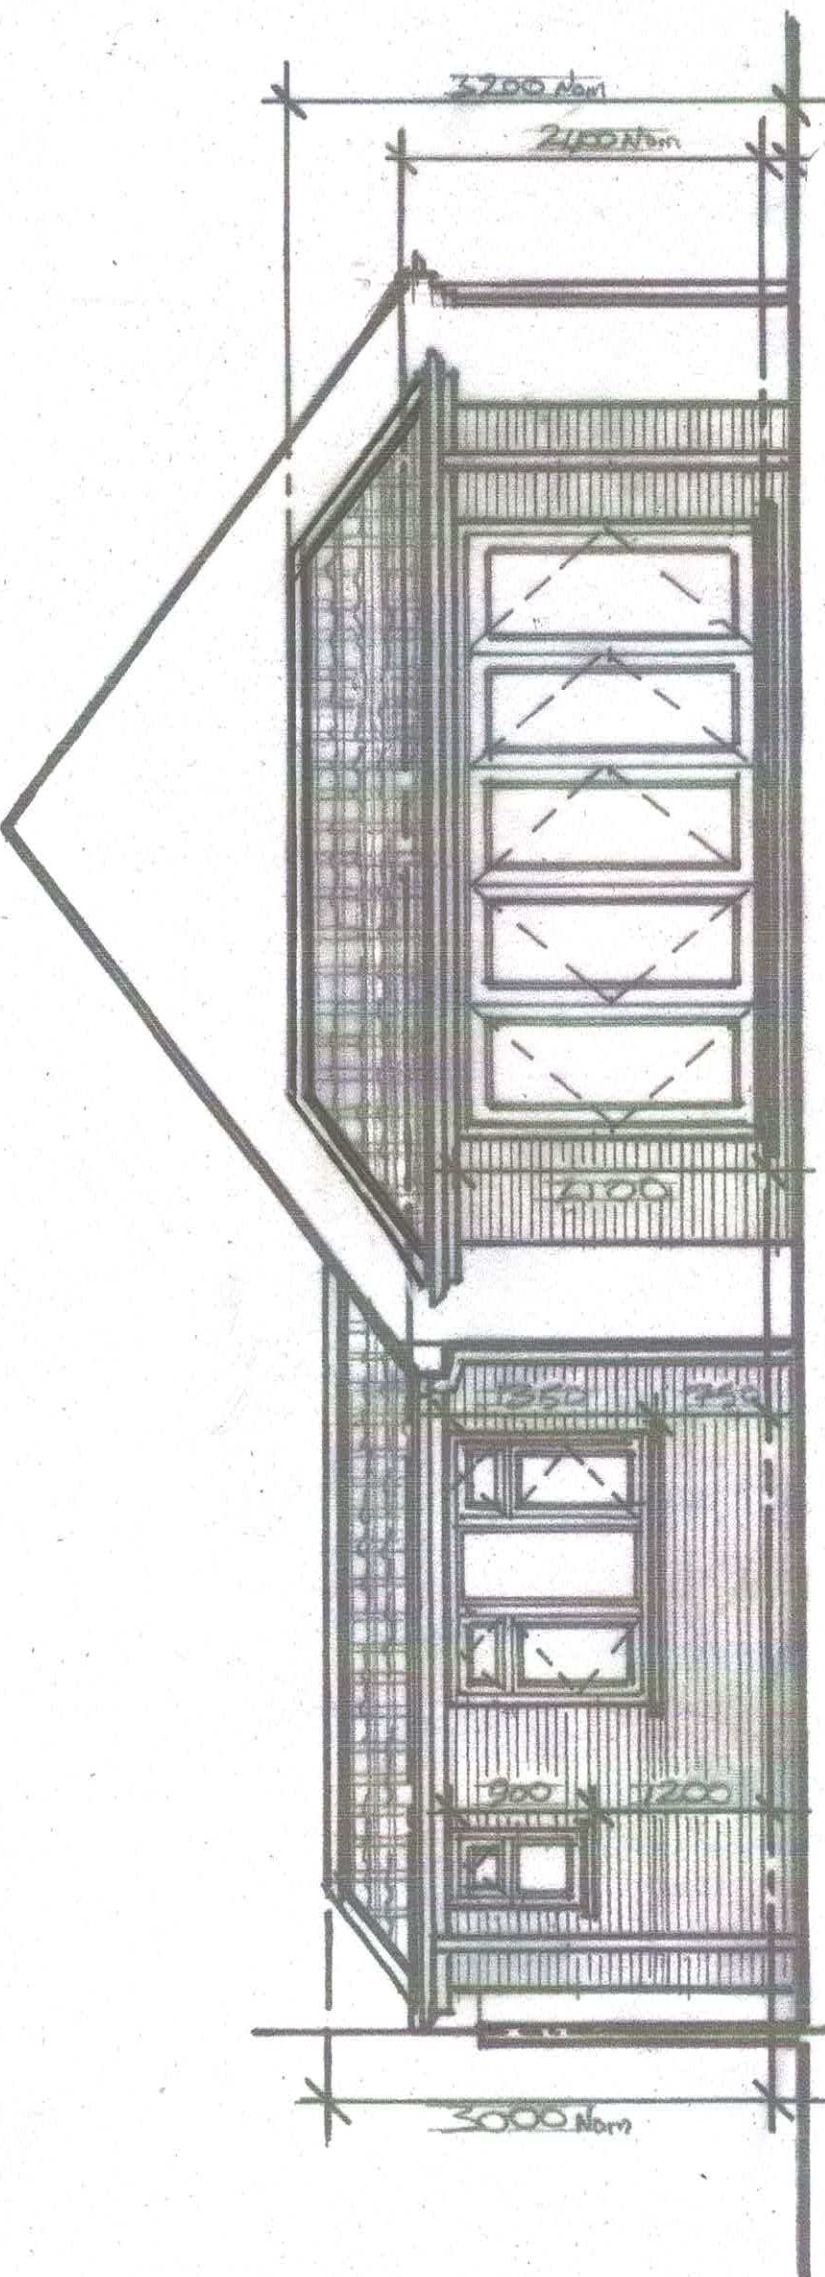

2 SIDE (north) ELEVATION  
1:50  
proposed

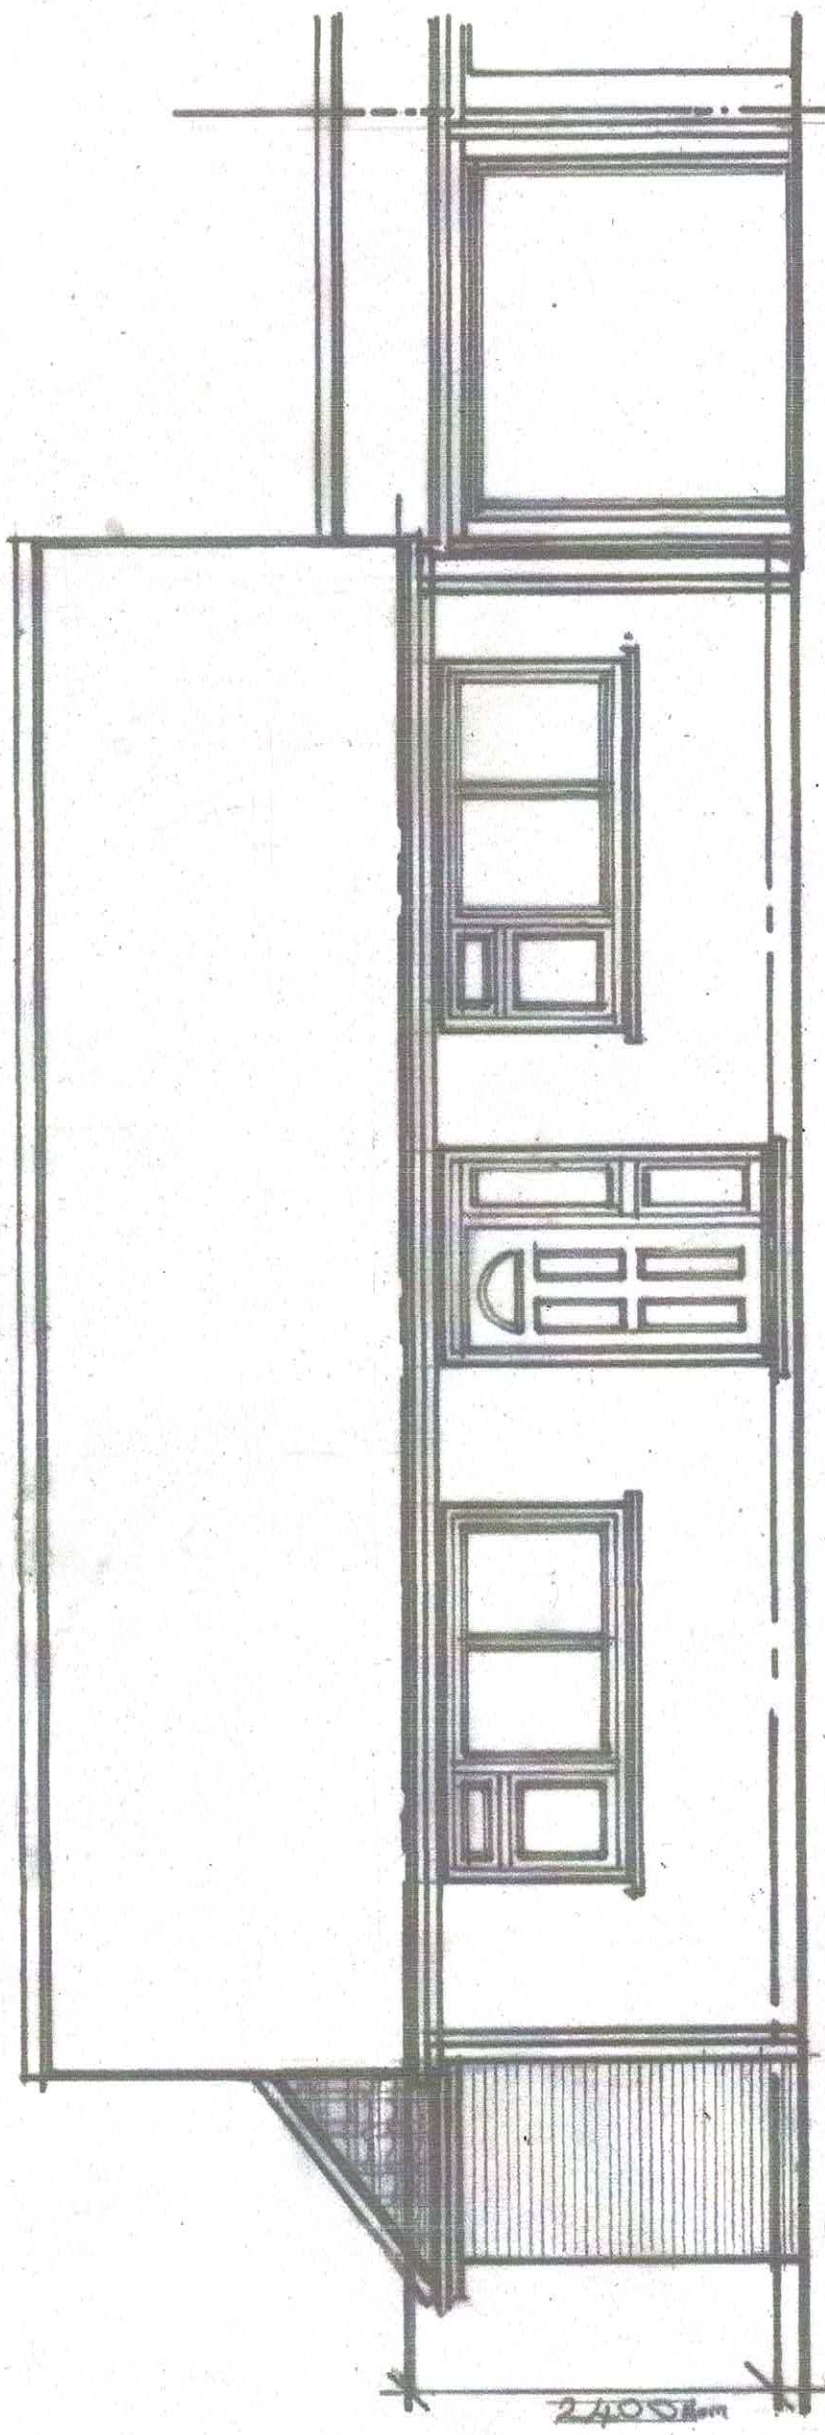

1 FRONT (west) ELEVATION  
1:50  
proposed

REVA REMOVAL OF PROPOSED  
LEFT OVERSOLD 1/1/23

PDA ARCHITECTS  
59 ROYAL AVENUE, CALCOT, READING,  
BERKSHIRE, RG31 4UR.  
Tel: 01183 761466

This Drawing is the copyright of PDA Architects and may not be reproduced without prior written permission. ~~Any errors or omissions are to be reported to the architect.~~

|          |                                                                                                |
|----------|------------------------------------------------------------------------------------------------|
| client   | Mr. & Mrs. O'Calaghan                                                                          |
| job      | Proposed Extension & Alterations to:<br>1 HILLTOP ROAD,<br>TWYFORD,<br>BERKSHIRE,<br>RG10 5BH. |
| title    | FRONT (west) & SIDE (north)<br>ELEVATIONS<br>(as proposed)                                     |
| drawn    | P.D.                                                                                           |
| scale    | 1:50                                                                                           |
| date     | October 2025                                                                                   |
| job ref: | HRT/1                                                                                          |
| Draw no. | P08                                                                                            |
| rev.     | A                                                                                              |