


Scale 1:50



Original Paper Size A3

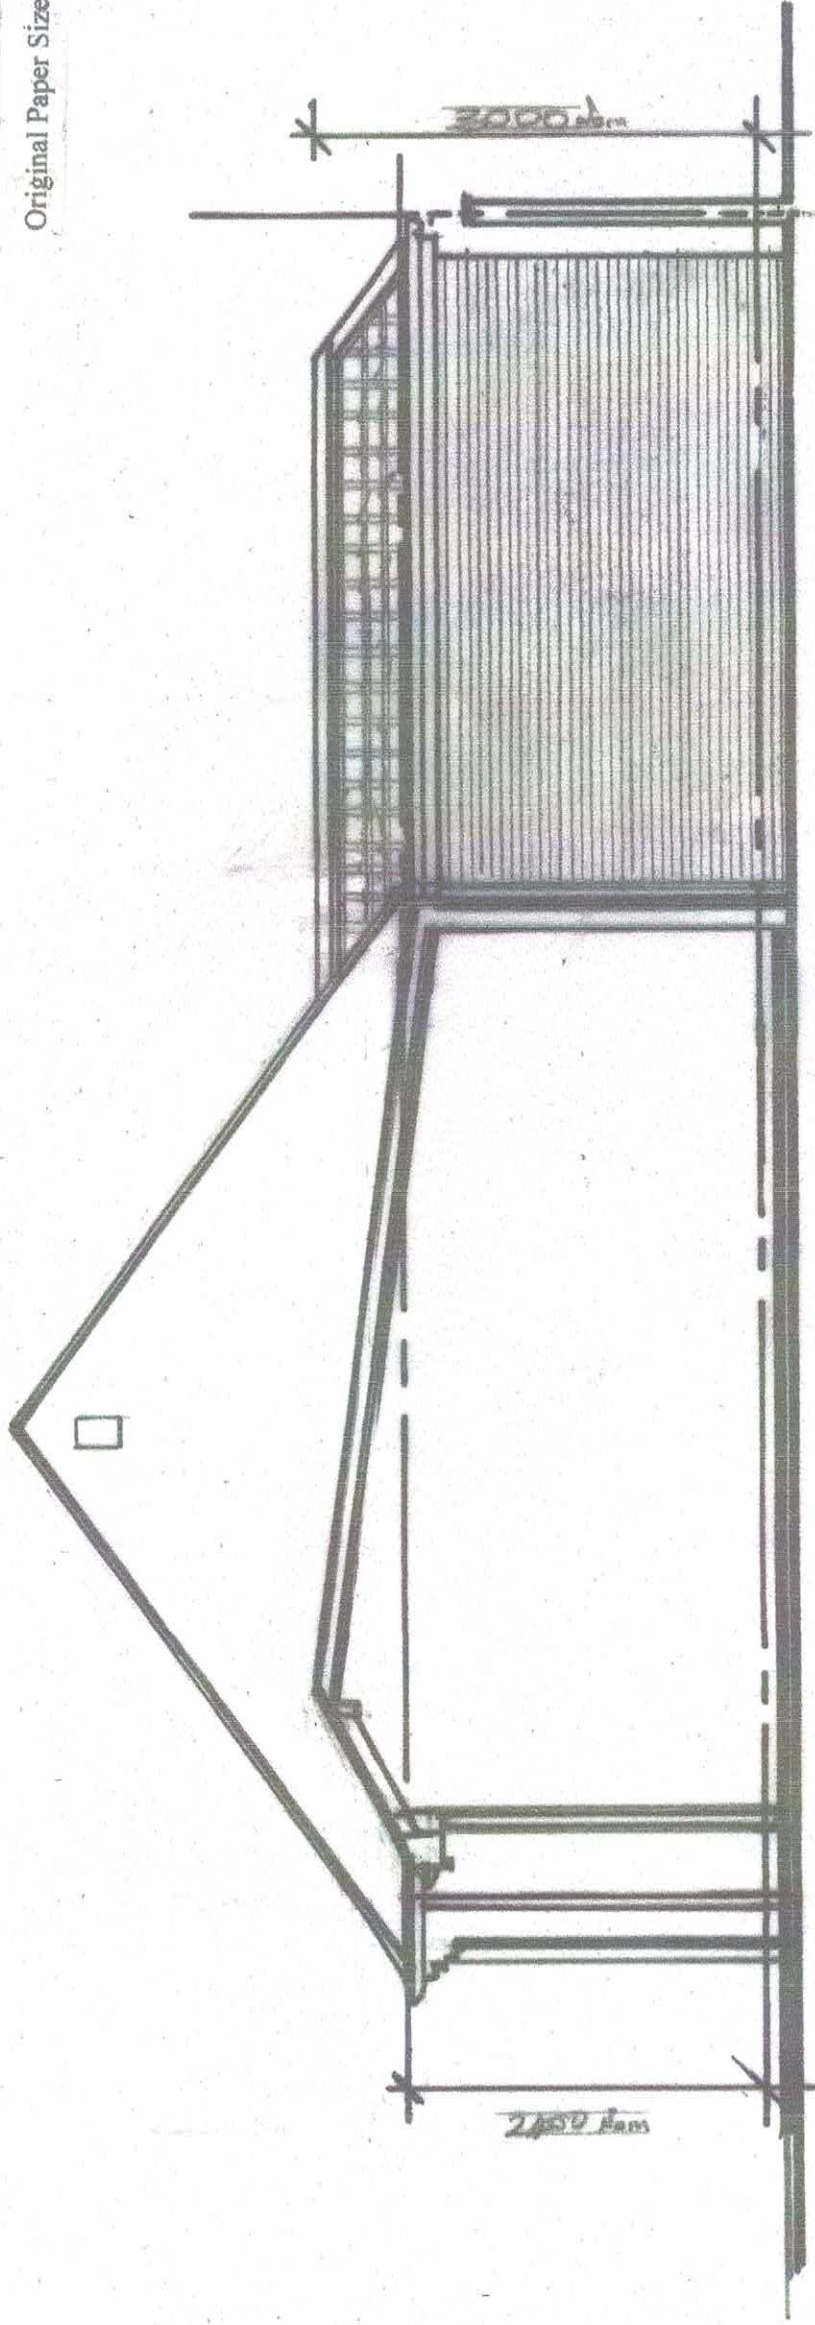


2 SIDE (south) ELEVATION 1:50 proposed

RE/REVISION OF PROPOSED
LOFT CONVERSION

PDA ARCHITECTS
59 ROYAL AVENUE, CALCOT, READING,
BERKSHIRE, RG31 4UR.
Tel: 01183 761466

This Drawing is the copyright of PDA Architects and may not be reproduced without prior written permission. All dimensions are to be checked on site. Any errors or omissions are to be reported to the architect.

client	Mr. & Mrs. O'Calaghan
job	Proposed Extension & Alterations to: 1 HILLTOP ROAD, TWYFORD, BERKSHIRE, RG10 5BH.
title	REAR (east) & SIDE (south) ELEVATIONS (as proposed)
drawn	P.D.
scale	1:50
date	October 2025
job ref:	HRT/1
Draw no.	P09
rev.	A.

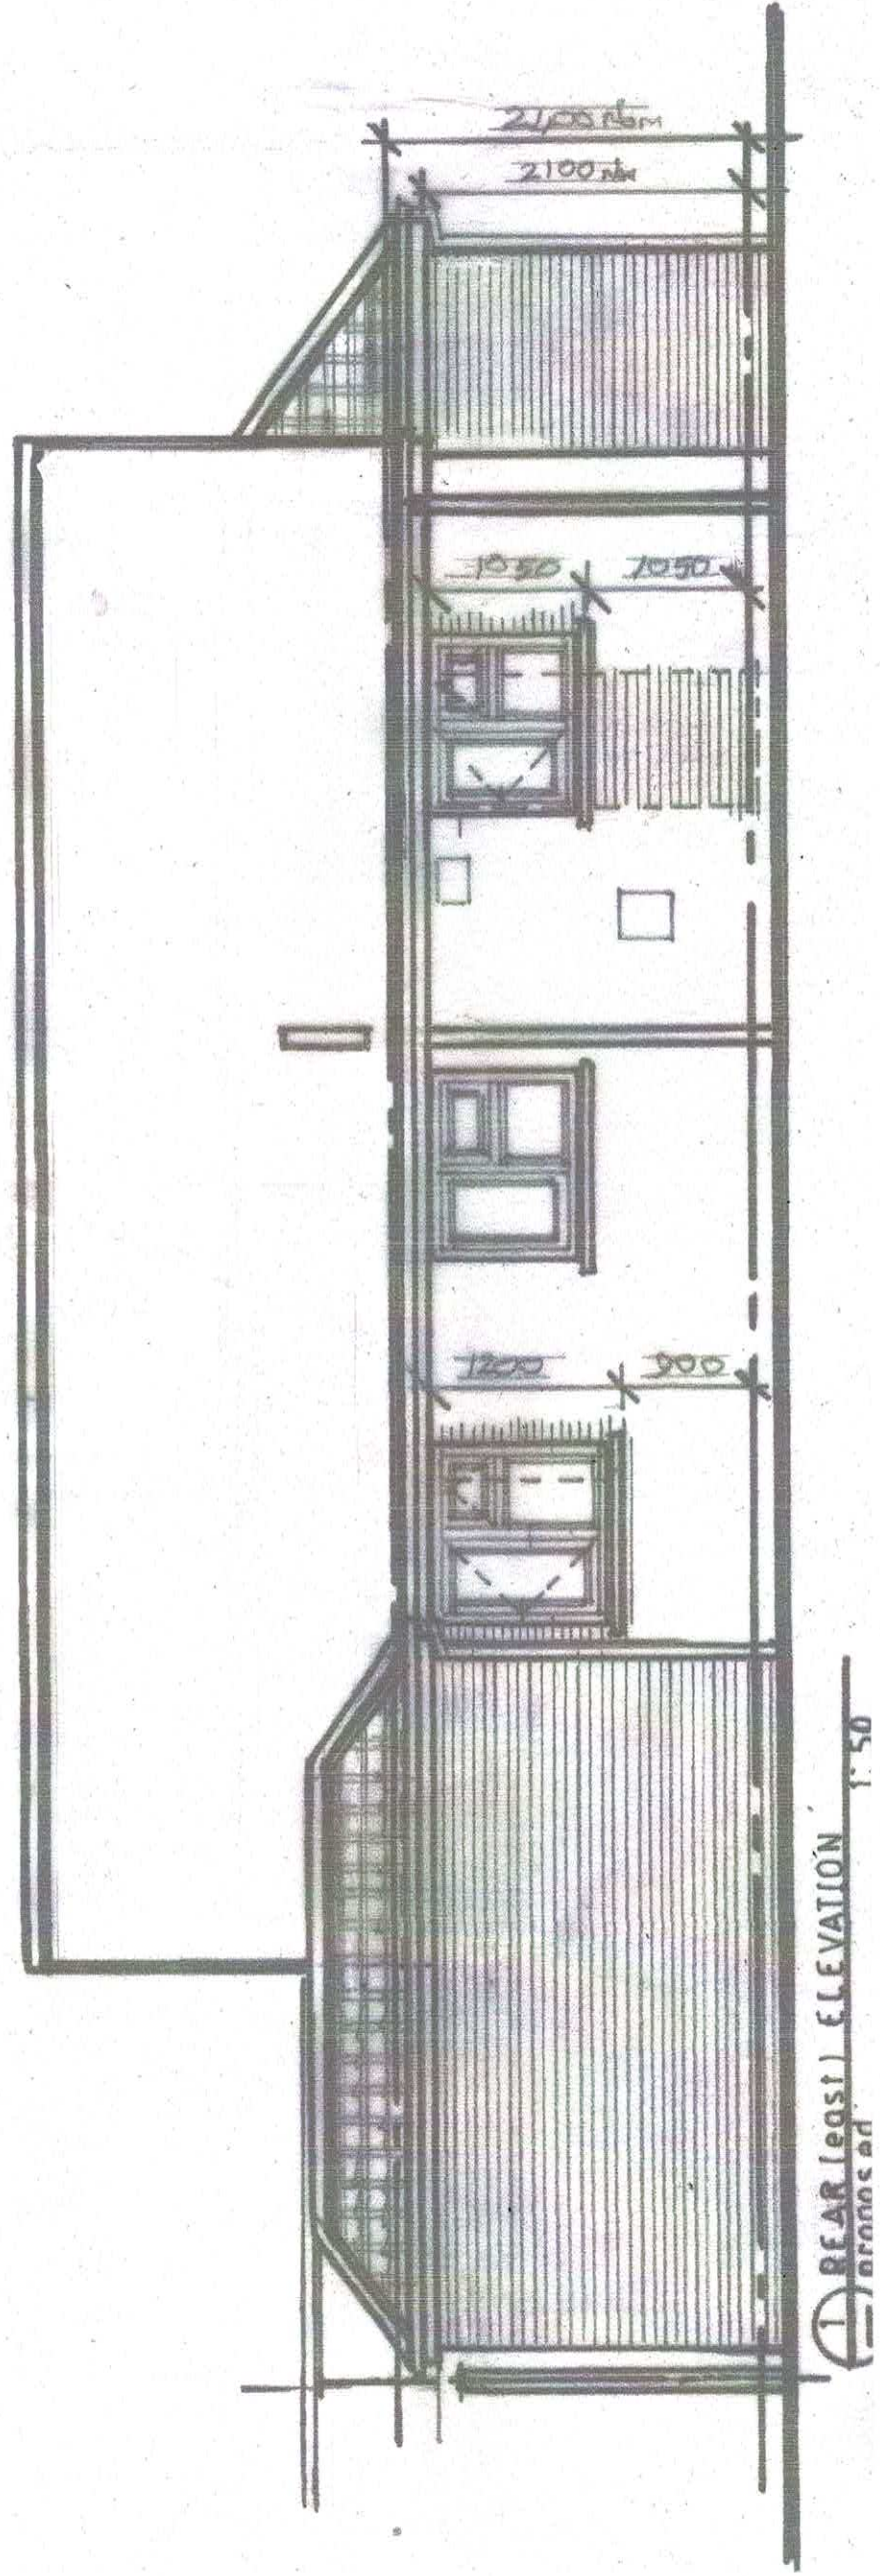

1 REAR (east) ELEVATION 1:50 proposed