


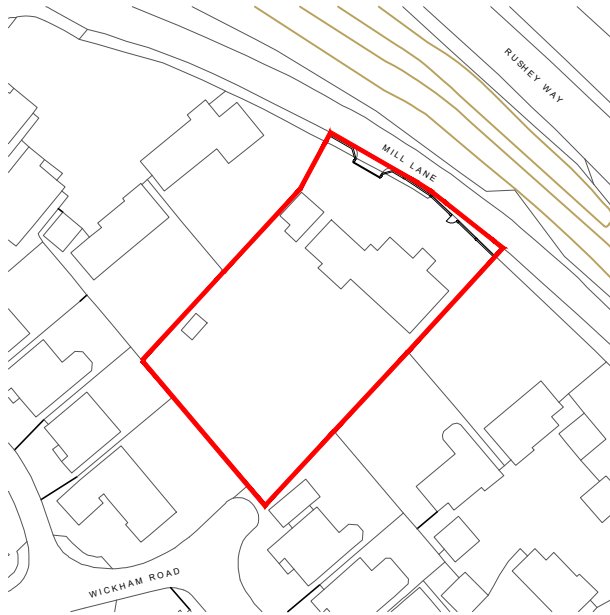

Produced on 24 September 2025 from the Ordnance Survey National Geographic Database and incorporating surveyed revision available at this date.
 This map shows the area bounded by 476390 170560,476490 170560,476490 170660,476390 170660,476390 170560
 Crown copyright and database rights 2025 OS 100054135. Supplied by copla ltd trading as UKPlanningMaps.com a licensed Ordnance Survey partner (OS 100054135).
 Data licence expires 24 September 2026. Unique plan reference: v11/1316811/1765329



Location Plan scale 1:1250

1-10.11.25 - Road Names added, Sheet reduced to A4 Block Plan removed

Project : Sindlesham Farm House Mill Lane Sindlesham RG41 5DQ	Drawing : Location Plan	Date: Oct 25	Scale : 1:1250@A4	
		Drawing no : 2025-50 - 004	Rev : 1	Status : LBC