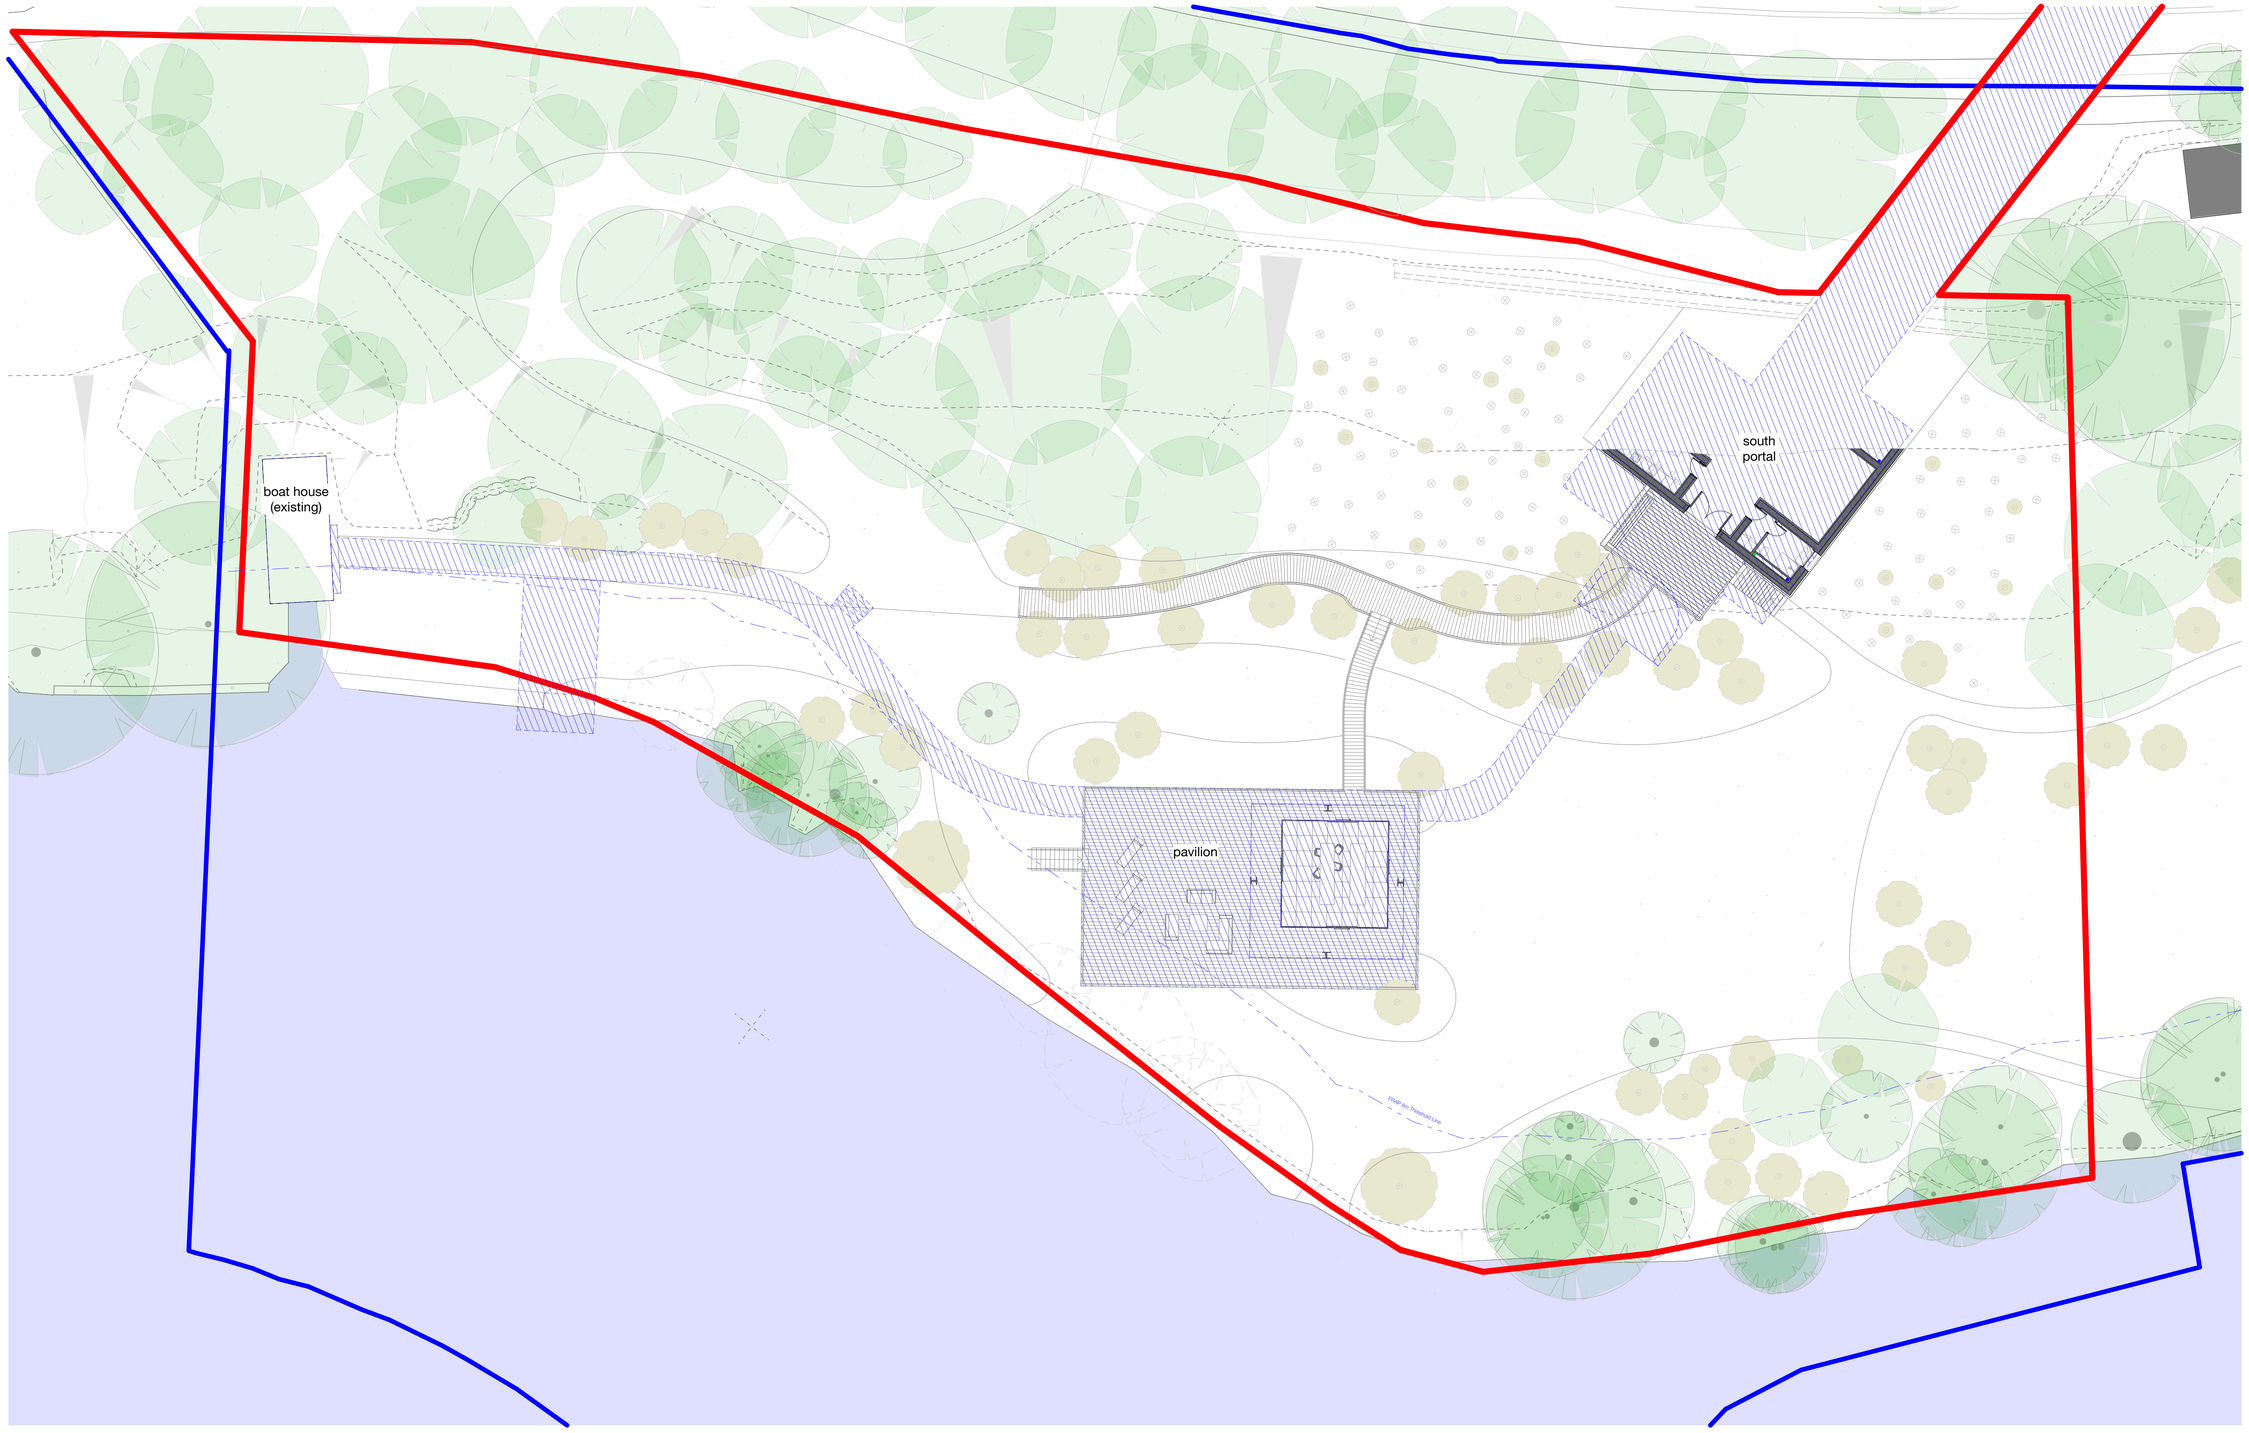

LEGEND

- Ownership Site Boundary
- 2024 Approved Planning Application 240832 Boundary
- Footprint of Approved Planning Application 240832
- Existing Boat House
- Existing Trees
- Proposed Replacement Trees
- Proposed whip trees, mature ht. approx. 10-24m

N

SCALE 1:200

0 4 8 12 16 20m

© LA London Architects LLP. Do not reproduce the drawing without written permission. Do not scale from this drawing. Use figured dimensions only. **IF IN DOUBT ASK.**

Verify all dimensions on site before commencing any work or shop drawings. Inform the architects before any work starts if this drawing exceeds the quantities in any way.

This drawing to be read in conjunction with all relevant drawings / specification / schedules etc. which relate to this project.

Any aspects of these drawings/specifications that include elements that relate to, or could be interpreted as relating to, basement waterproofing or basement structure are provided **for information only** and are either (1) taken directly from the relevant client-appointed specialist's design information/requirements and/or (2) state the minimum performance standards required for the contractor to comply with and take responsibility for as a Contractor's Design Portion element under the building contract.

Any aspects of these drawings/specifications that include elements that relate to, or could be interpreted as relating to, fire safety under statutory regulations are provided **for information only** and are either (1) taken directly from relevant client-appointed specialist's design information/requirements and/or (2) state the minimum regulatory performance standards required for the contractor to comply with and take responsibility for as a Contractor's Design Portion element under the building contract.

REV	DATE	DESCRIPTION	ISSUED	APPROVED
P03	10/07/2026	For Planning	SH	AJP
P02	13/05/2026	For Planning	SH	AJP
P01	06/11/2025	For Planning	SH	MS

LA LONDON | ARCHITECTS

Lancaster House
38 Southwark Street
London SE1 1UN

+44 (0)20 7403 1000
info@la.london
www.la.london

PROJECT
Project Conway - Riverside Pavilion
New Build
Confidential

CLIENT
Confidential

SCALE	ORIGINAL PAPER SIZE	LA PROJECT REF
1:200	A1	1177

DRAWING
Approved/Proposed Comparative Plan - Site

PURPOSE
For Planning

STATUS
S2

REVISION DESCRIPTION
PRELIMINARY

DRAWN BY
SH

REVISION
P03

CLIENT APPROVAL

- A - approved
- B - approved with comments
- C - do not use

PROJECT	ORIGINATOR	ZONE	LEVEL	TYPE	ROLE	NUMBER
PCY	LAL	RP	00	DR	A	P0004

BIMcloud: lalondon - BIMcloud Software as a Service/LA London/1177 Project Conway - Riverside Pavilion 10/07/2026 15:00