
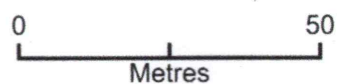


PROPOSED SECURE DOG ENCLOSURE LONG MEADOW FARM

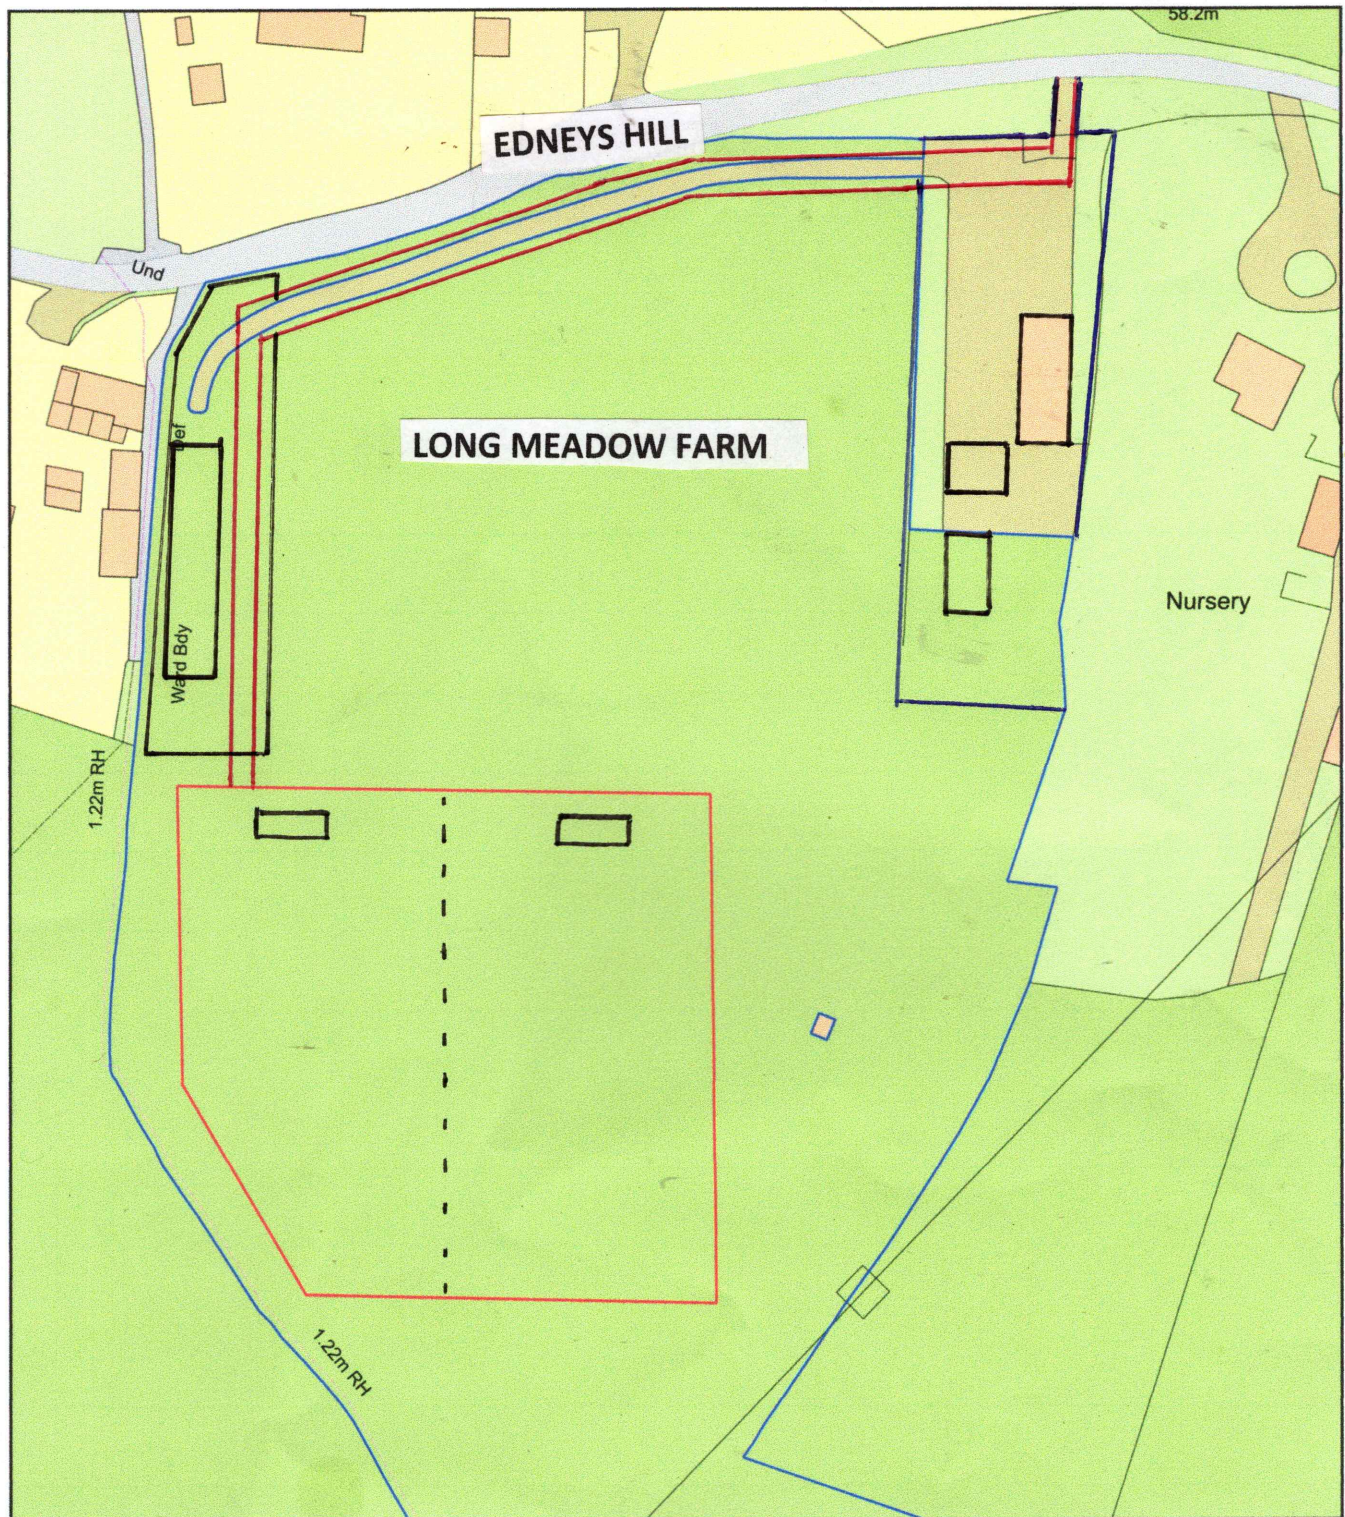

Plan Produced for: MR & MRS BEECH

Date Produced: 10 Apr 2026

Plan Reference Number: TQRQM26100152238682

Scale: 1:1250 @ A4