
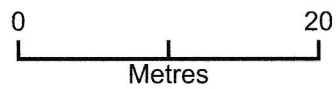


Site Block Plan

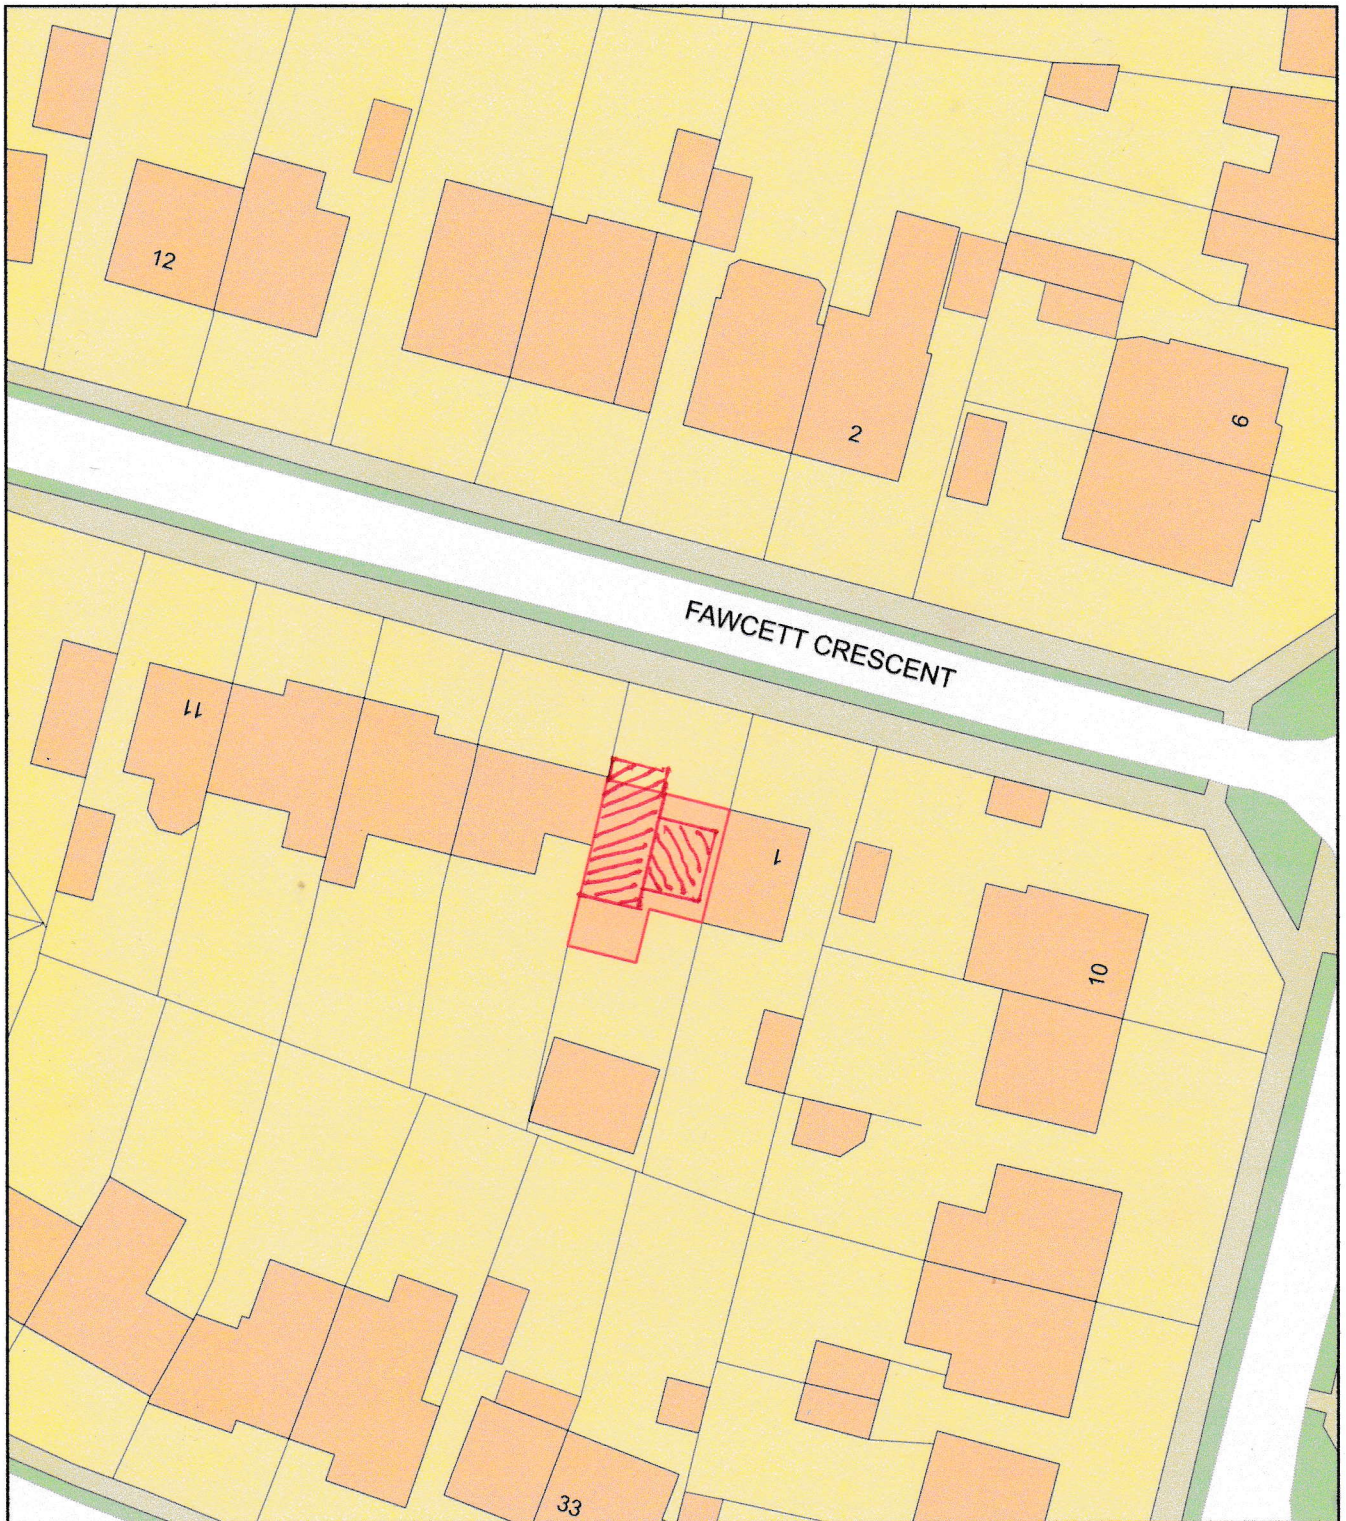

Plan Produced for: RG5 3HX (3)

Date Produced: 23 Nov 2024

Plan Reference Number / Project ID: TQRQM25023203916346 / Planning

Scale: 1:500 @ A4