



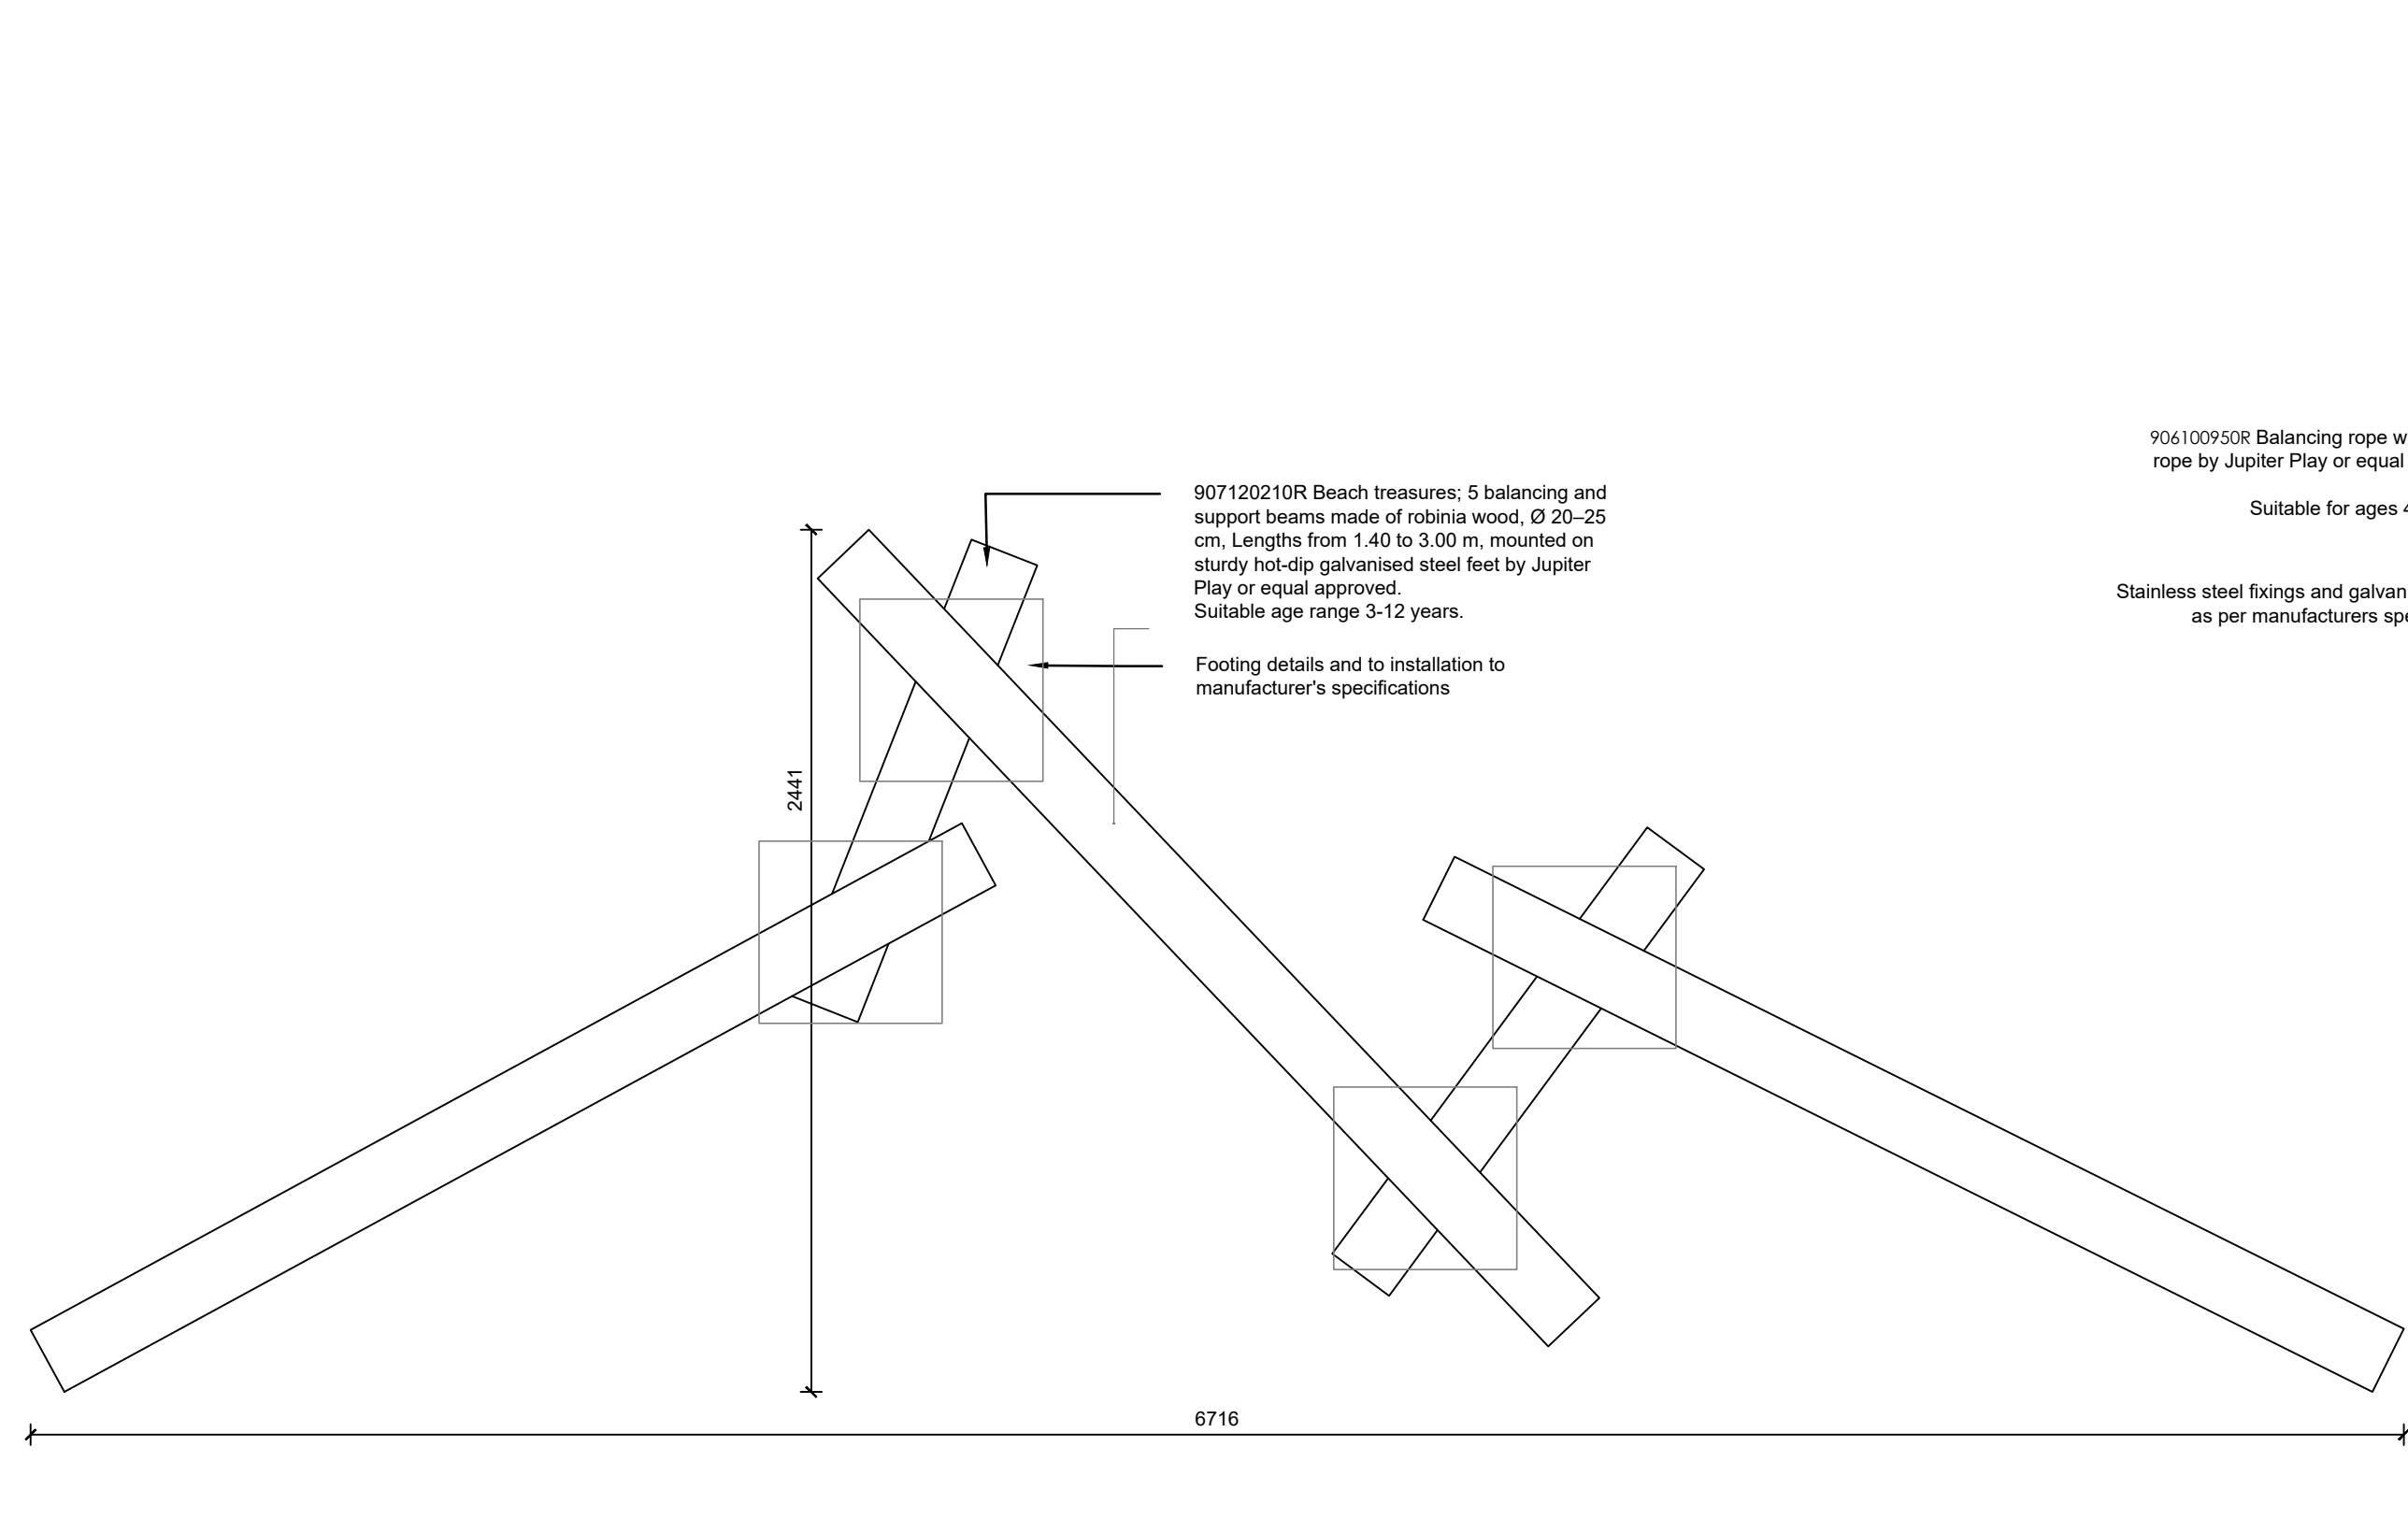


PLAN

01. PL1 Beach Treasures

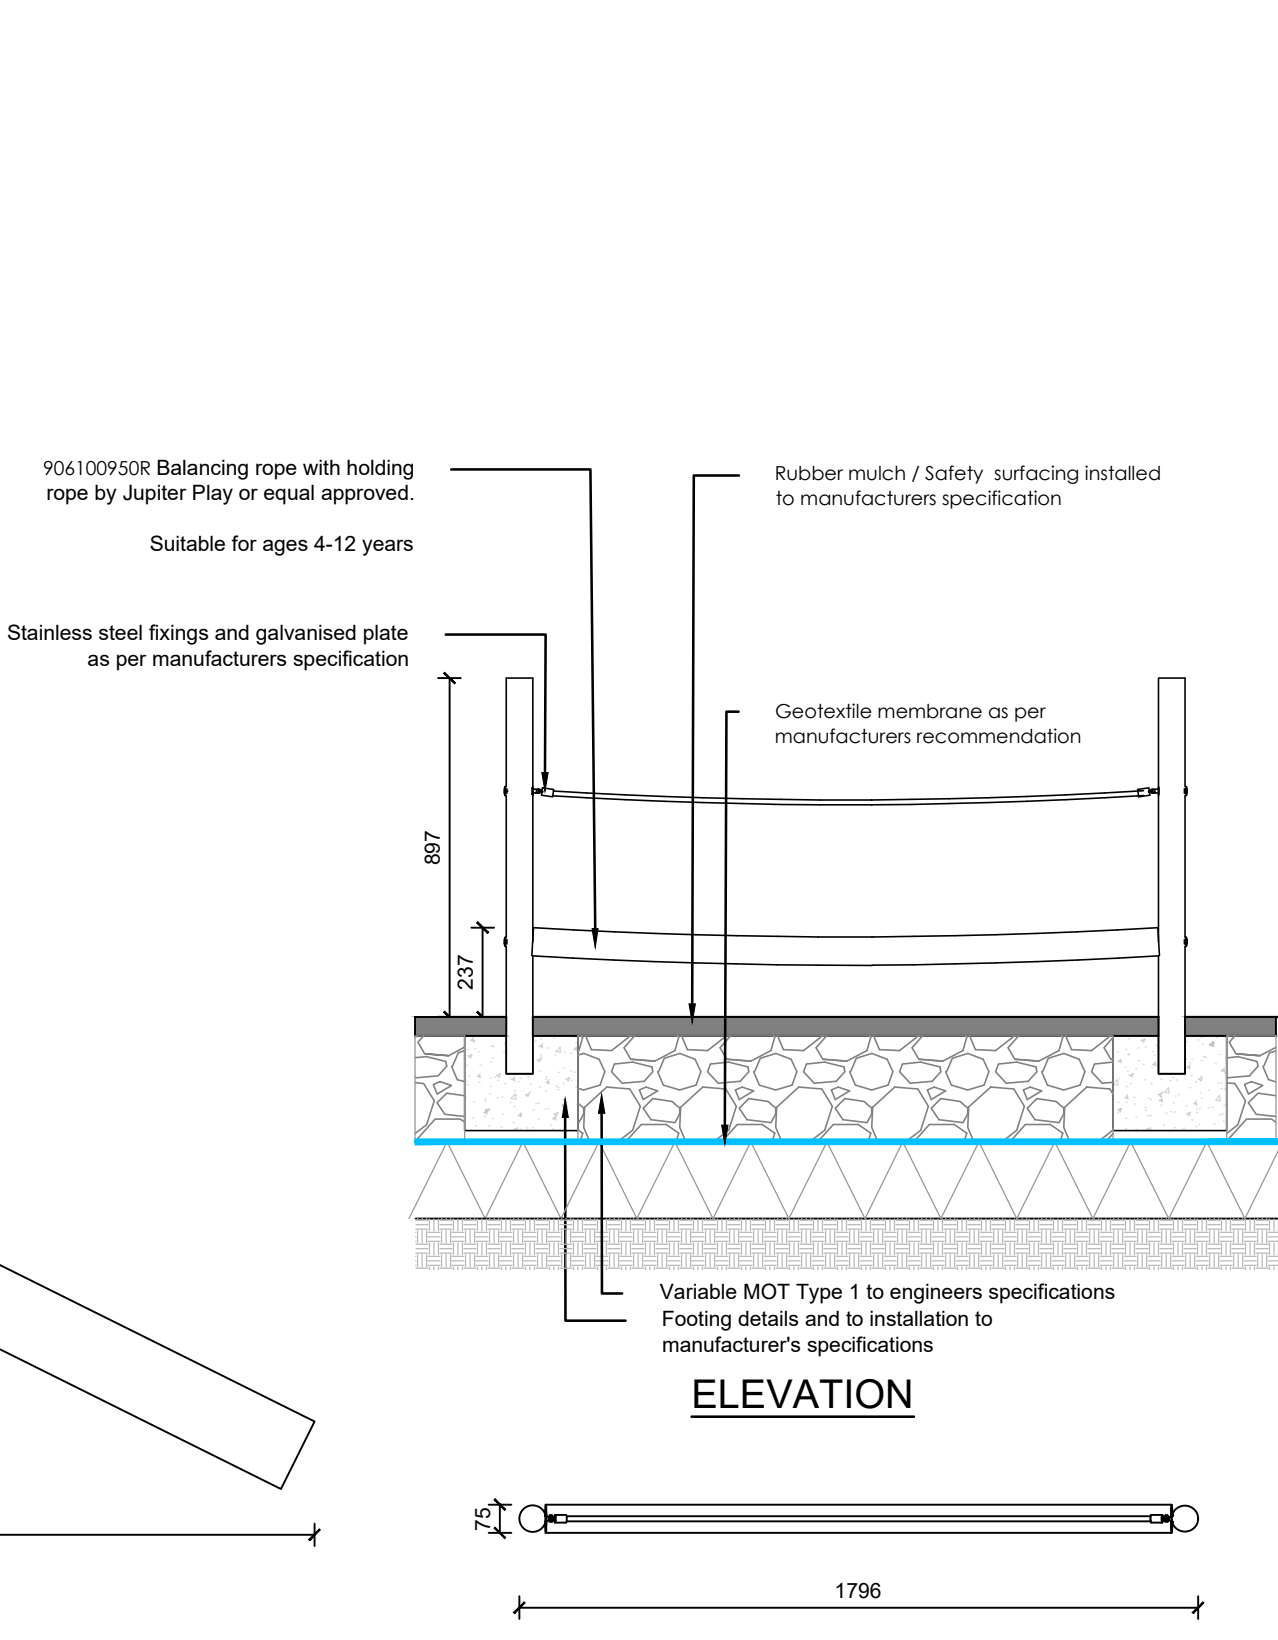


PLAN

02. PL2 Balancing Rope

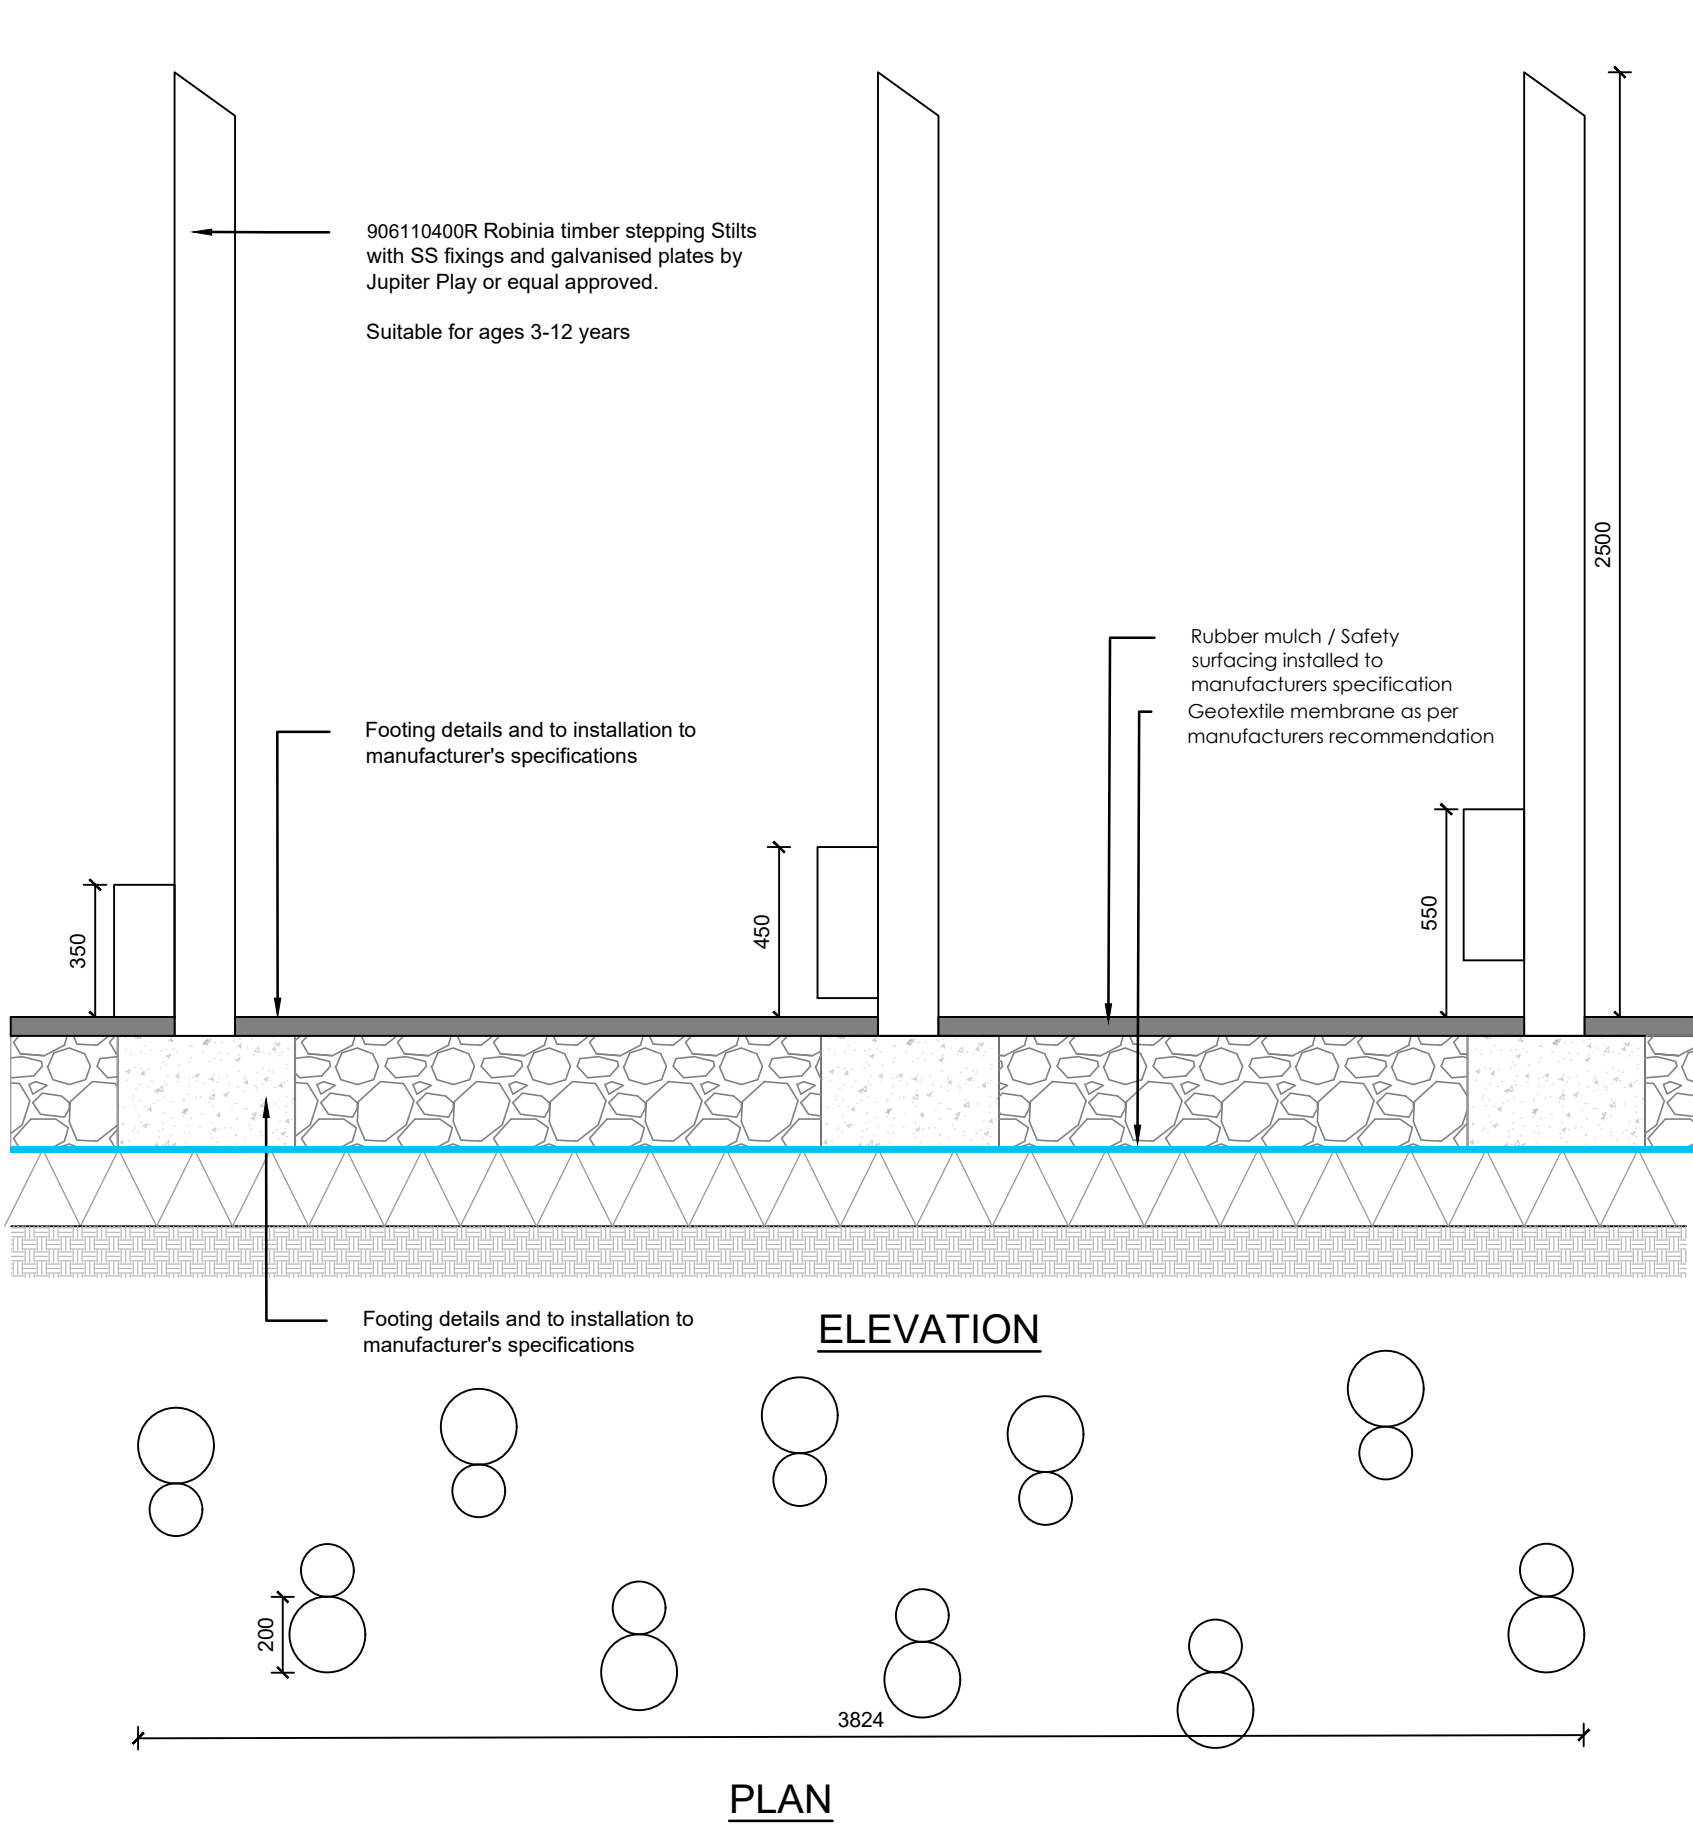


PLAN

03. PL3 Stepping Stilts

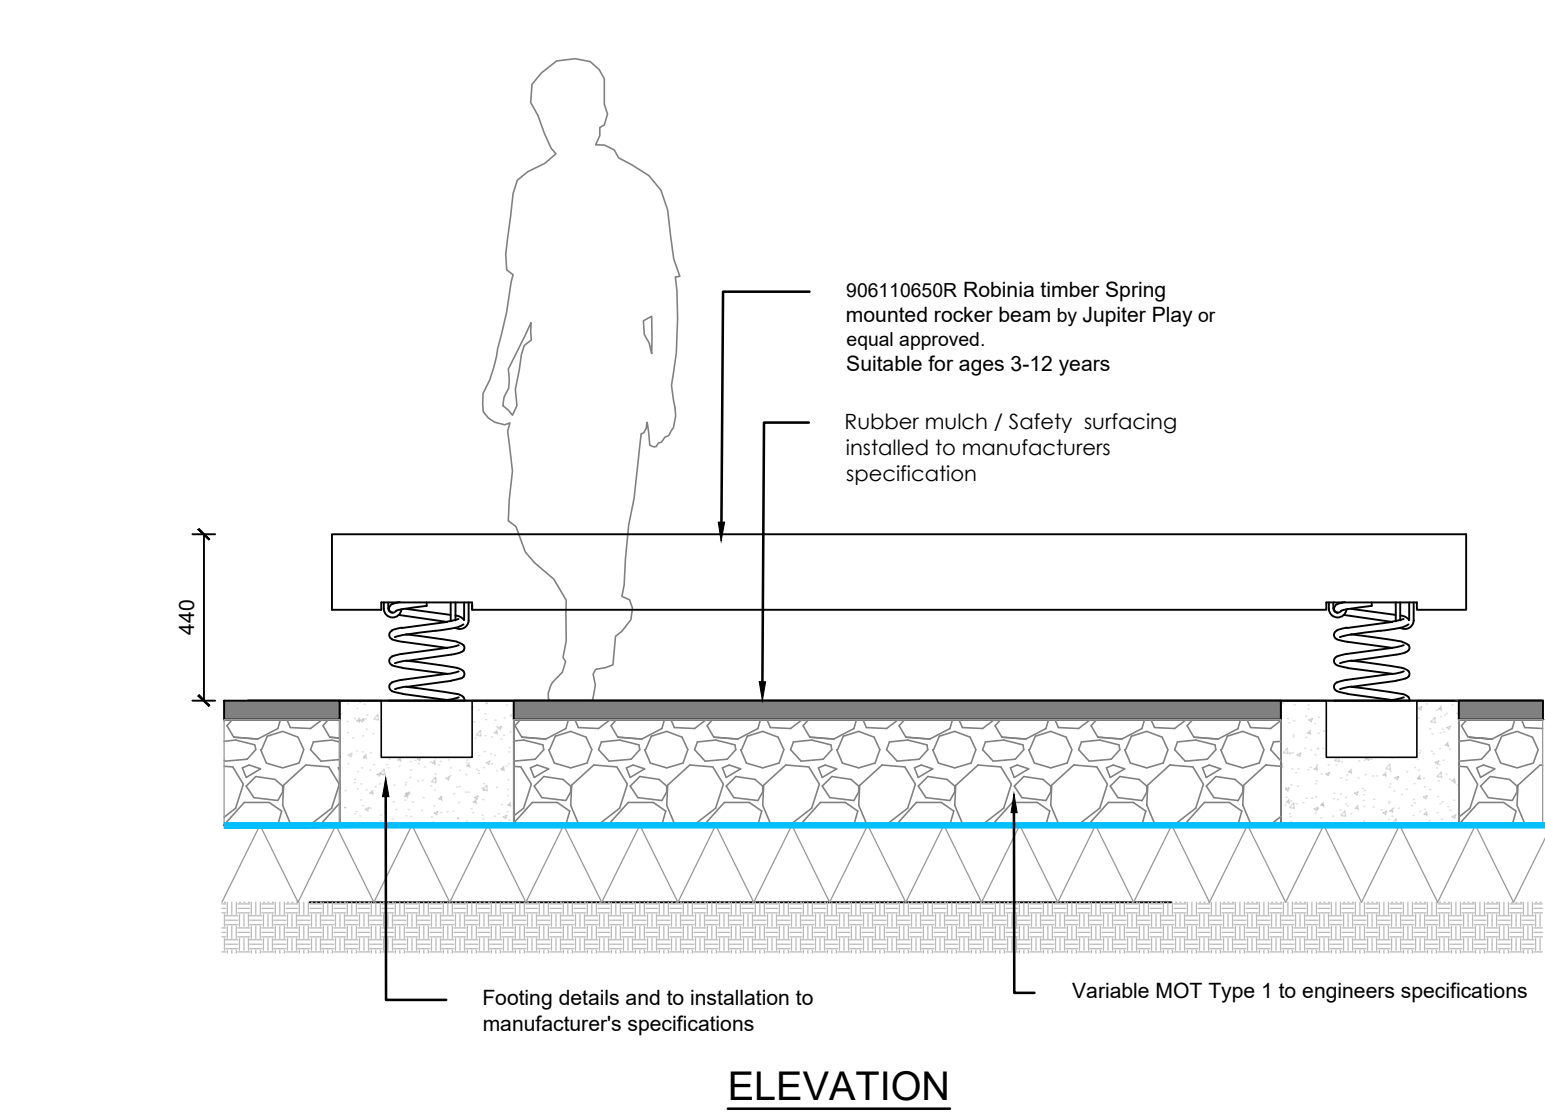


ELEVATION

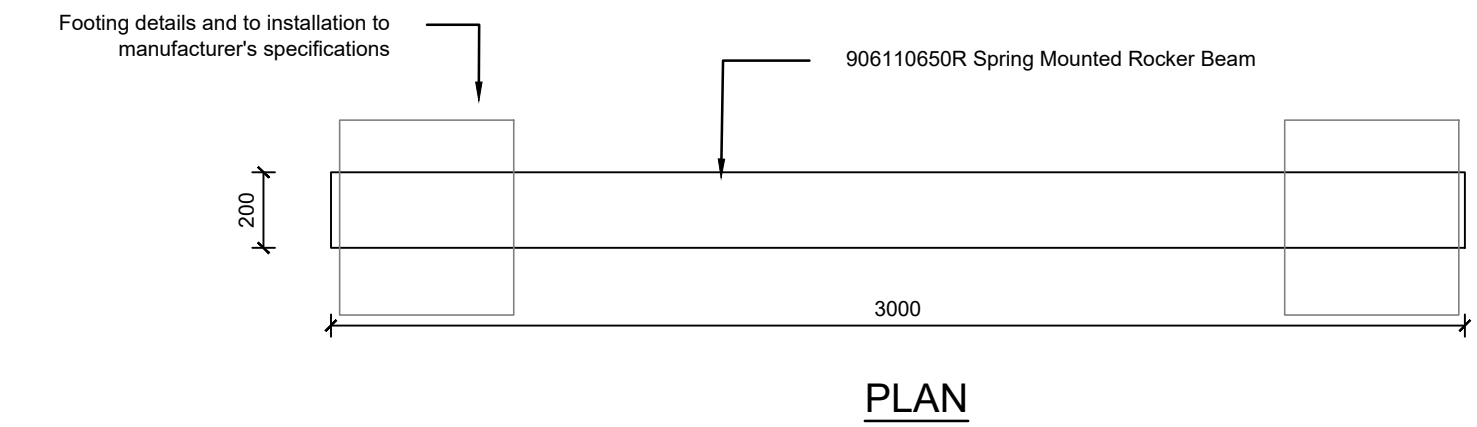


PLAN

05. PL5 Spring Mounted Rocker Beam

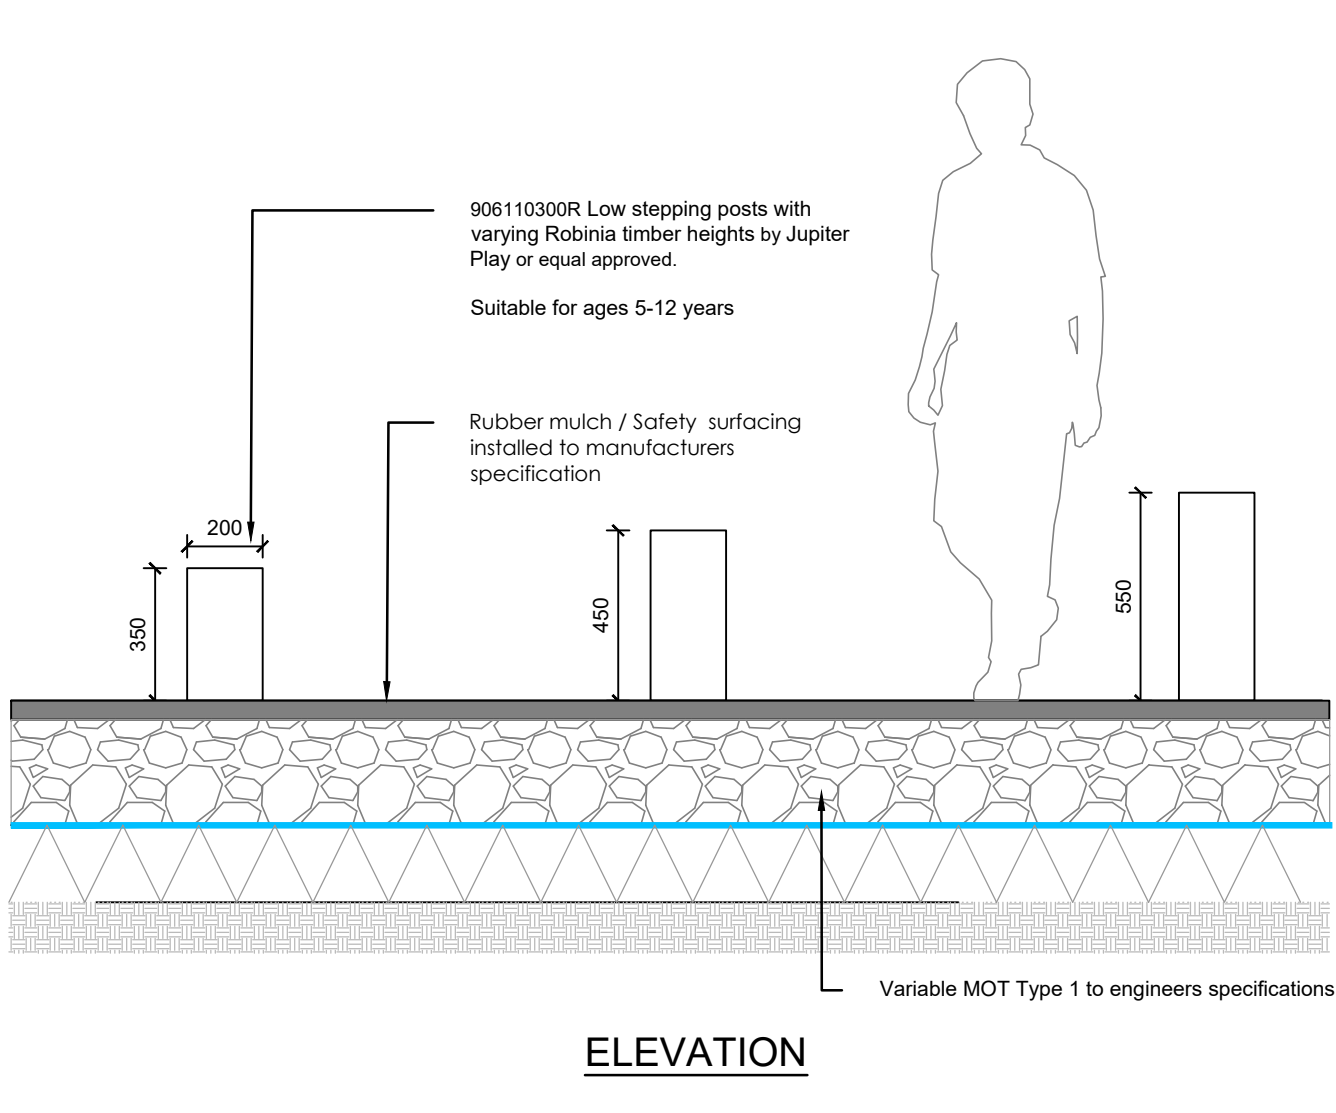


ELEVATION

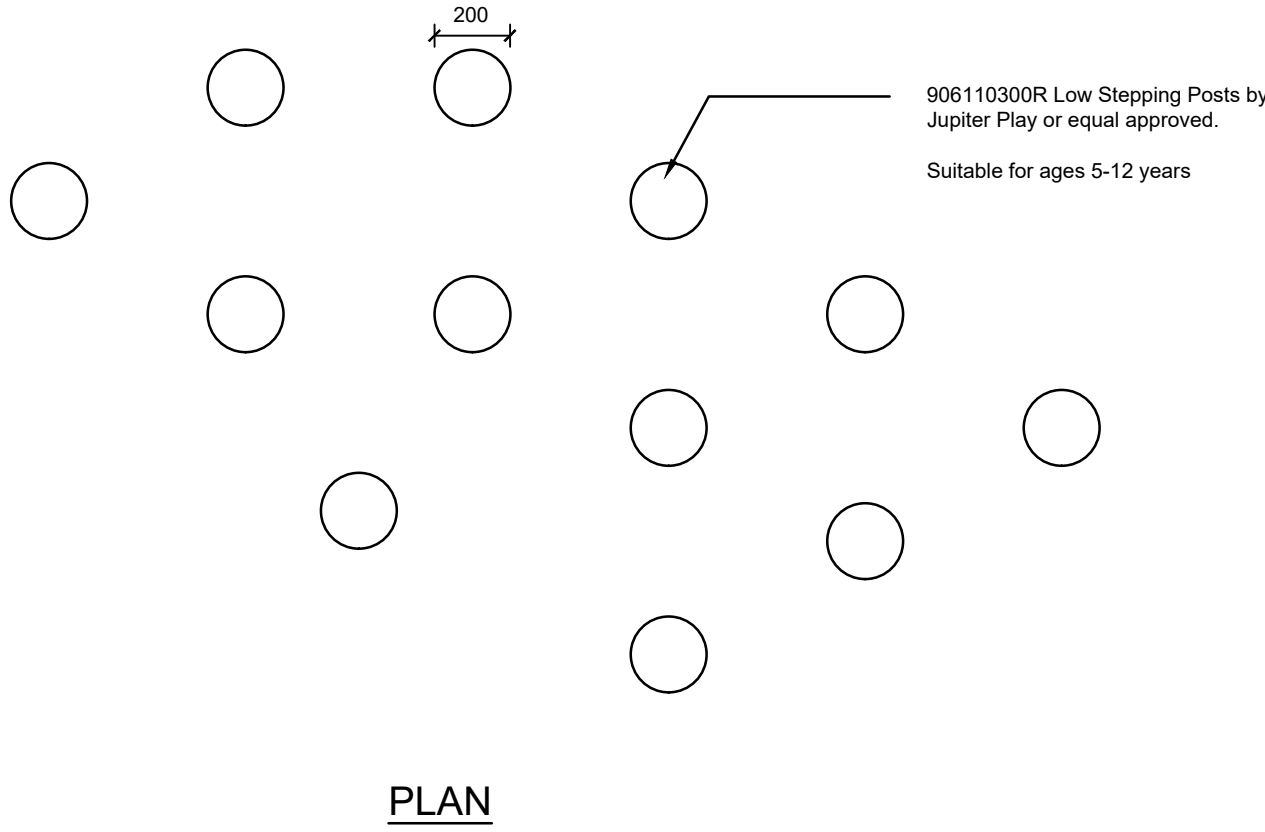


PLAN

06. PL6 Low Stepping Posts

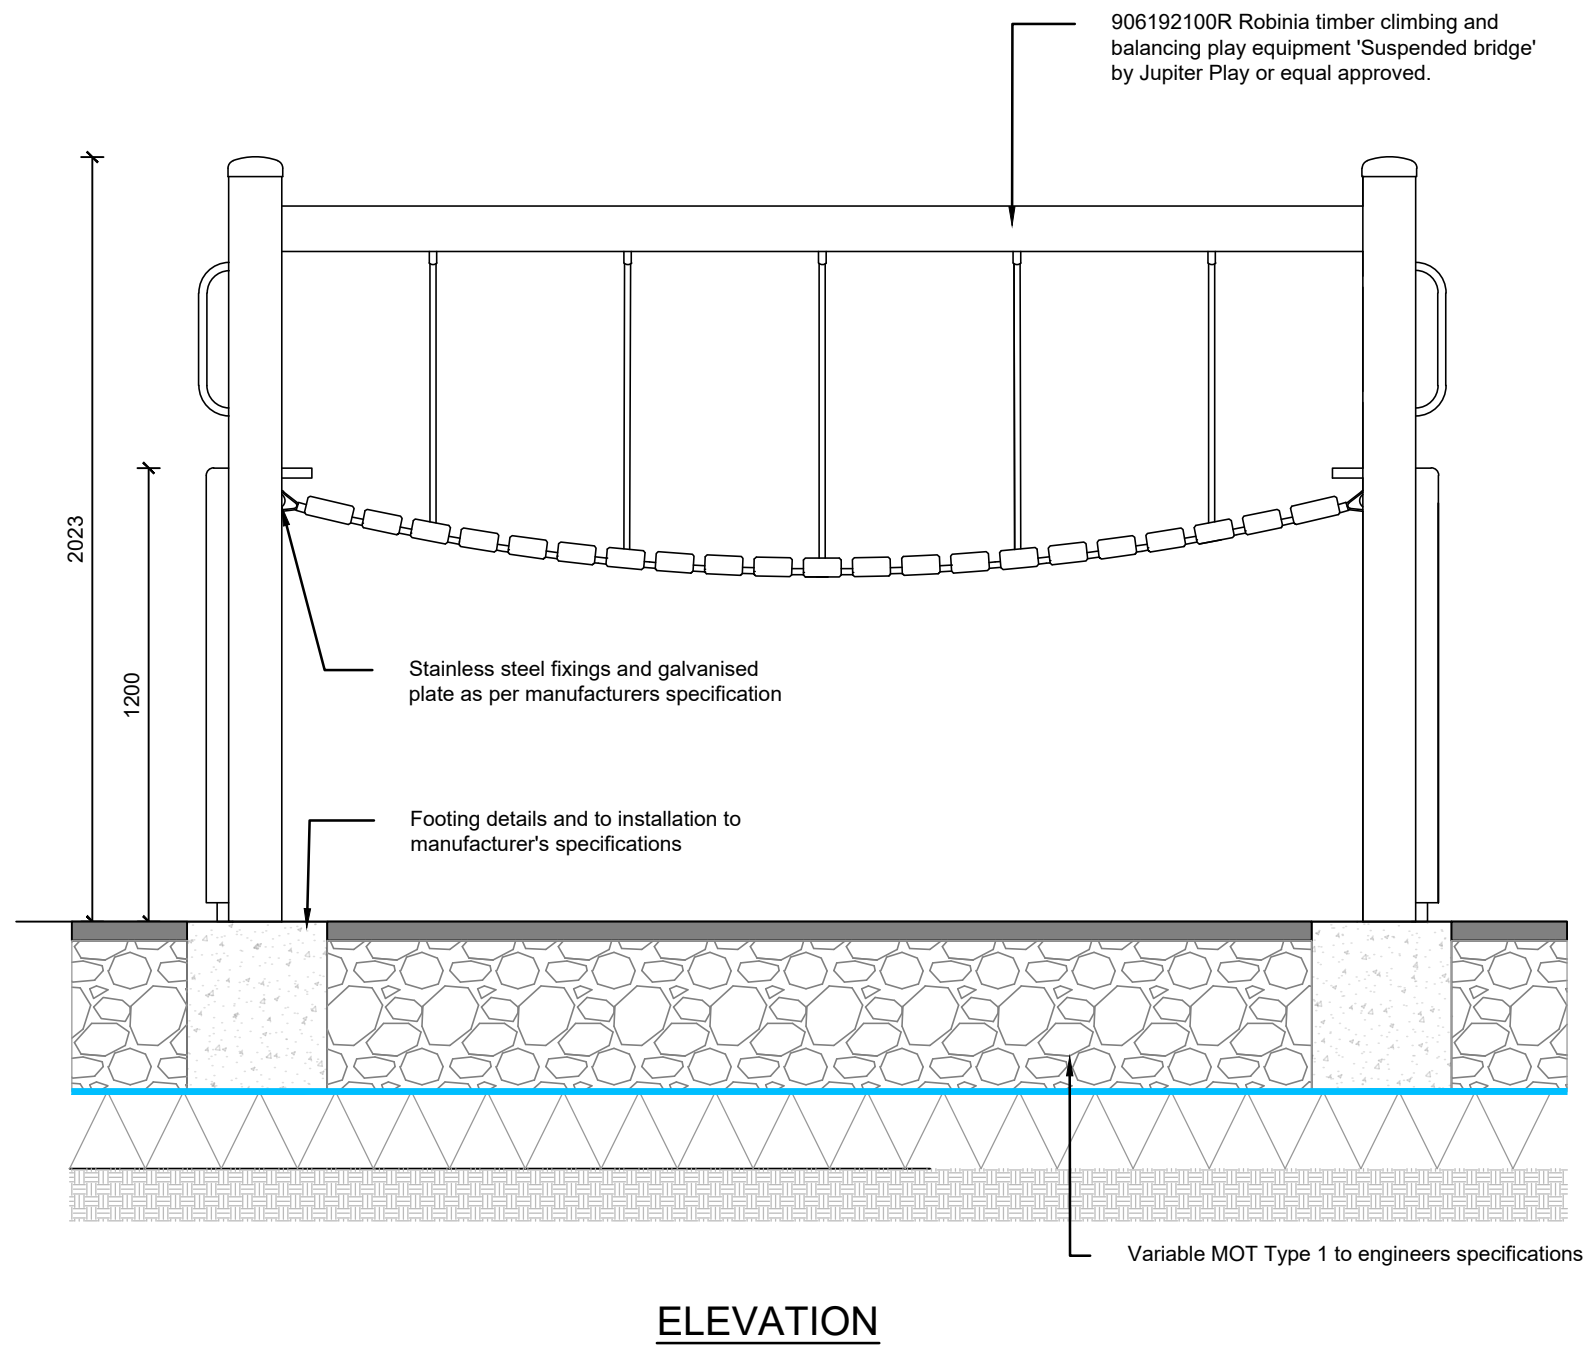

ELEVATION

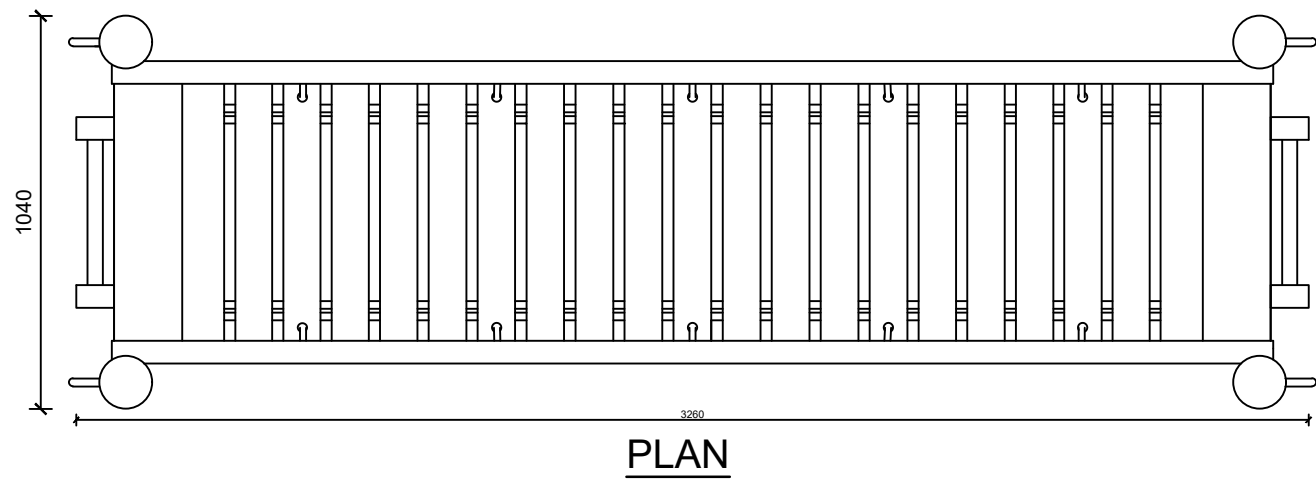

PLAN

07. PL7 Suspended Bridge

NOTE: Foundations for furniture and equipment, as shown on this drawing, must be designed and constructed by the appropriate structural engineer or manufacturer. Ensure compliance with safety and load-bearing specifications.
All dimensions should be checked on site.
Do not scale from this drawing.
Refer to FINE ARCHITECTS drawings 2399.0000-0011 series for Setting Out Plans
Refer to FINE ARCHITECTS drawings 2399.0000-0012 series for Detail Planning Plans
Refer to FINE ARCHITECTS report 2399.0000 series for NBS Specification

A	09.03.2026	Issued For Structural inputs		SB
Rev	Date	Amendment		Initials
Project: FINCHWOOD PARCEL 11 -12 FINCHWOOD PARK Client: VISTRY THAMES VALLEY Drawing: 2399.XXXX DRAWING 2 Drawing no: 2399.4001				
				Rev: A
Scale@A1: 1:20		Date: FEB '26	Drawn: RM	Checked: SB

finc Architects Ltd
61-63 New London Road | Chelmsford | Essex | CM2 0ND
T: +44 (0)1245 933988
W: www.fincarchitects.com
E: company@fincarchitects.com

Disclaimers: © FINE Architects Limited holds the copyright to all the information contained within this document and their written consent must be obtained before copying or using the data other than for the purpose it was originally supplied.
All dimensions and measurements to be checked on site.
Do not scale from this drawing. This drawing is to be printed in colour.

