




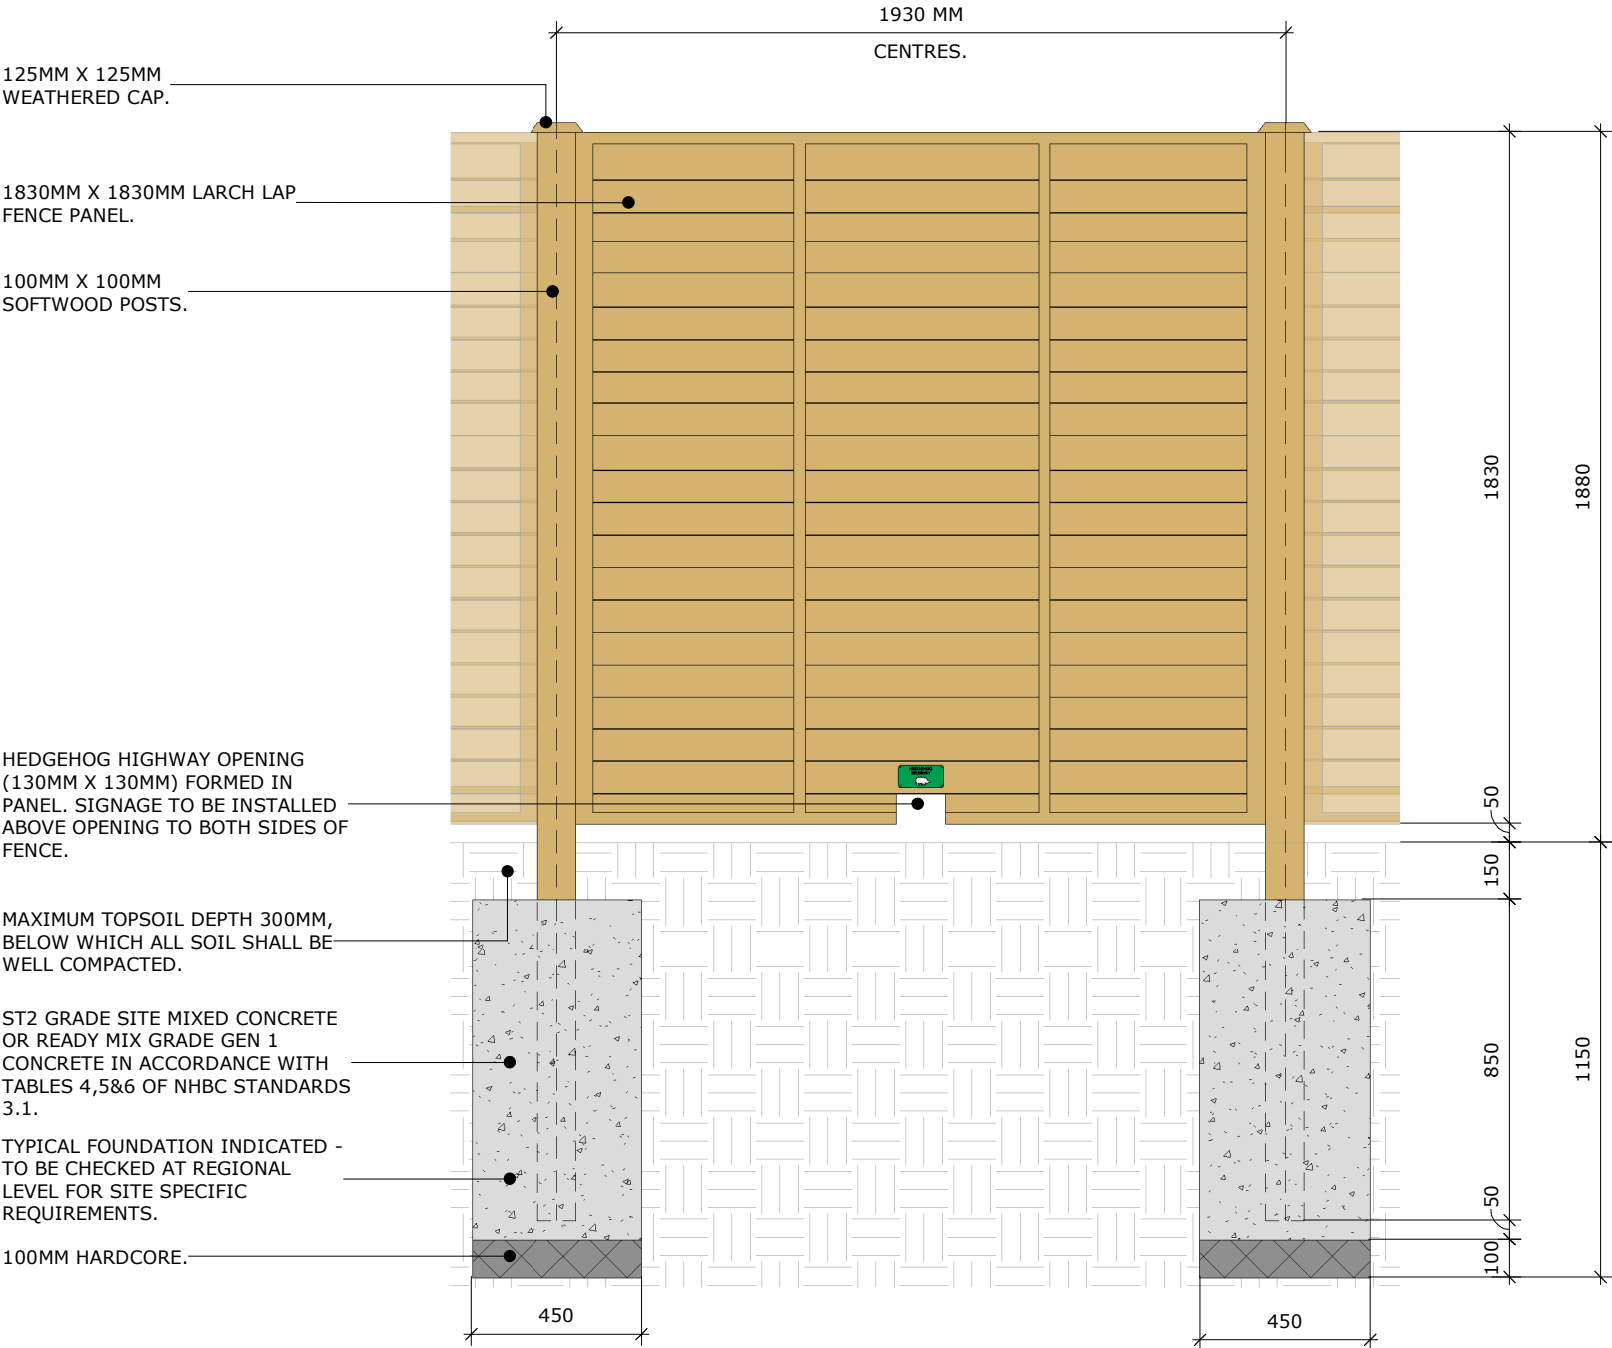

PANEL FENCE - ELEVATION

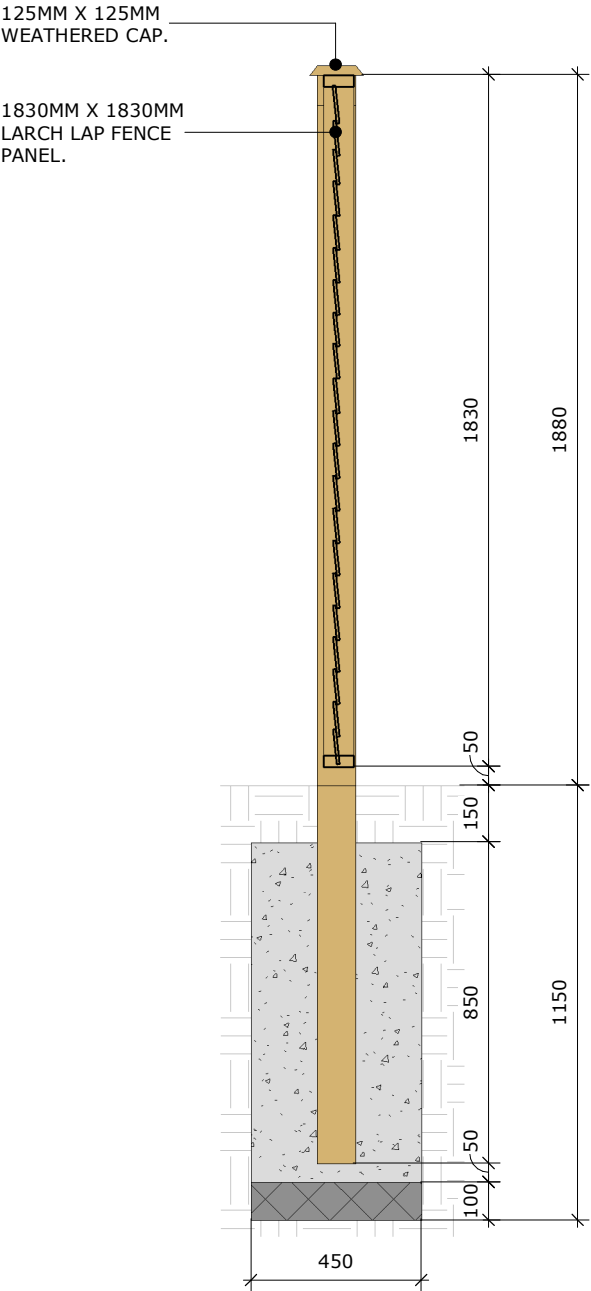

SECTION

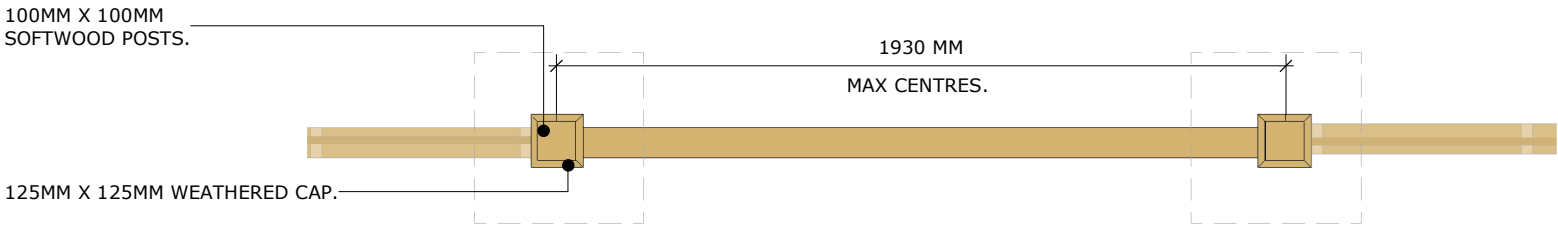

PLAN

- NOTES:
- ALL TIMBER TO BE FSC AND IMPREGNATED WITH AN APPROVED PRESERVATIVE.
 - BUSINESS UNIT TO ASSESS SUITABILITY OF DETAIL FOR INDIVIDUAL DEVELOPMENTS AND CONSULT WITH STRUCTURAL ENGINEER ACCORDINGLY.
 - TO BE READ IN CONJUNCTION WITH BS1722 PART 11.

category								Vistry Group STANDARD DETAIL SUBJECT TO NHBC APPROVAL			
EXTERNAL WORKS DETAILS										PART L1A 2021	
description											
EXTERNAL WORKS - PANEL FENCE (1830MM)											
scale								revision			
1 : 20								00			
project	originator	volume	level	type	role	Class	number				
GROUP	- VIS	- I	- EX	- D2	- A	- FC	- 0215				