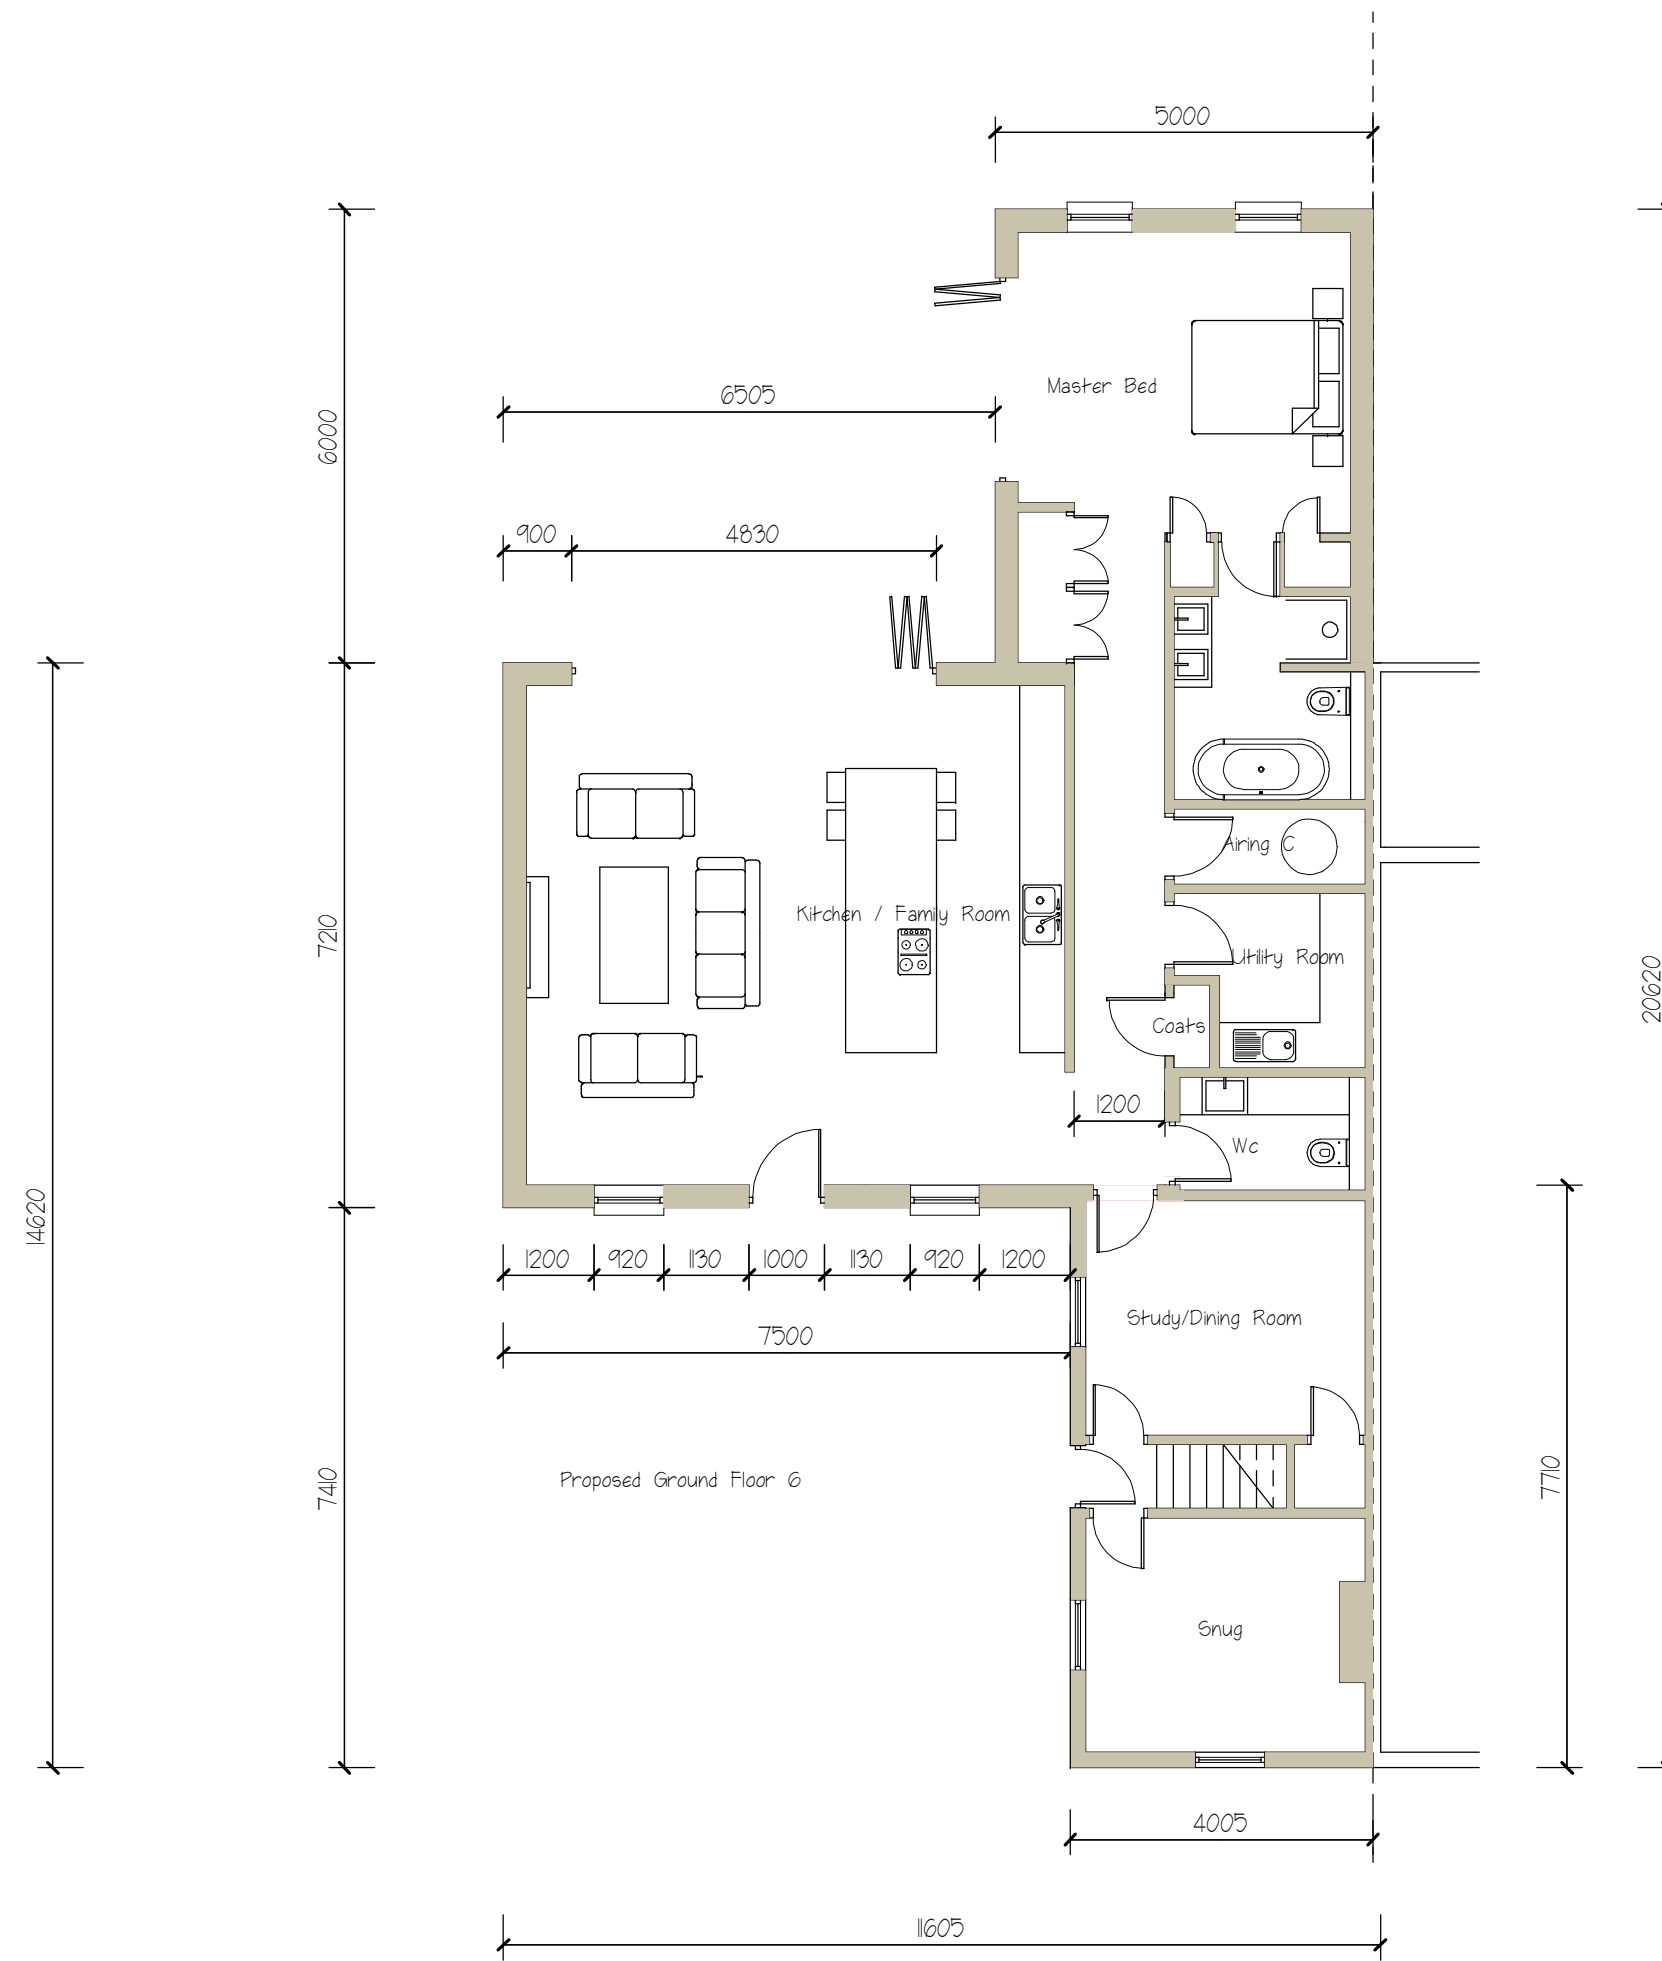


PAUL SCHOFIELD
ARCHITECTURAL DESIGN

CLIENT
John May & Petra Lahey

PROJECT TITLE
27, The Square
Spencers Wood
Berkshire
RG7 1BS

DRAWING TITLE
Proposed Ground Floor @

SCALE: 1:100 DATE: 09-12-24 DRAWN BY: P.Schofield

THE COPYRIGHT IN THIS DOCUMENT AND
DESIGN IS CONFIDENTIAL TO AND THE
PROPERTY OF PAUL SCHOFIELD