
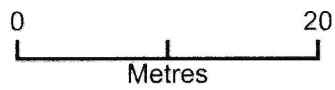


Site Block Plan 21

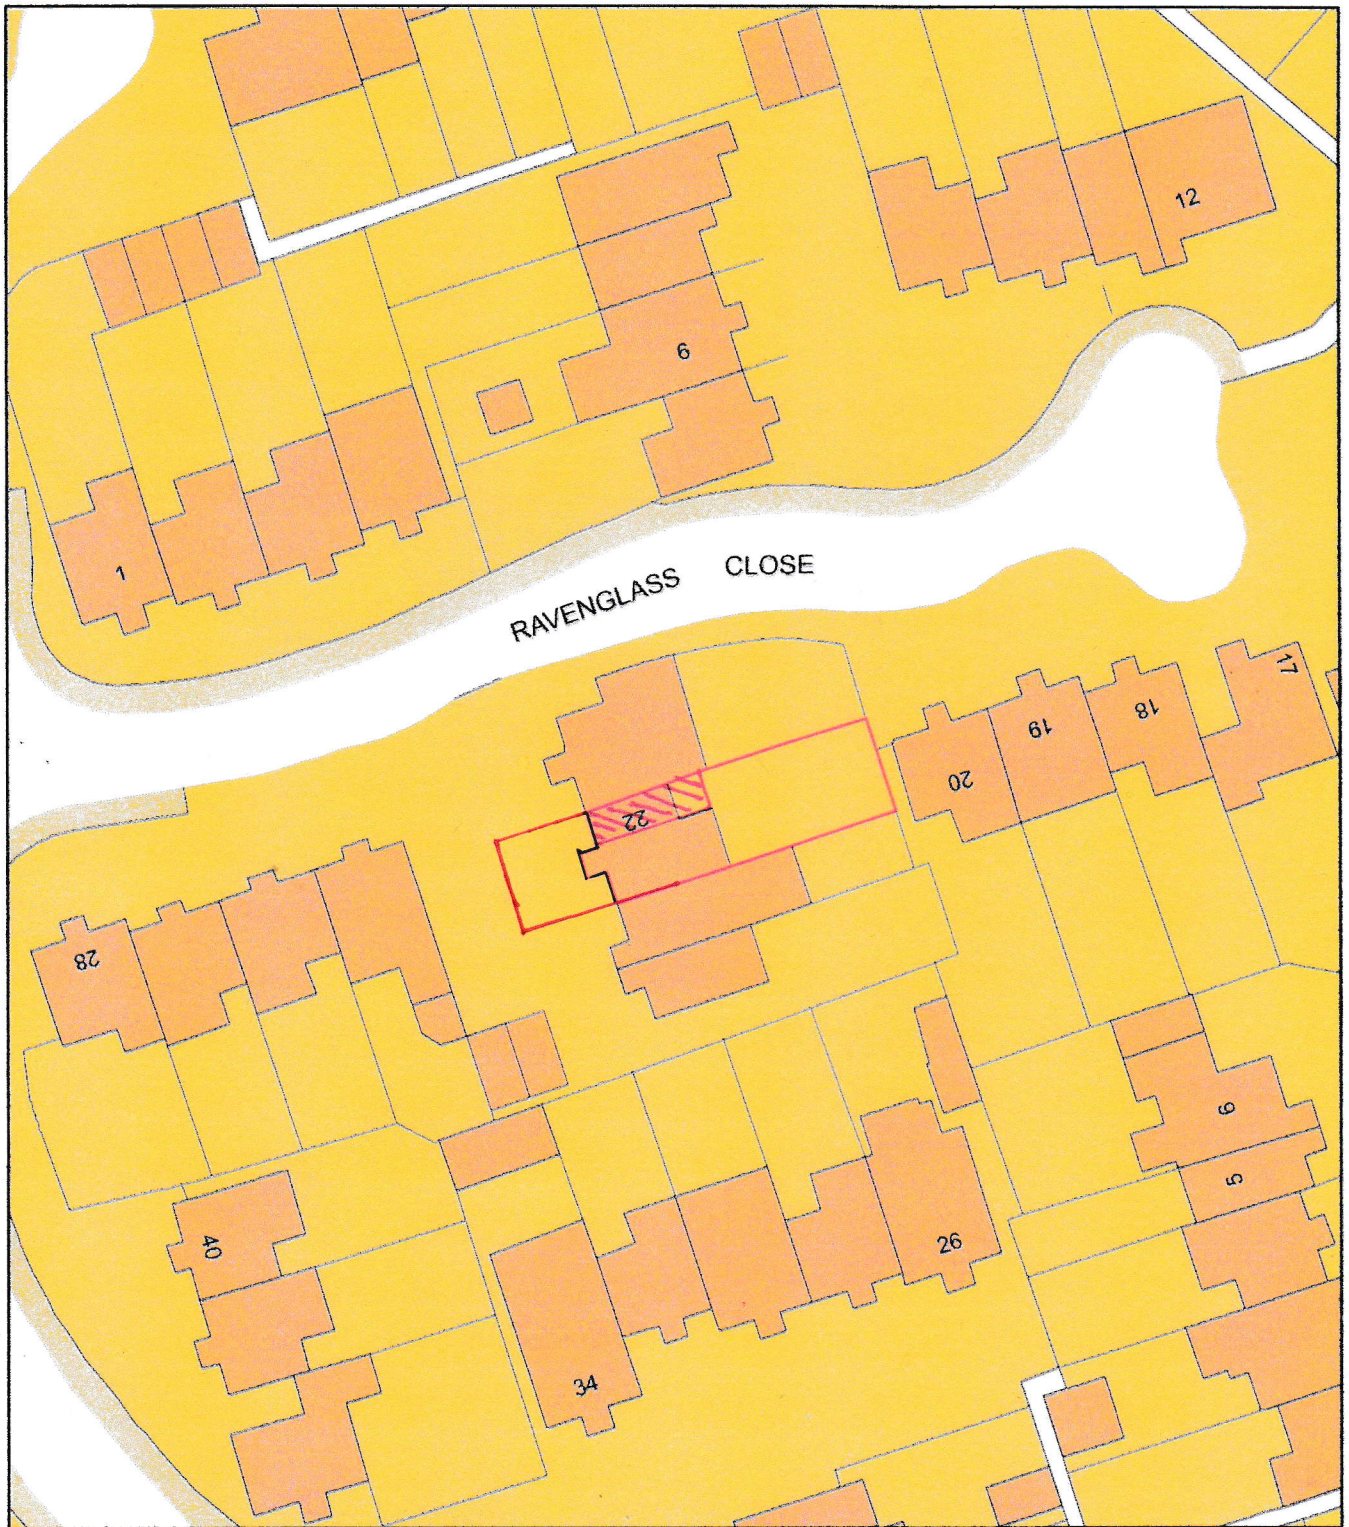

Plan Produced for: 22 Ravensglass

Date Produced: 22 Oct 2024

Plan Reference Number / Project ID: TQRQM24296113349031 / TA

Scale: 1:500 @ A4