

All dimensions are to be checked on site before work commences.
Figured dimensions to be taken in preference to scaled dimensions.
If in doubt please ask.
© Copyright reserved.

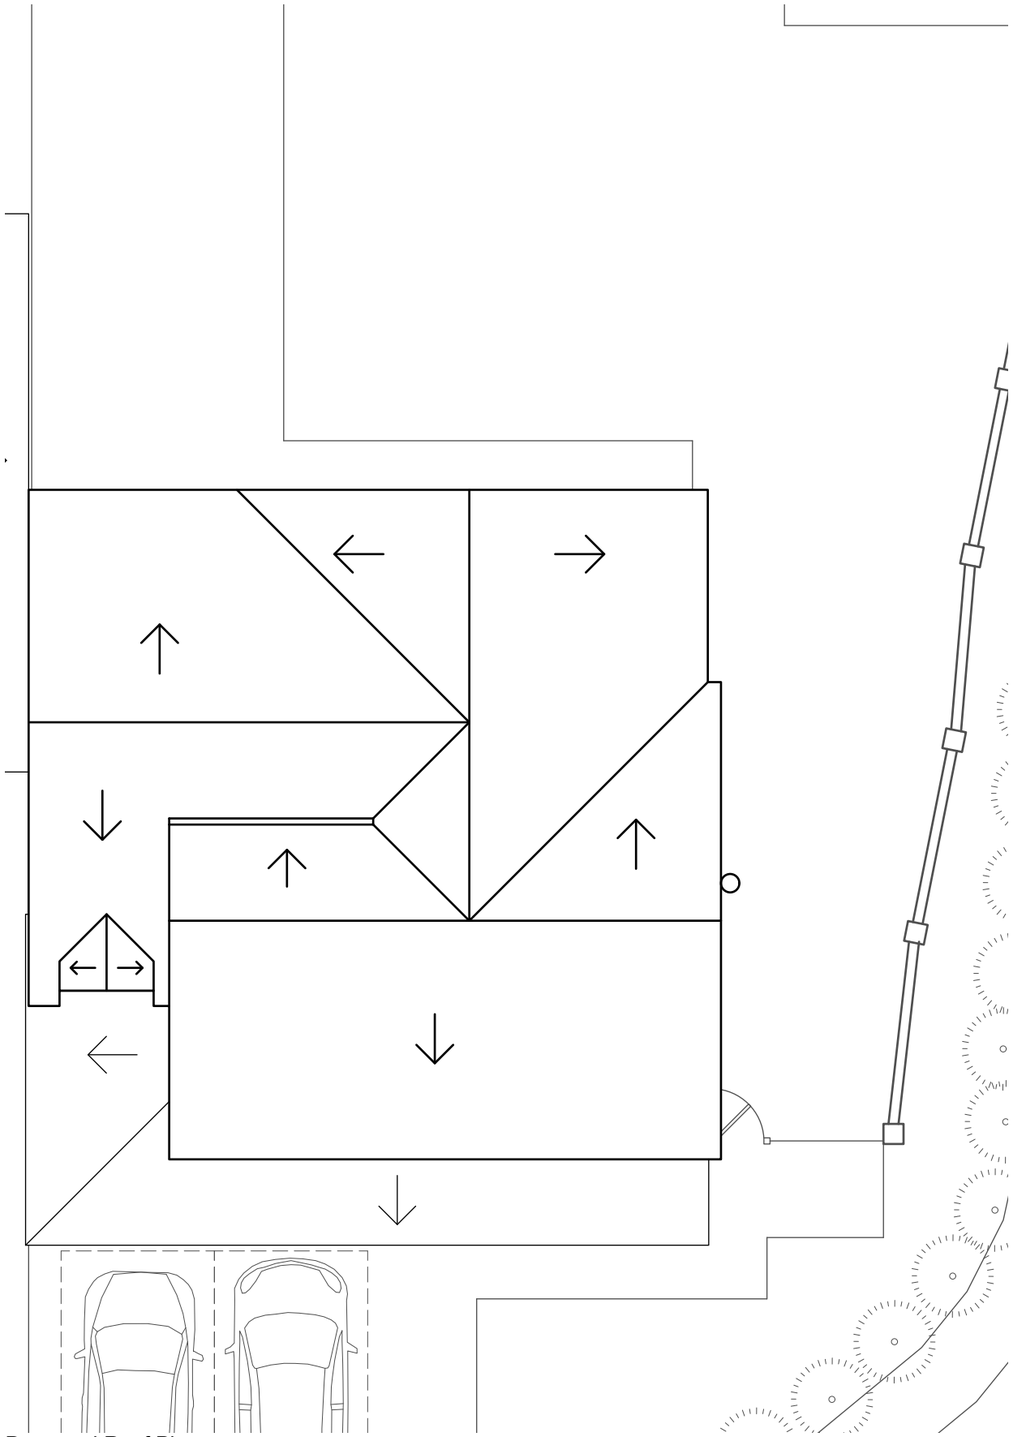

Proposed Roof Plan

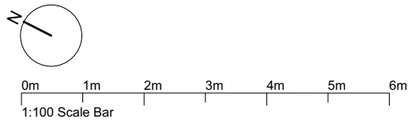

Rev	Notes	Date	Initial
P2	Updated for planning	16/11/26	LN
P1	Issued for comment	02/11/26	LN

Status
Planning

HOLTHAM+NEWMAN
ARCHITECTS
The Old Dairy, 282A Hyde End Road,
Spencers Wood, Reading,
Berkshire RG7 1DN
T: 07971 316497
E: hello@hnarchitects.co.uk

Project:
5 The Spur
Wargrave
Reading
RG10 8AT

Client
Mr and Mrs Westcott

Drawing Title:
Proposed Floor Plans 2

Scale:	Dwg. No.:	Rev.:
1:100 @A3	2627 - P101	P2
Drawn by: LN		
Date: Nov 2026		