

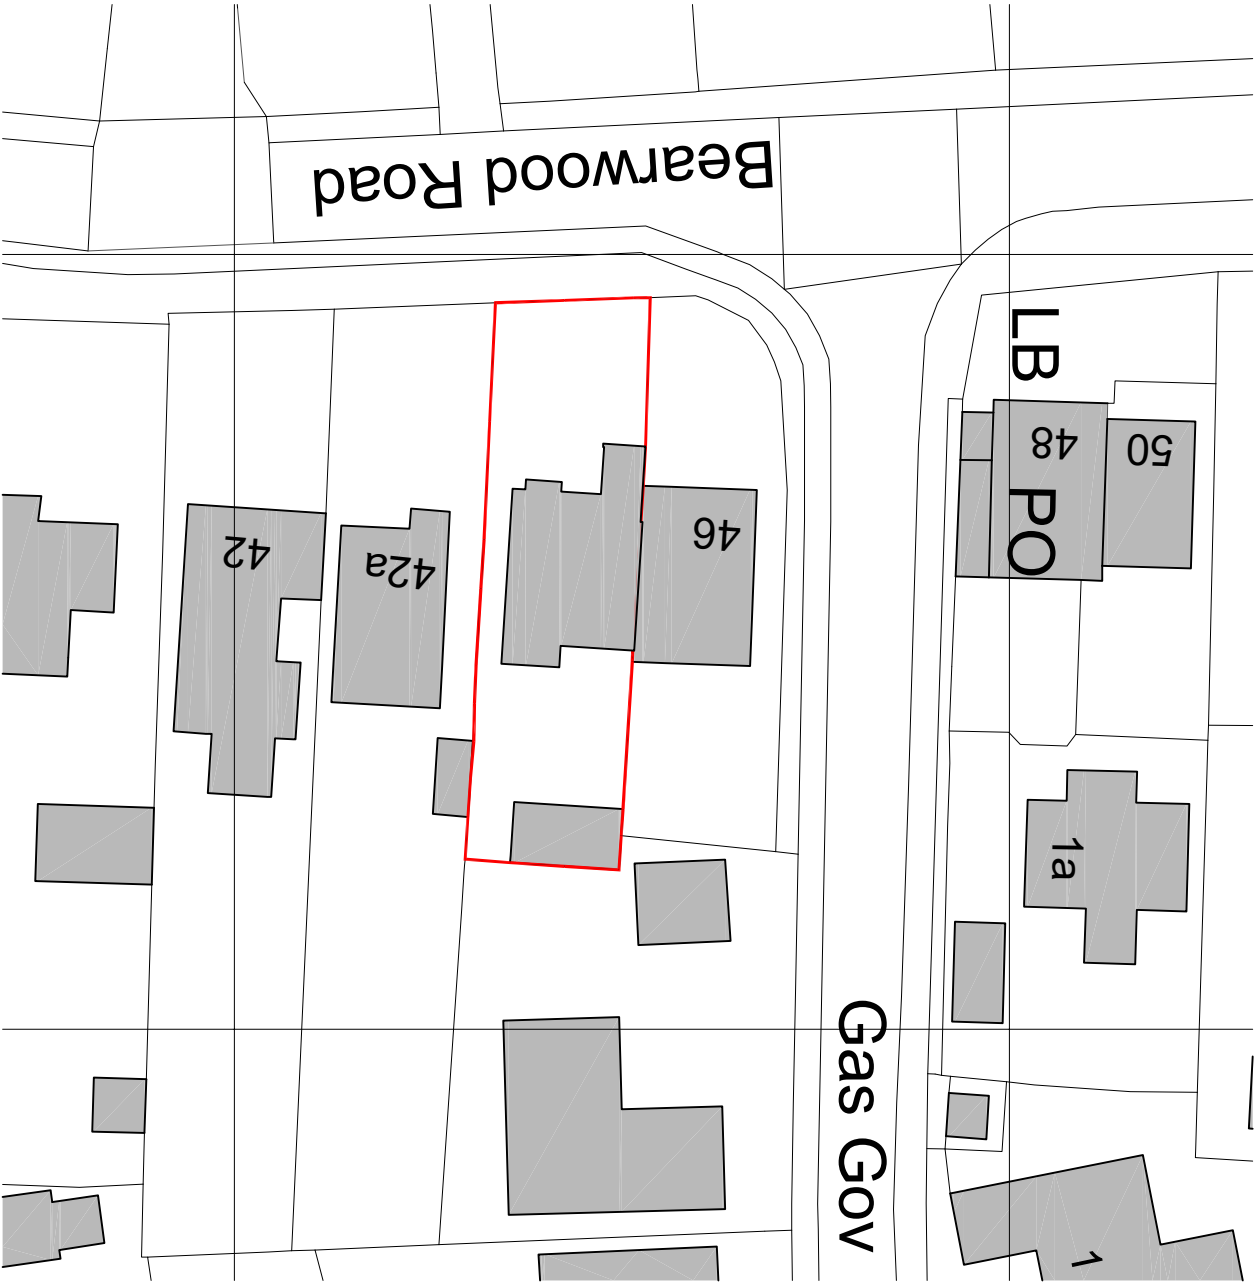


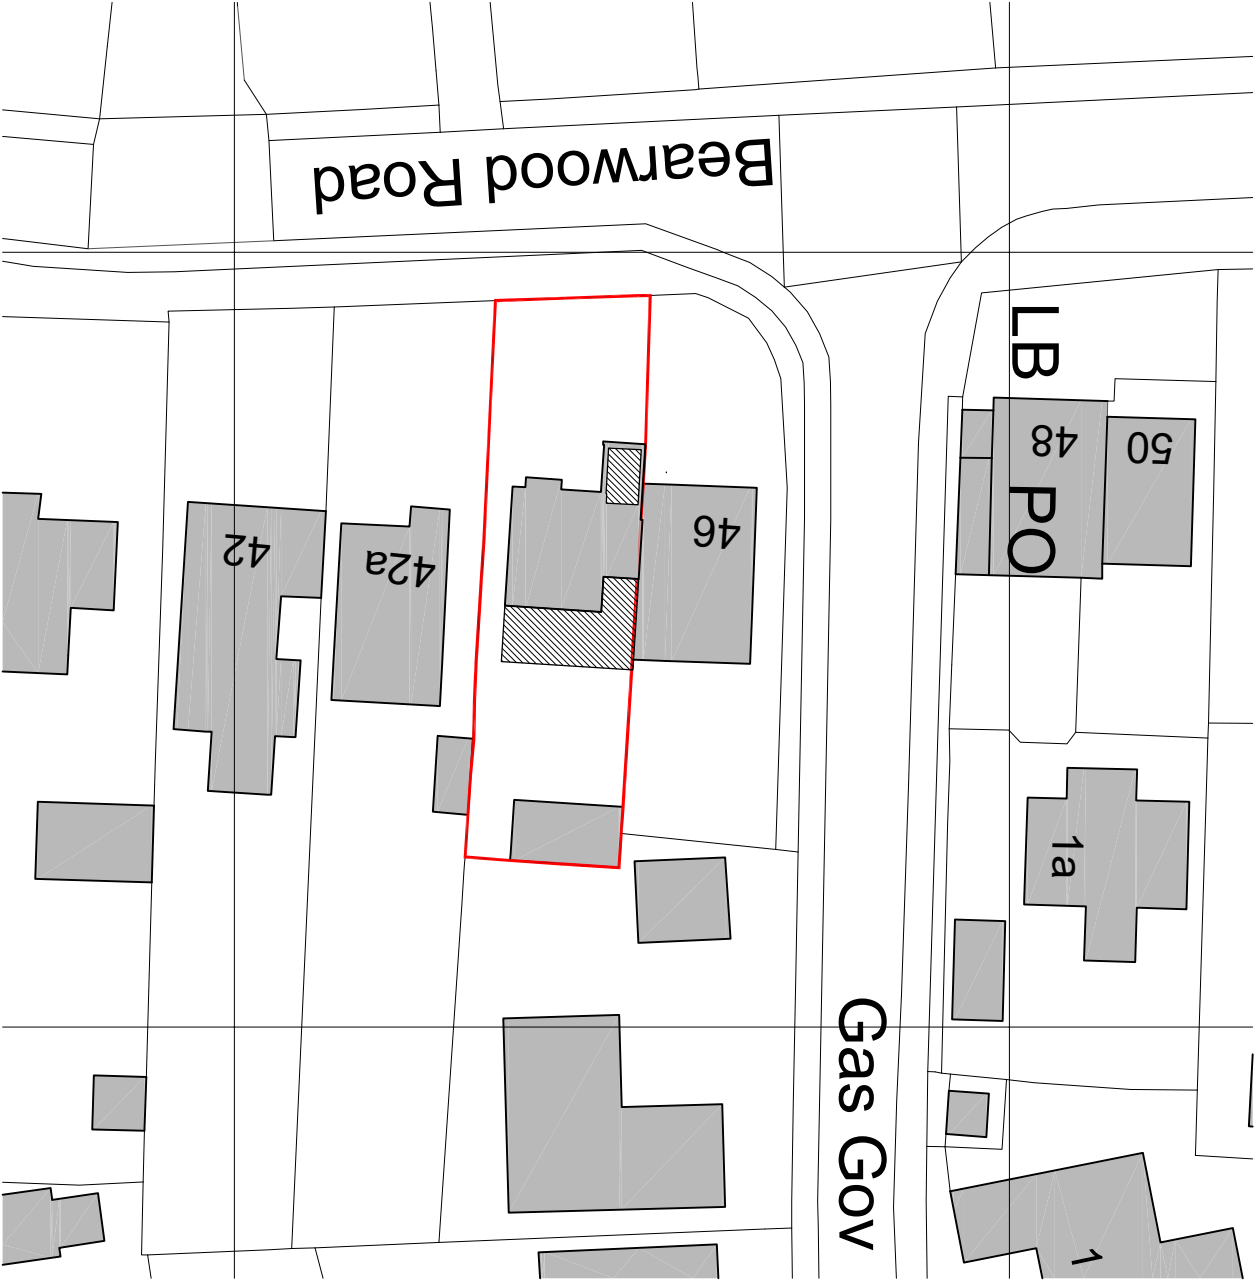

Block Plan - As Existing
Scale: 1:500

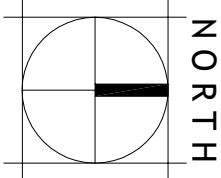

Block Plan - As Proposed
Scale: 1:500

Rev	Description	Date	Initials
FOR PLANNING SUBMISSION			
HOLTHAM+NEWMAN ARCHITECTS The Old Dairy 282a Hyde End Road, Spencers Wood, Reading, Berkshire RG7 1DN T: 07971 316169 E: info@hynarchitects.co.uk			
Project: 44, Bearwood Road Wokingham Reading RG41 4SY			
Client: Daniel Fortella and Hannah Vickers			
Drawing Title: Block Plan Site Layout			
As Existing and Proposed			
Scale: 1:500 @ A3		Dwg. No.:	Rev.:
Drawn By: DH		2510-P104	-
Date: July 2025			