



All dimensions are to be checked on site before work commences.
Figured dimensions to be taken in preference to scaled dimensions.
If in doubt, please ask.
© Copyright reserved.

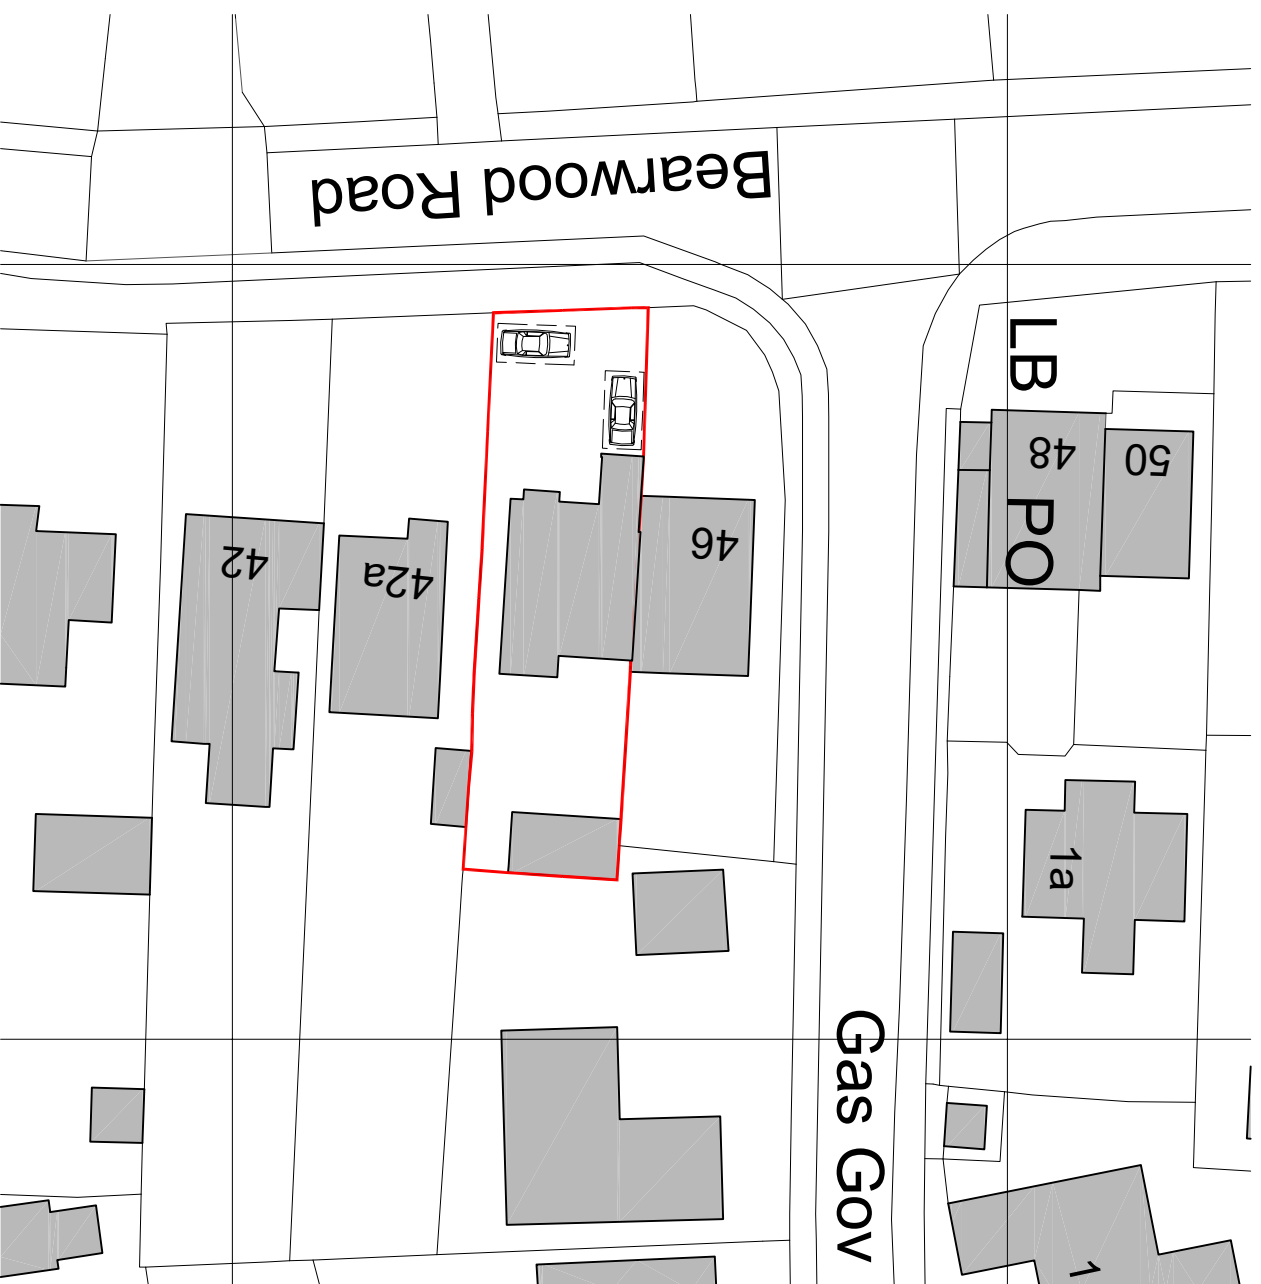

Block Plan - As Existing
Scale: 1:500

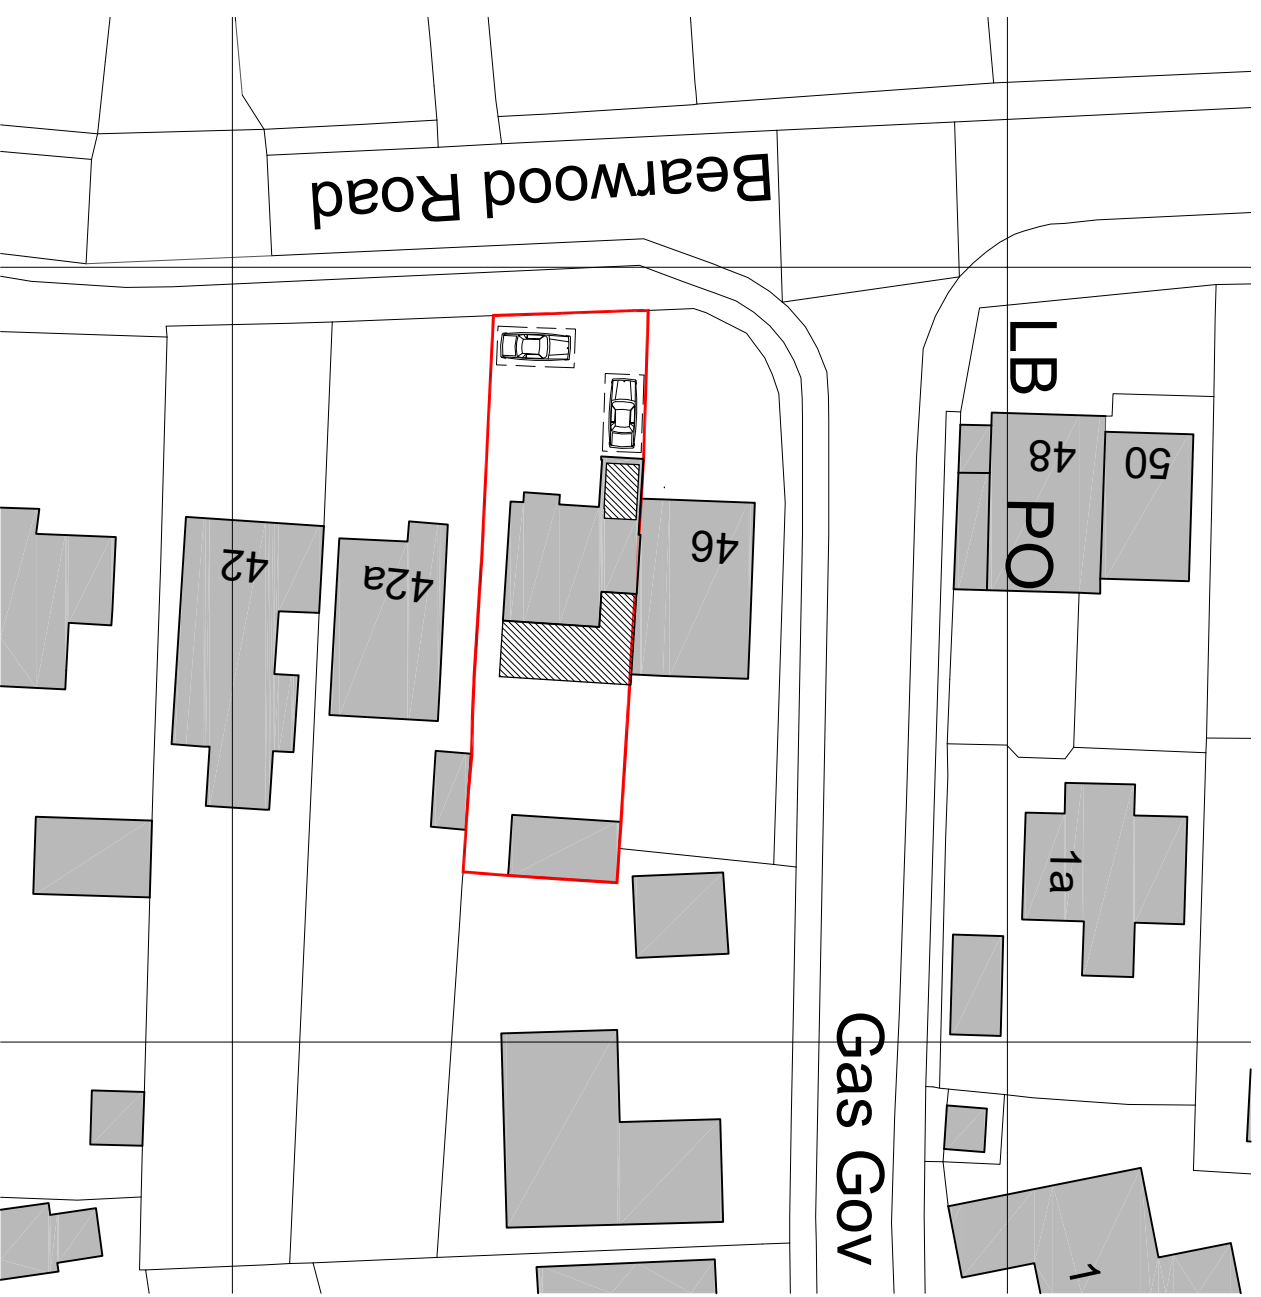

Block Plan - As Proposed
Scale: 1:500

Rev	Description	Date	Initials
FOR PLANNING SUBMISSION			
			
The Old Dairy 282a Hyde End Road, Spencers' Wood, Reading, Berkshire RG7 1DN T: 07971 316498 E: info@hthnarchitects.co.uk			
Project: 44, Bearwood Road Wokingham Reading RG4 4SY			
Client: Daniel Fortella and Hannah Vickers			
Drawing Title: Block Plan Parking Layout			
As Existing and Proposed			
Scale: 1:500 @ A3		Dwg. No.:	
Drawn by: DH		Rev.:	
Date: July 2025		2510-P105	