


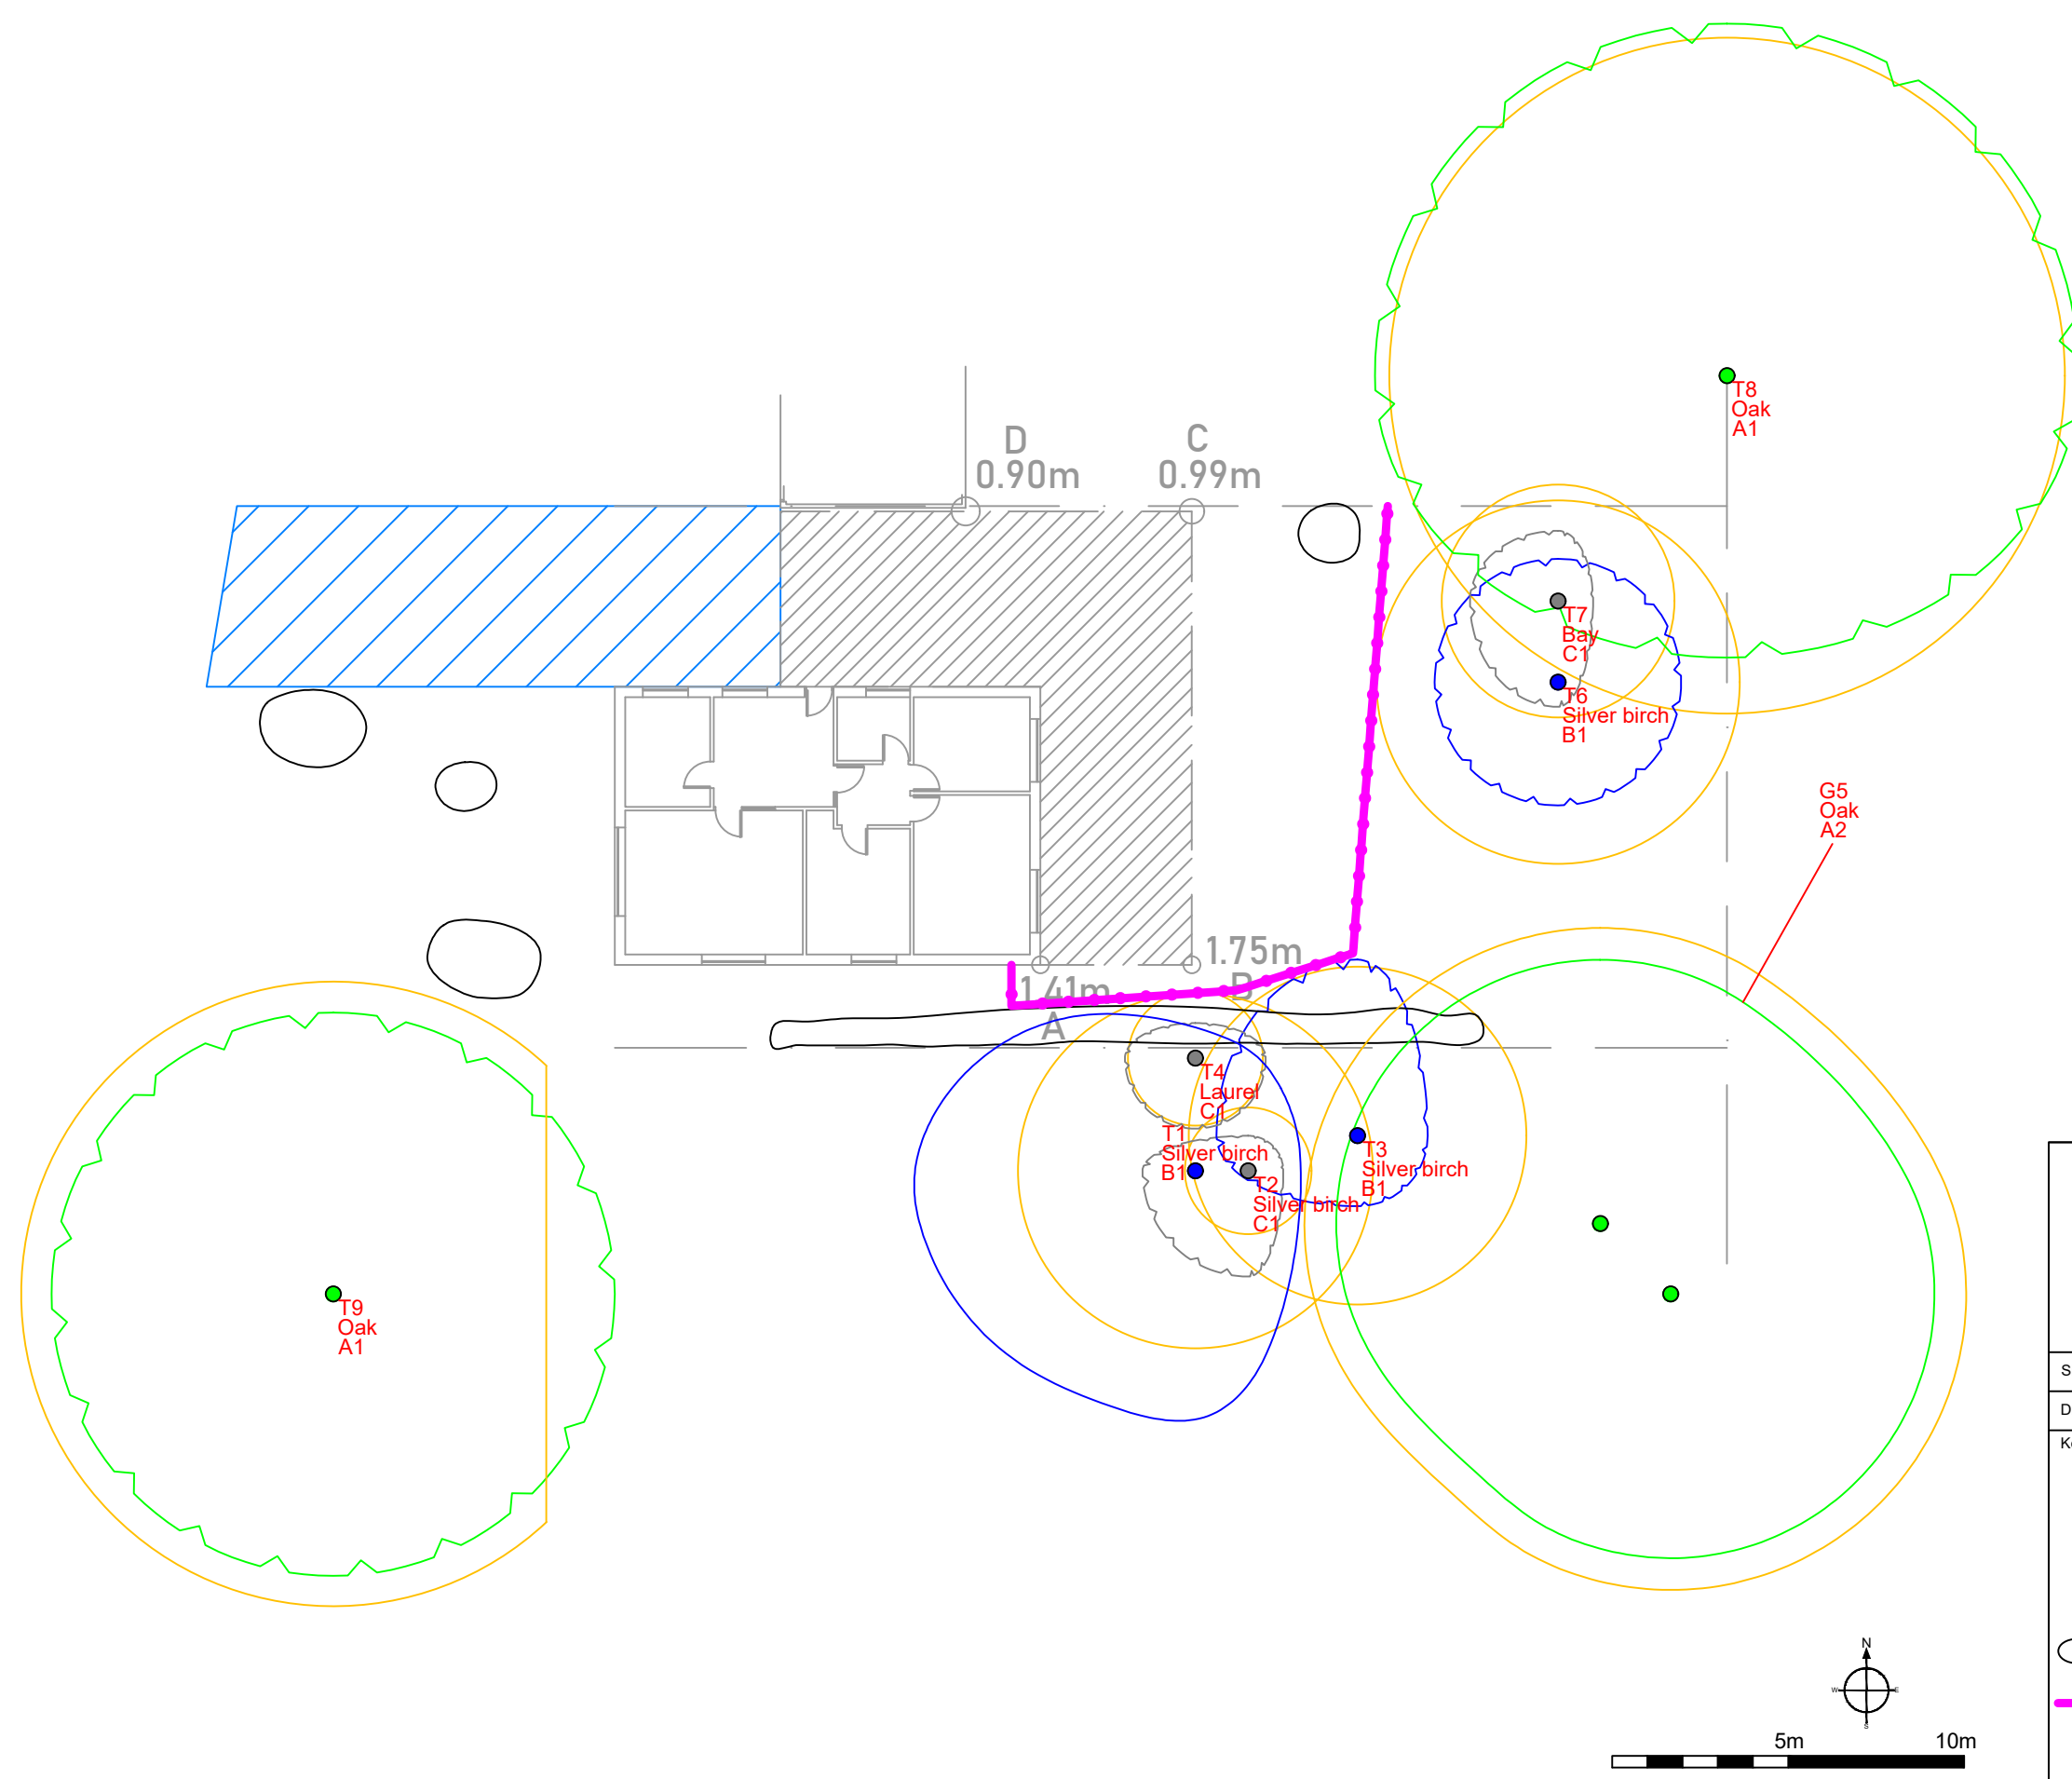

GHAtrees
arboricultural consultancy

t: 07884 056 025
e: glen@ghatrees.co.uk
www.ghatrees.co.uk

Site: 40 Parkway, Crowthorne, RG45 6EW	1:200 @ A3
Drawing Title: Tree Protection Plan	October 2025

Key:

- Category A (Green dot)
- Category B (Blue dot)
- Category C (Grey dot)
- Category U (Red dot)
- Shrubs (Circle)
- Tree Protection Fencing (Pink line)
- Category (Label)
- Root Protection Area (Blue circle)
- Crown Spread (Green circle)
- Tree Number (Label)
- Species (Label)
- Category (Label)
- Approximate area of Existing Driveway (Blue hatched area)

NOTE: Tree/group numbers marked have approximate locations.