


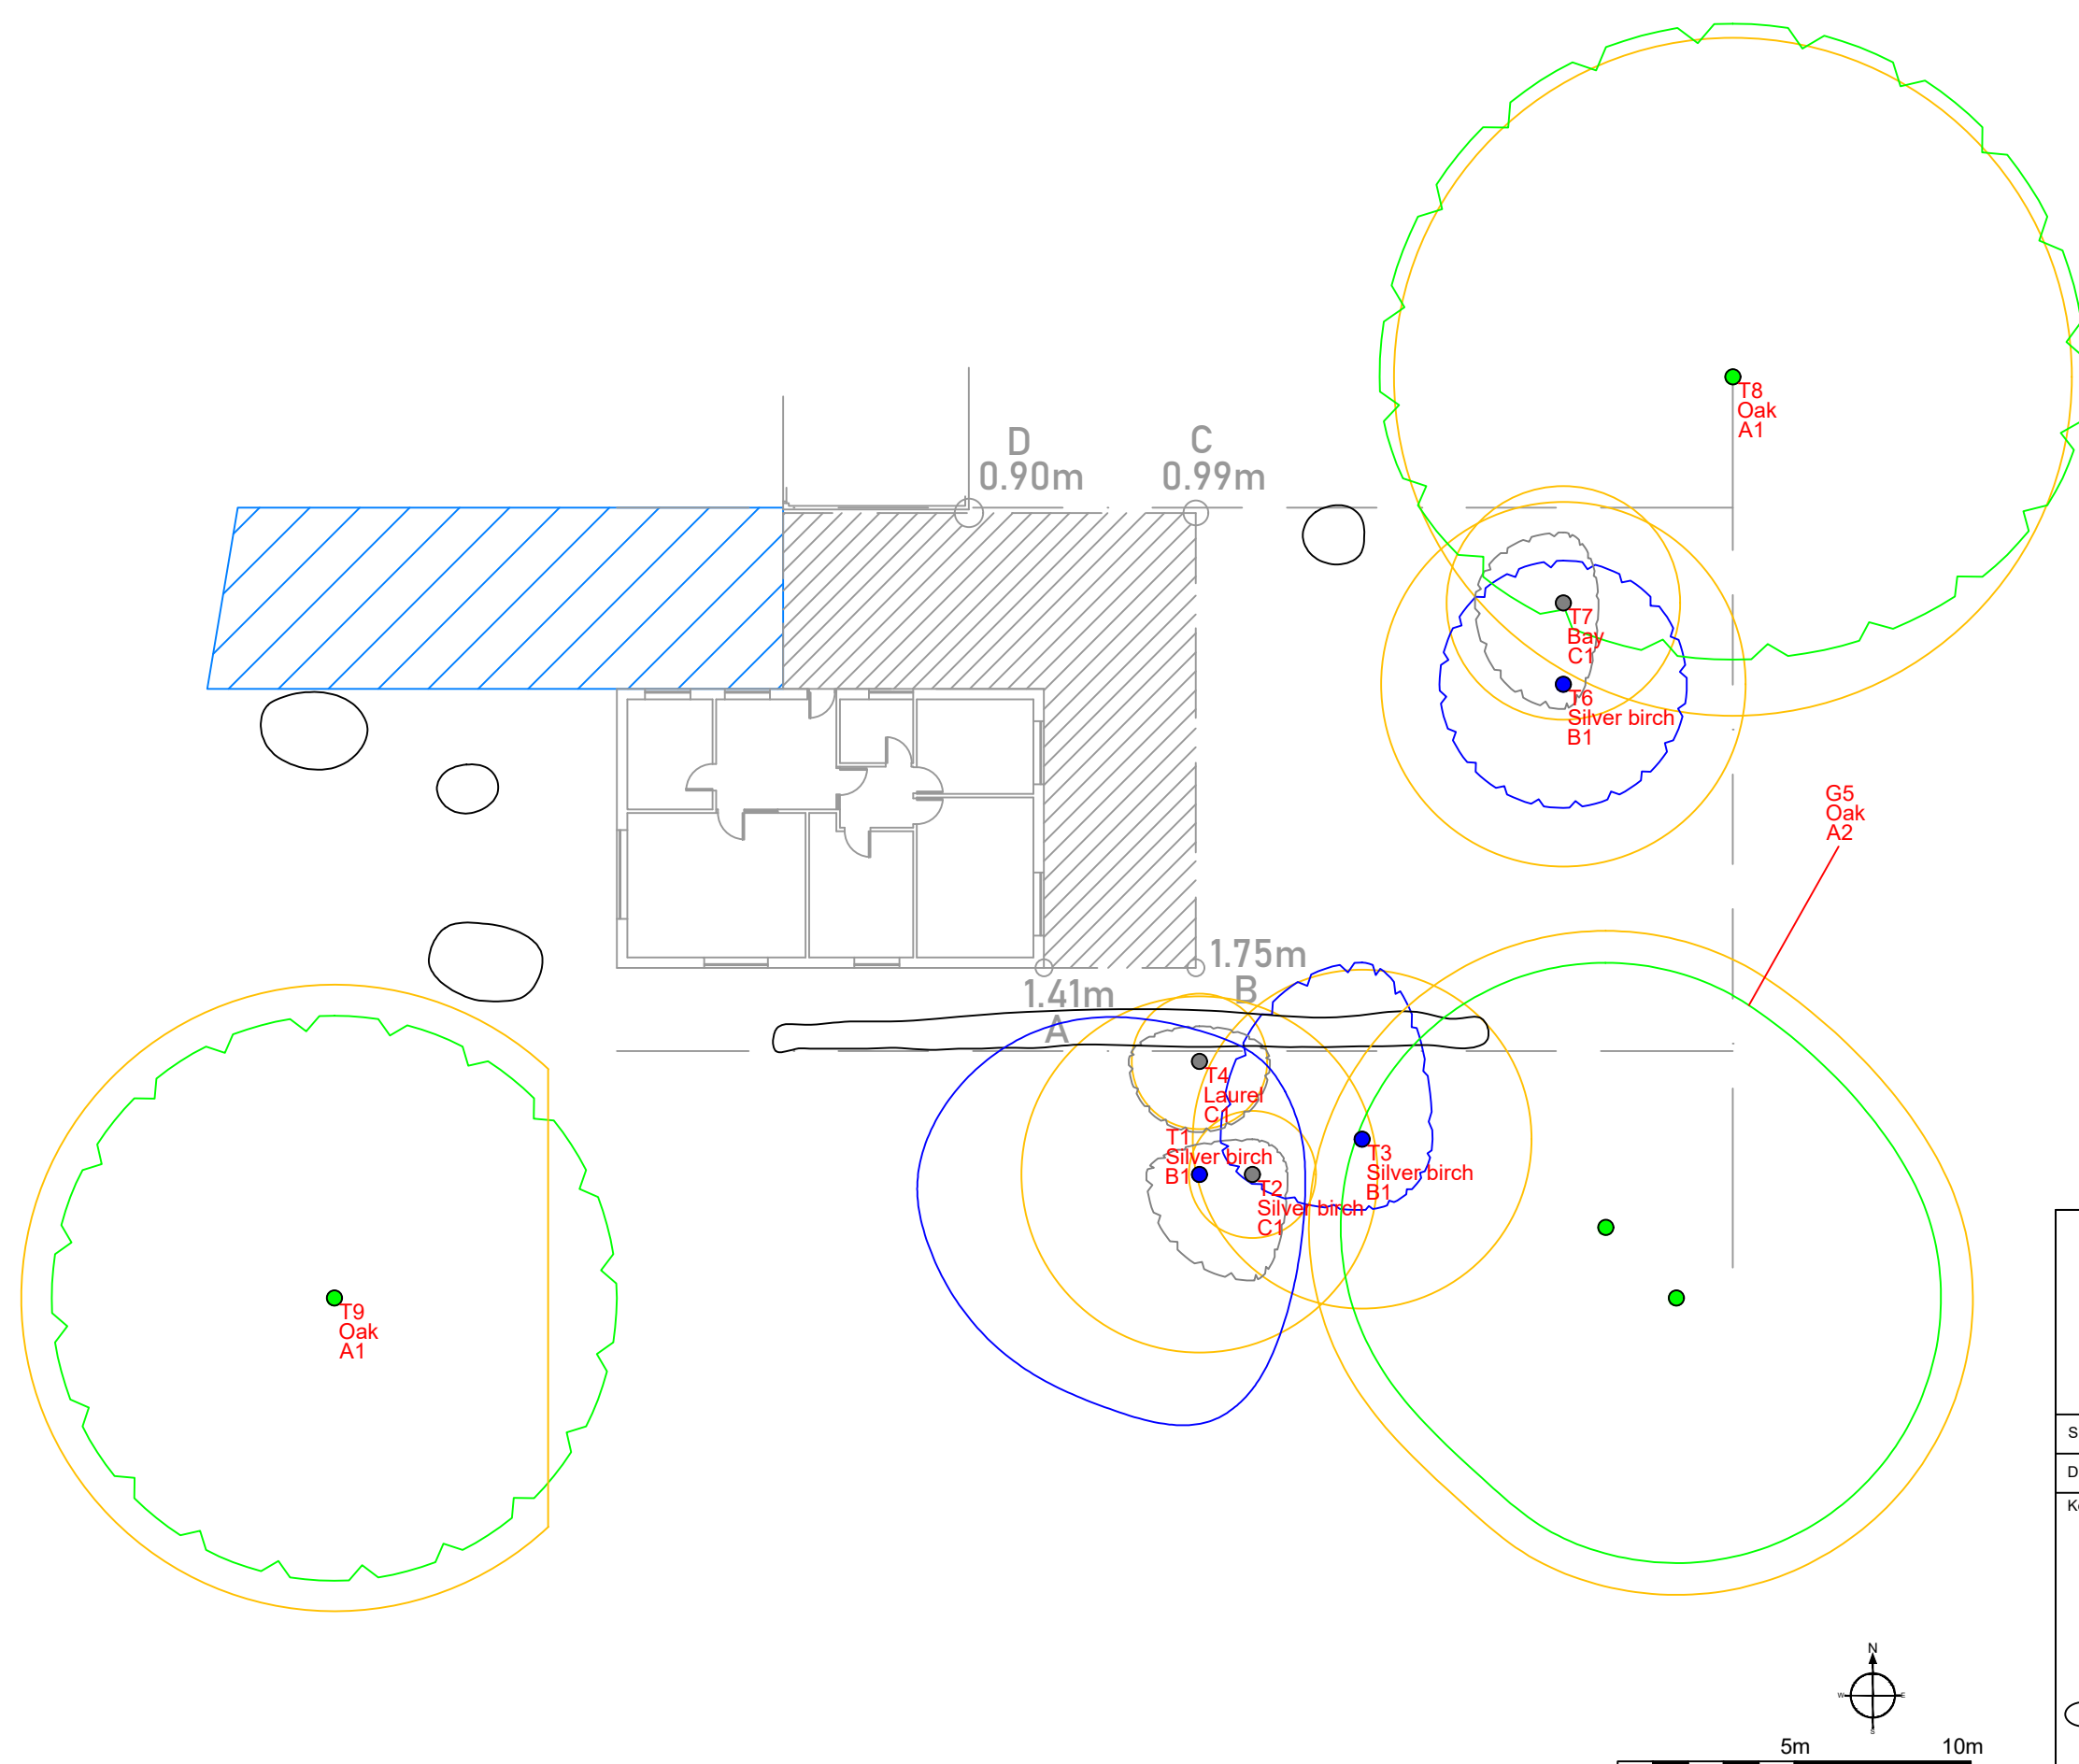



t: 07884 056 025
e: glen@ghatrees.co.uk
www.ghatrees.co.uk

Site: 40 Parkway, Crowthorne, RG45 6EW	1:200 @ A3
Drawing Title: Tree Constraints Plan	September 2025

Key:

Category A

Category B

Category C

Category U

Category

Root Protection Area

Crown Spread

Tree Number

Species

Category

Shrubs

Approximate area of Existing Driveway

NOTE: Tree/group numbers marked have approximate locations.